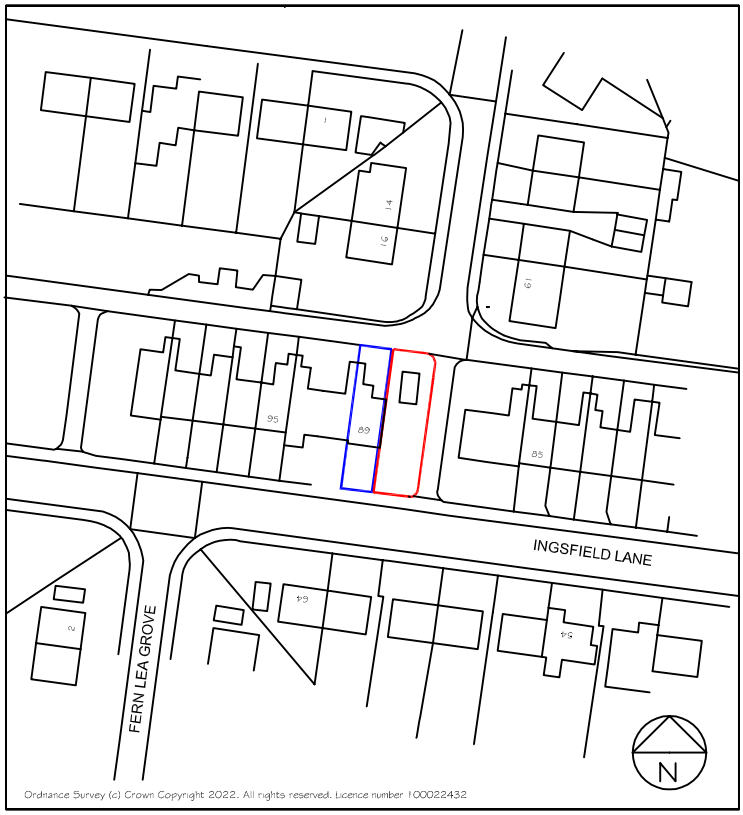


89 Ingsfield Lane, Bolton On Dearne, Rotherham, S63 8EB

Ordnance Survey (c) Crown Copyright 2022. All rights reserved. Licence number 100022432

Drawing No. 1
BLOCK PLAN
Scale 1:1250