


Legend


Herbaceous	
Miscanthus sinensis 'Gracillimus'	Mis Gra
Shrub	
Berberis thunbergii 'Atropurpurea Nana'	Ber Nan
Hebe pinguifolia 'Pagei'	Heb Pag
Choisya ternata	Cho ter
Hebe 'Midsummer Beauty'	Heb Mid
Hypericum patulum 'Hidcote'	Hyp Hid

Shrubs to BS 3936 to be planted in debris and weed free topsoil 45cm deep. Topsoil to BS 3882. Any heavily compacted and panned ground to be deep ripped to relieve the compaction. All beds to be accurately cut with even curves and straight lines as appropriate. Allow for 50mm of Contract Ornamental bark mulch to all planting beds. Plants to be good quality bushy stock commensurate with the stipulated pot size.




Grass
Front and rear gardens are to be turfed using good quality meadow turf on 150mm topsoil raked to a tilth with all stones and deleterious materials removed

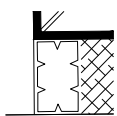

Ornamental shrub planting, including 50mm depth no-fines bark mulch

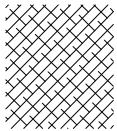

Areas of cultivated-grade turf

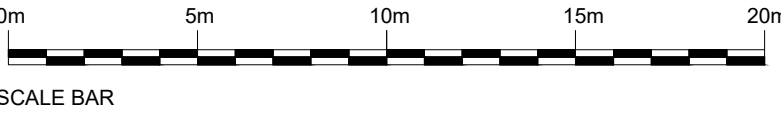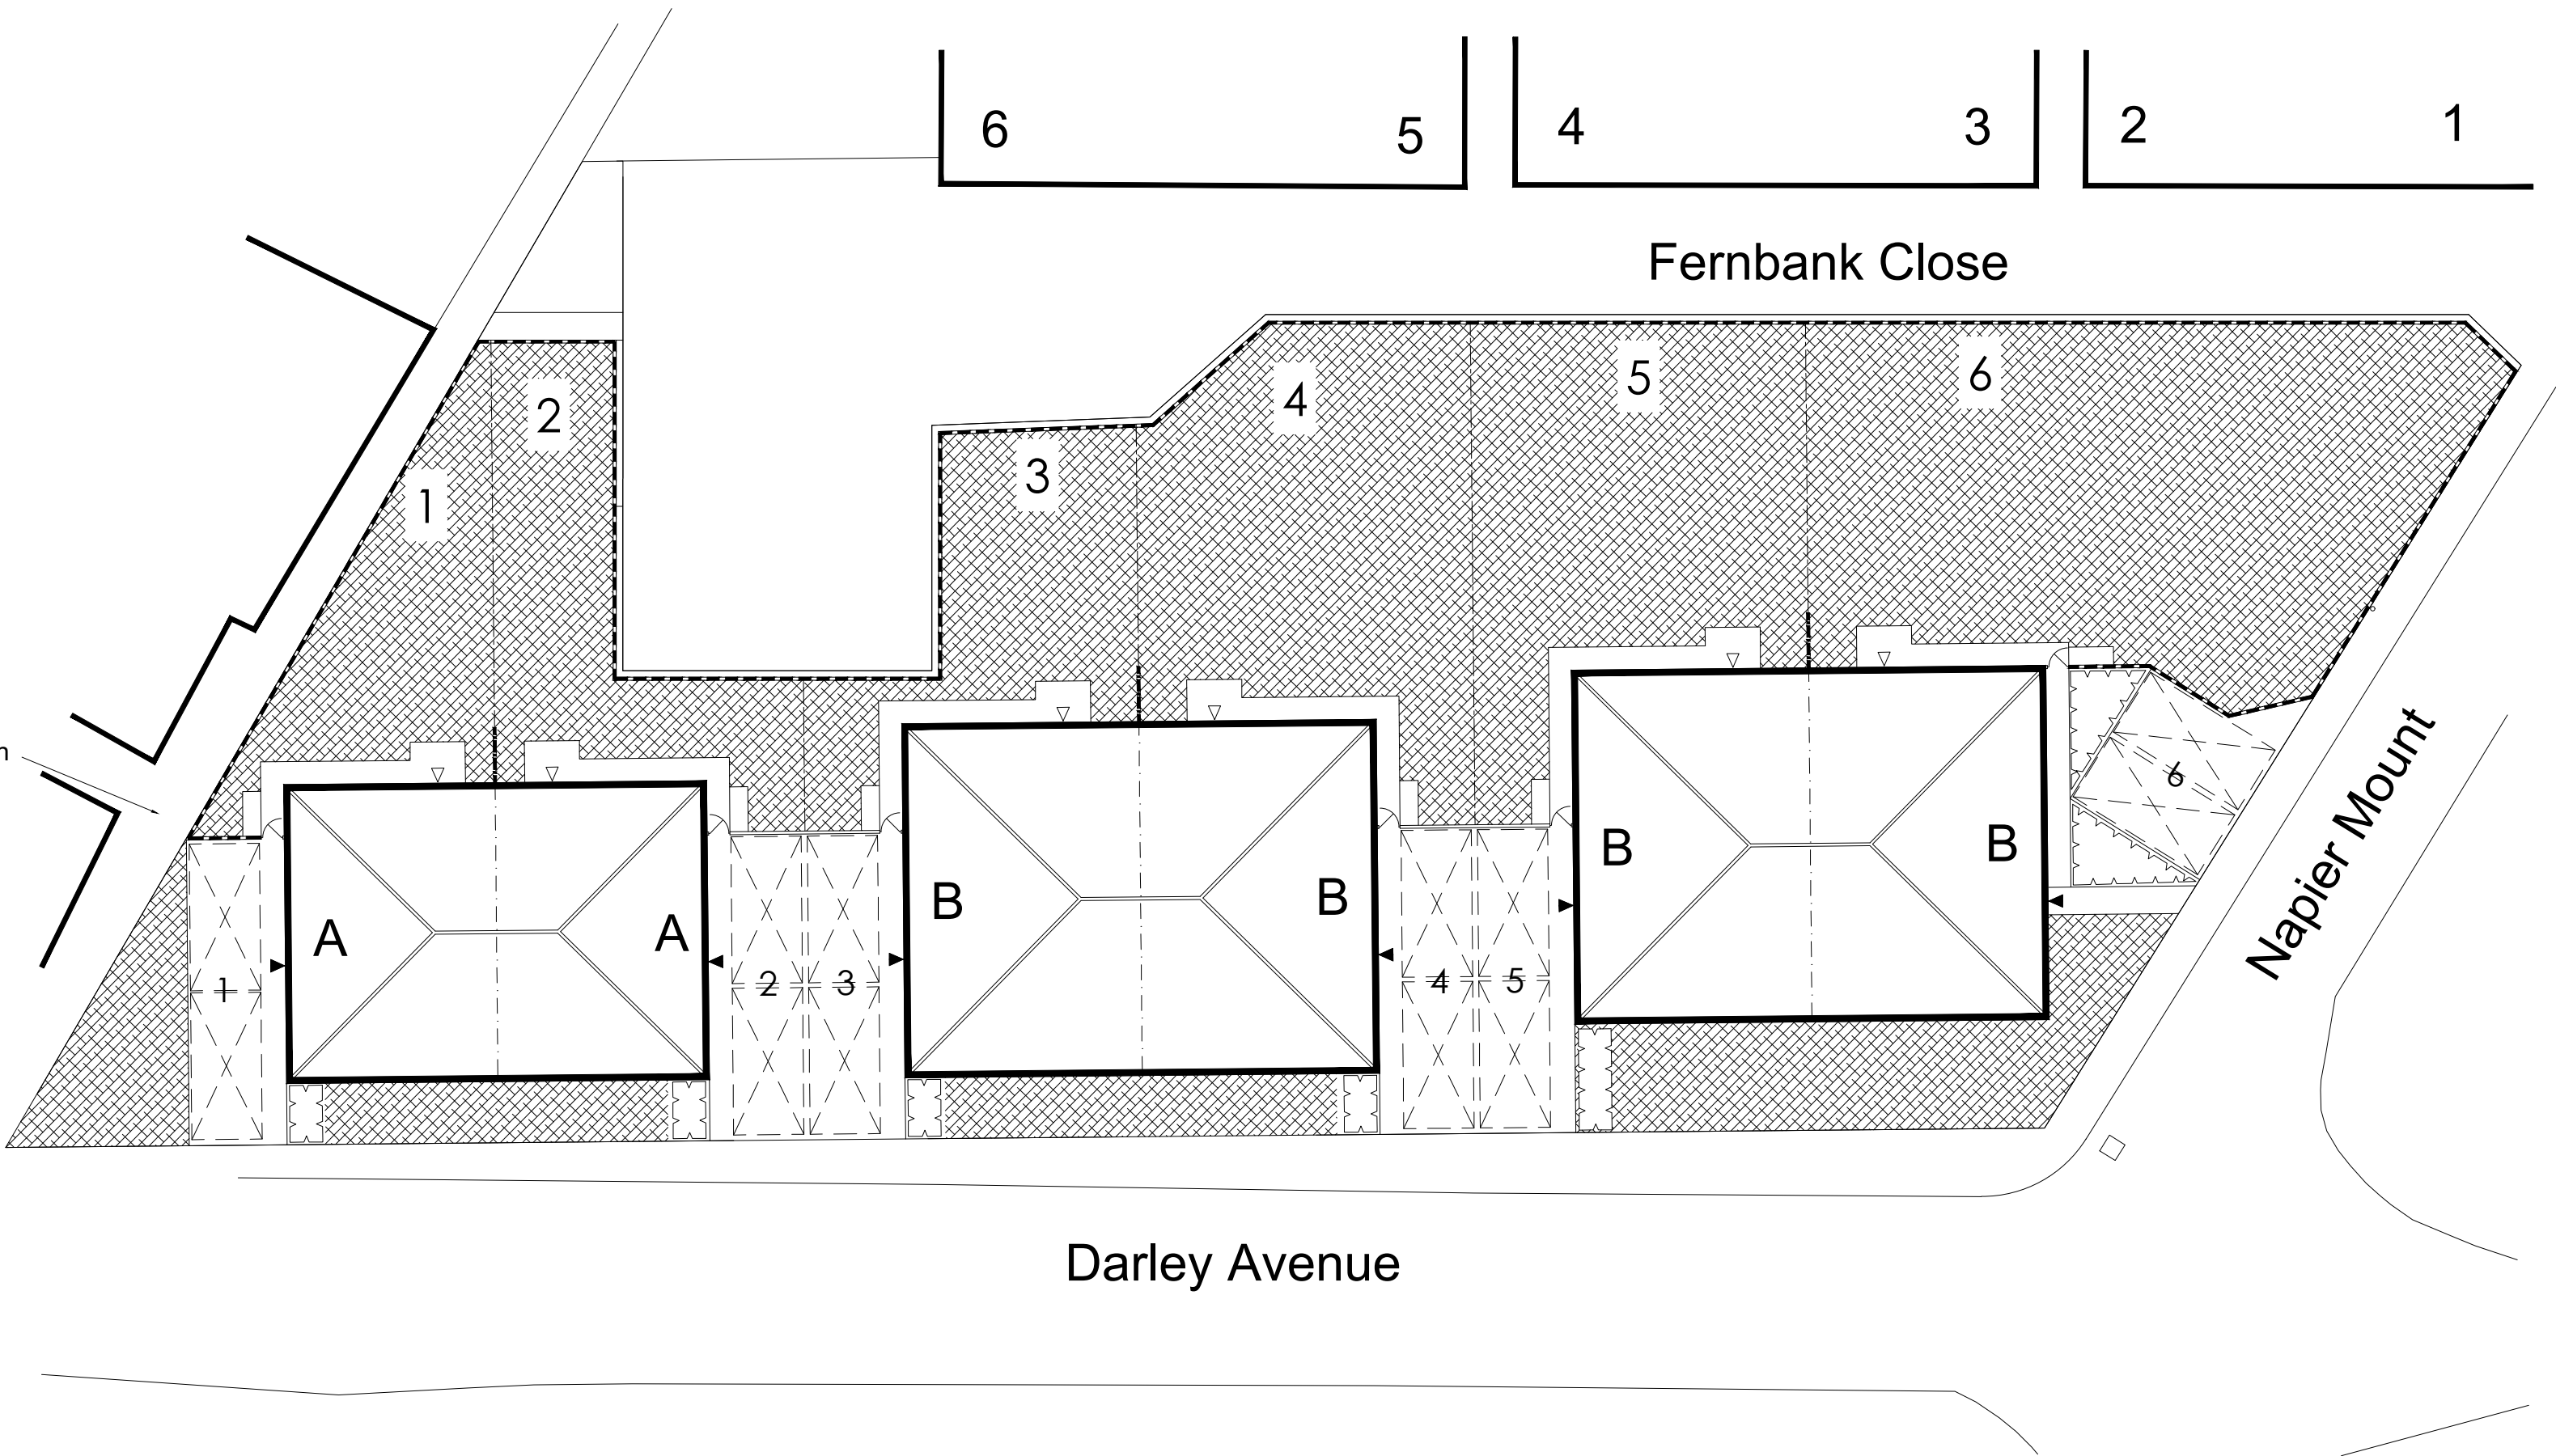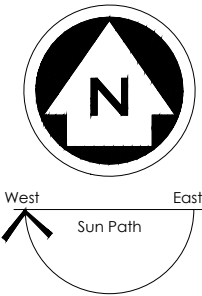

project Darley Avenue Ward Green	scale @ A2 1:200	Vista Architecture & Urban Design 35 Finchwell Road Handsworth Sheffield S13 9AS Telephone: 0114 4534284 www.vista-architecturedesign.com
client Places for People	date June 22	
title Landscape Layout	revision	
	drawing no. DA/08	



Vista Architecture
& Urban Design