



1 South - Front
1 : 100

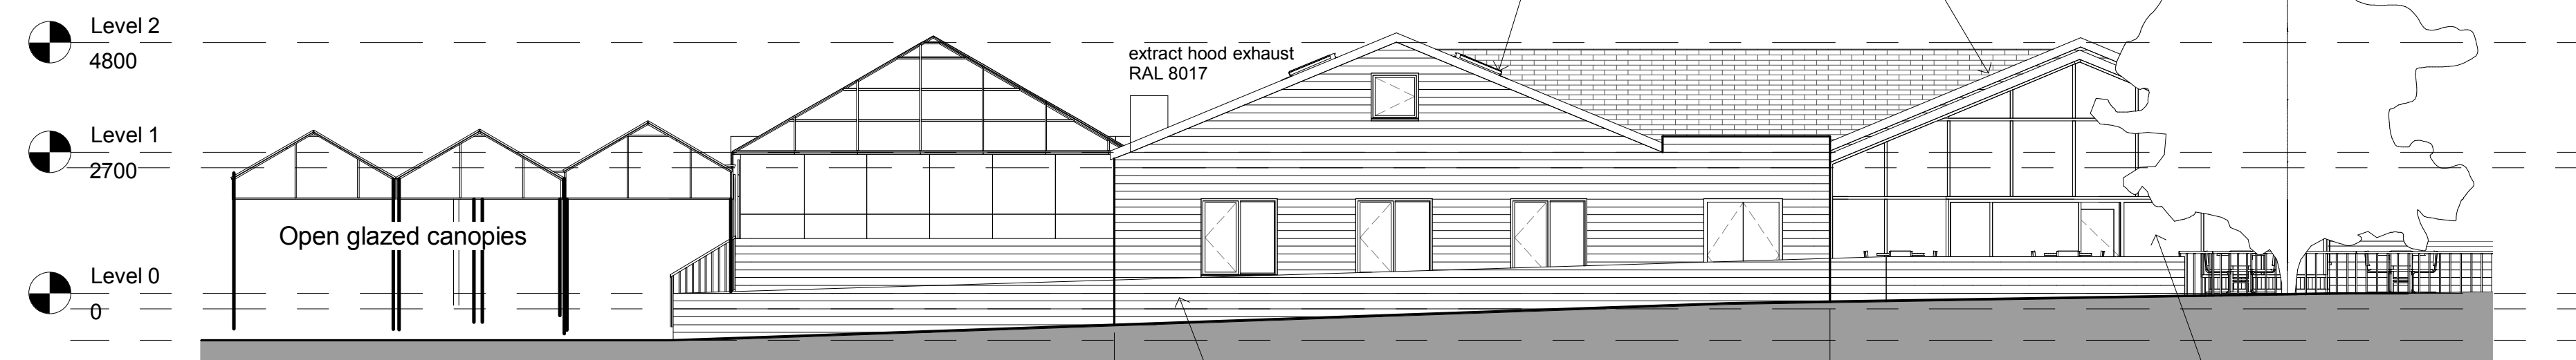


3 West from Road
1 : 100




2 North from rear
1 : 100

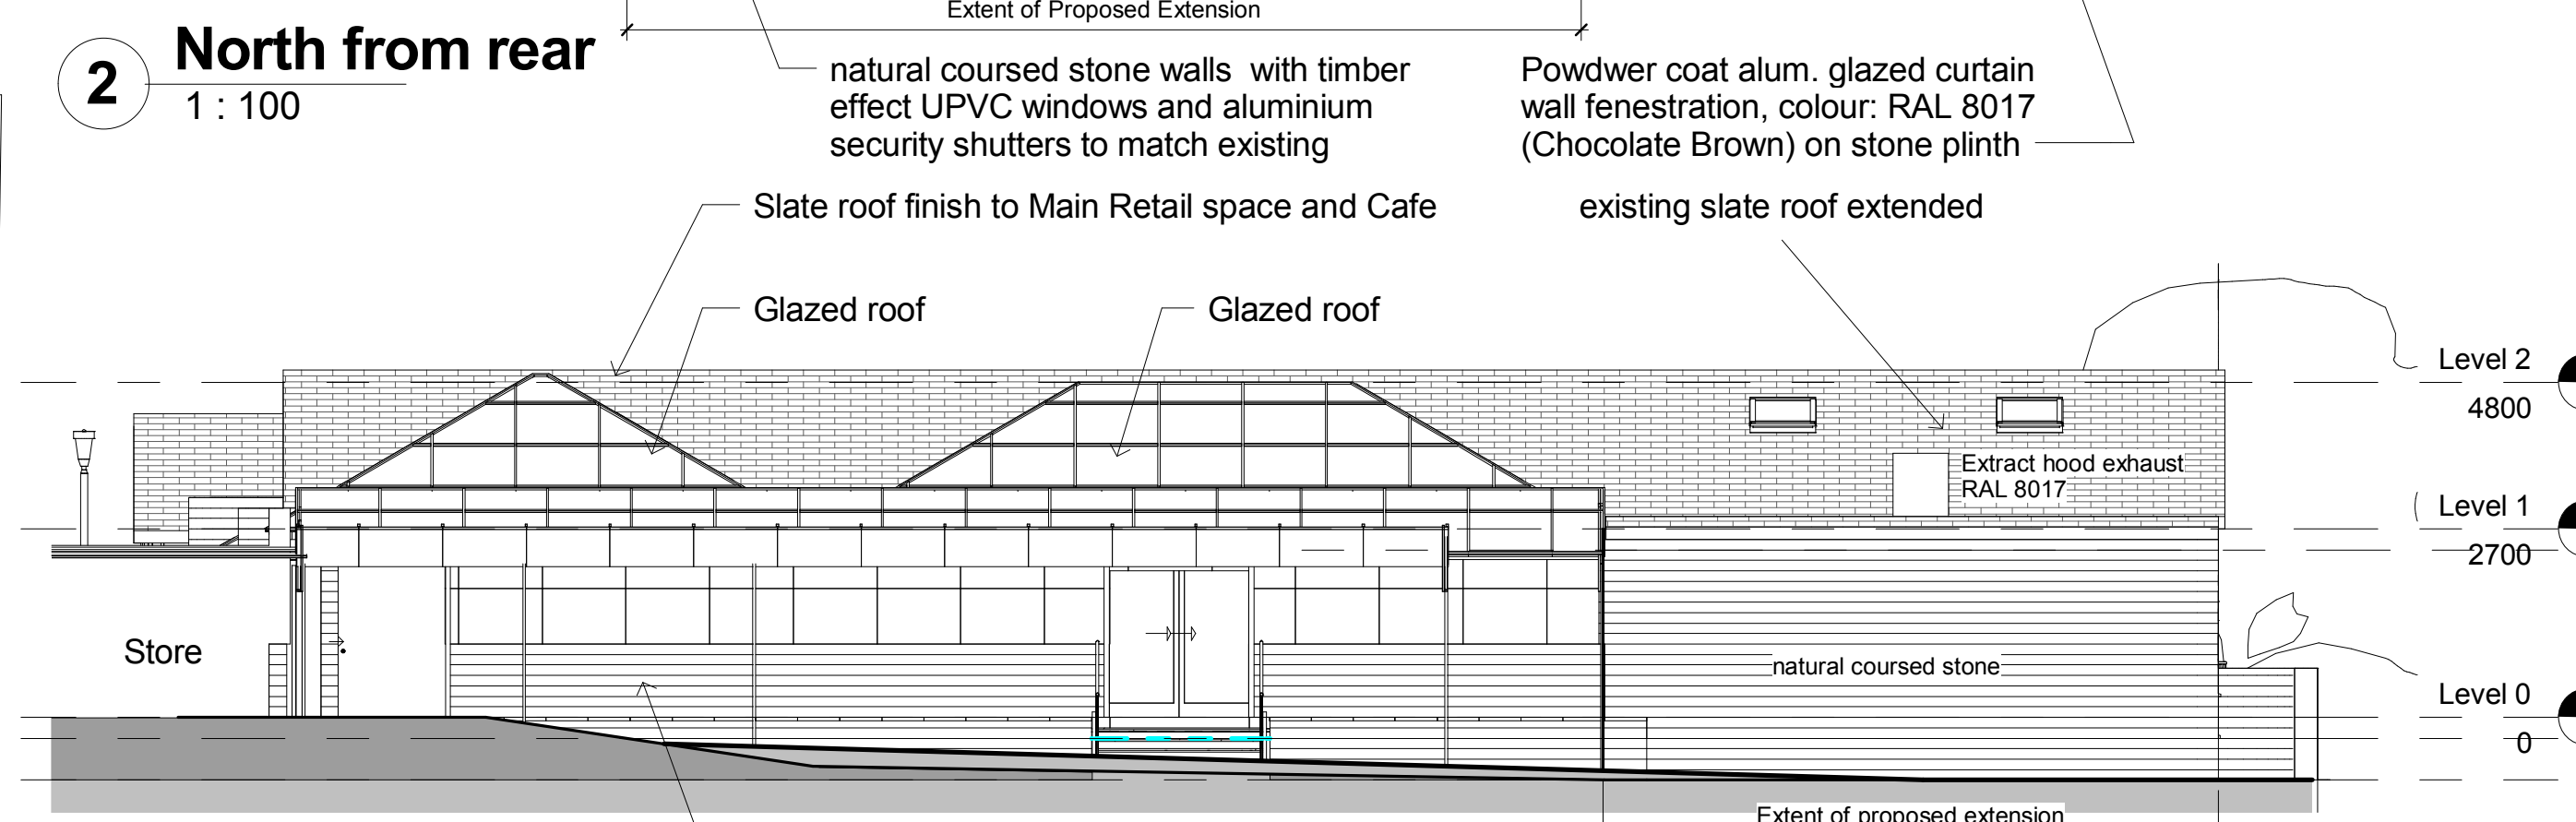


4 East
1 : 100

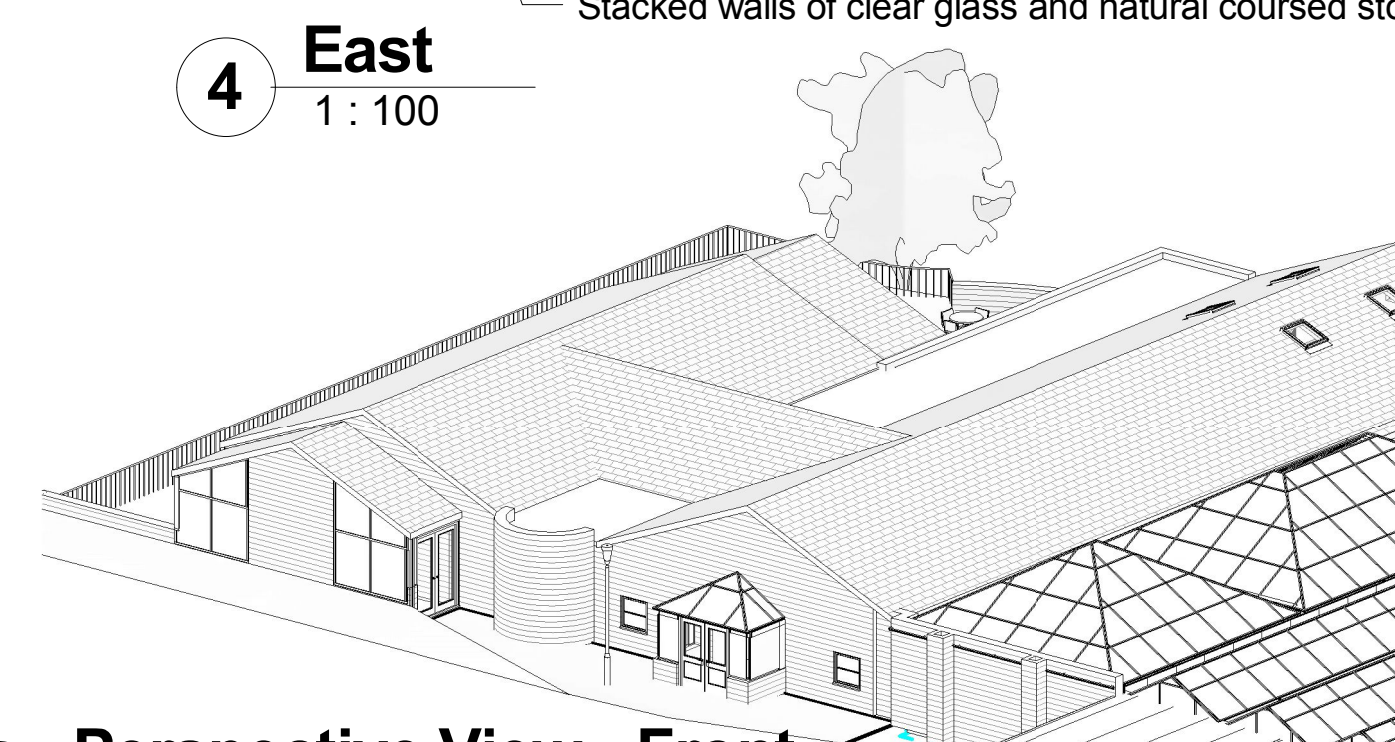


7 Perspective View - Front

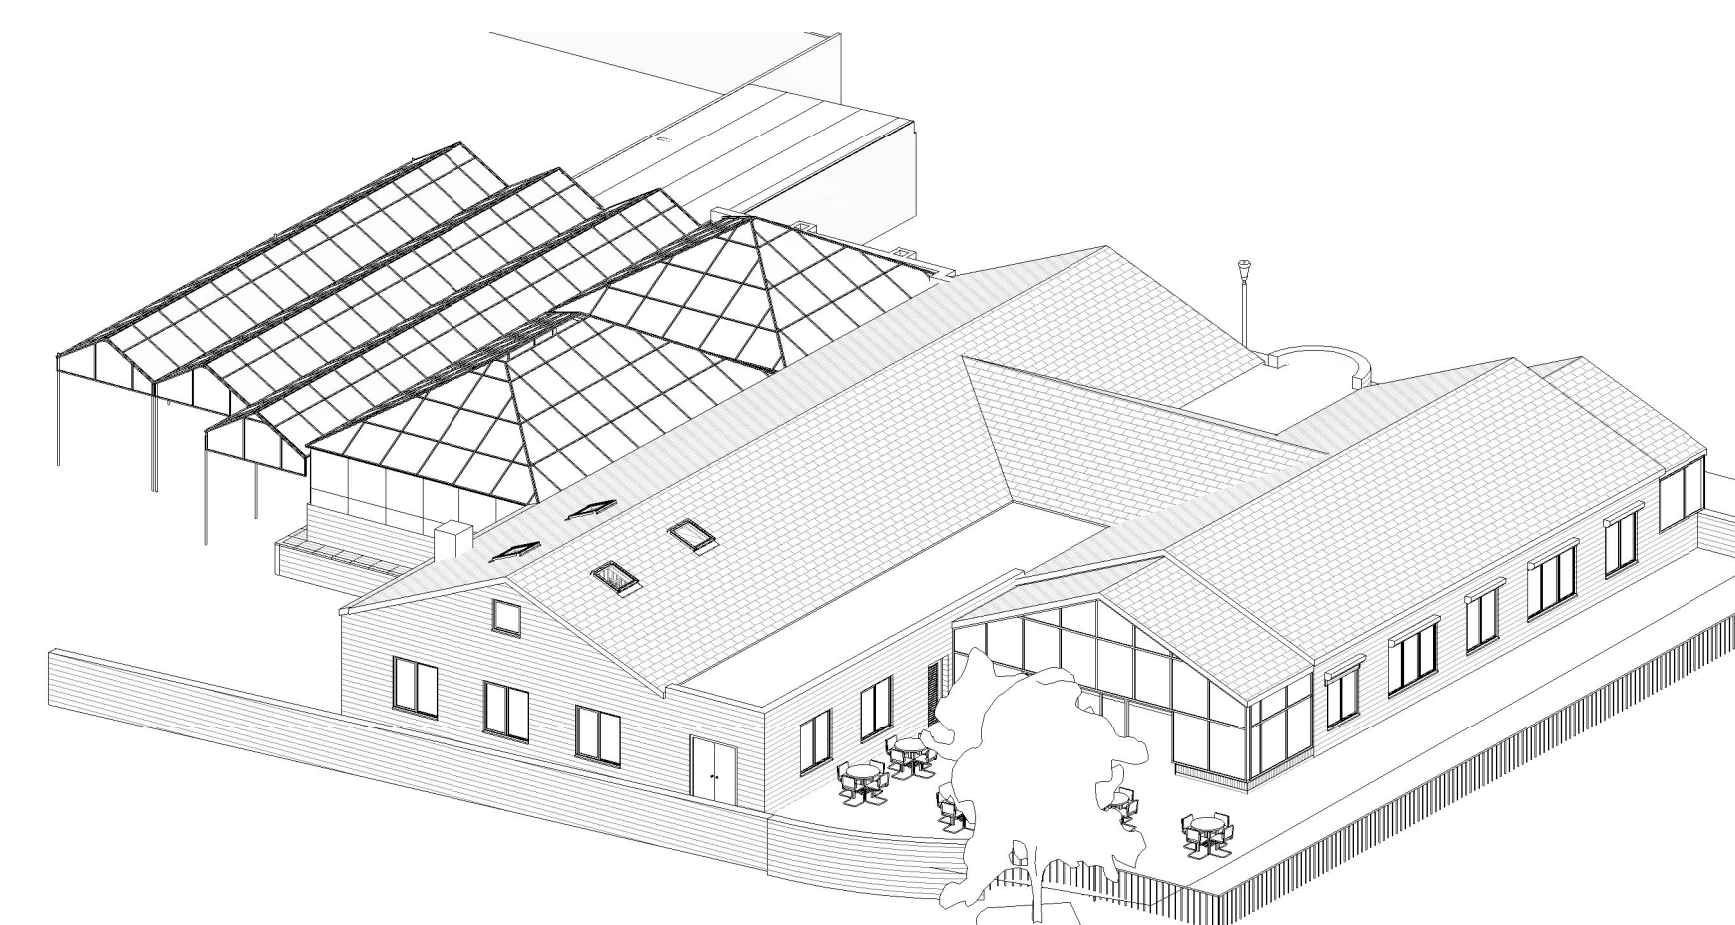

6 Perspective View - Rear

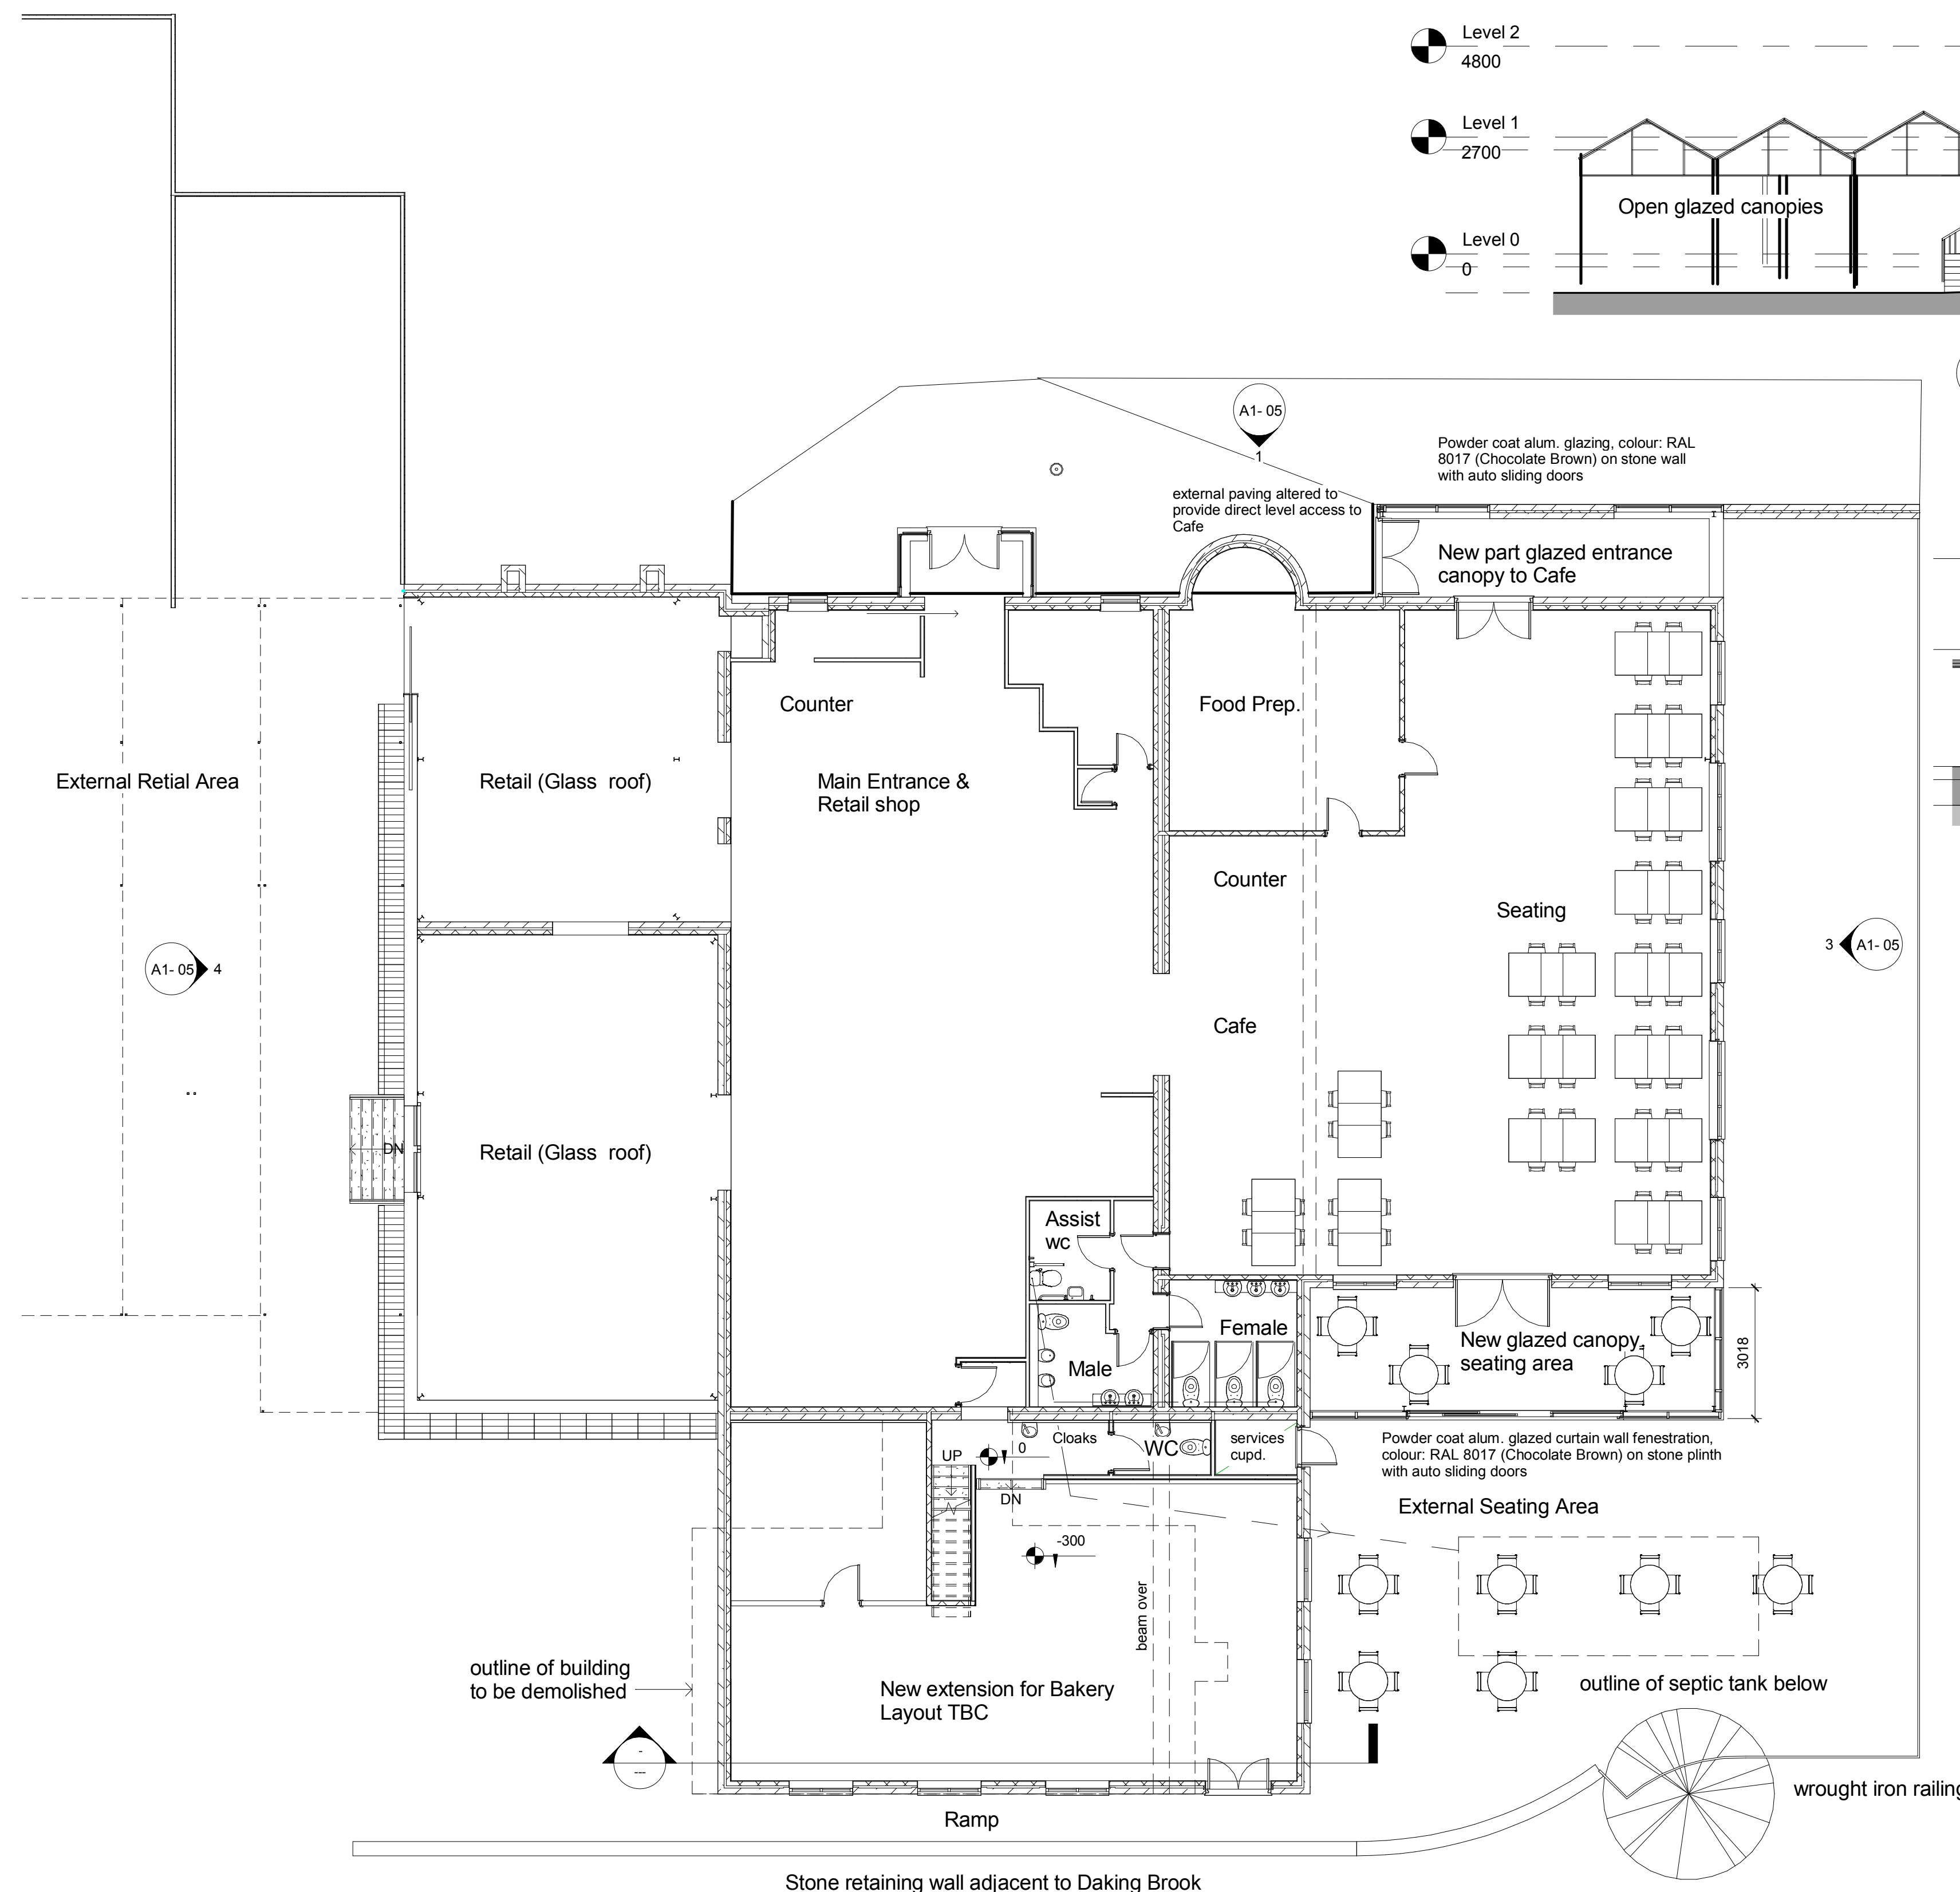

5 Floor
1 : 100

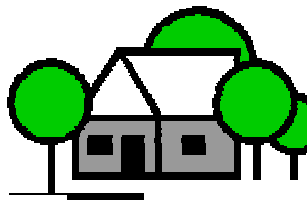			
DM-eco Design			
Surveying - Design - Project Management Tel: 07879627547 - E-mail: enq@dm-eco.co.uk			
TITLE			
Proposed Plan & Elevations of Rear Extension and New Entrance Canopies to Cafe			
CLIENT			
Cannon Hall Garden Centre			
DRAWN BY		DATE	
DM		21/10/15	
SCALE (@ A1)	1 : 100	Planning	
DRAWING NUMBER			REV
A1- 05			