
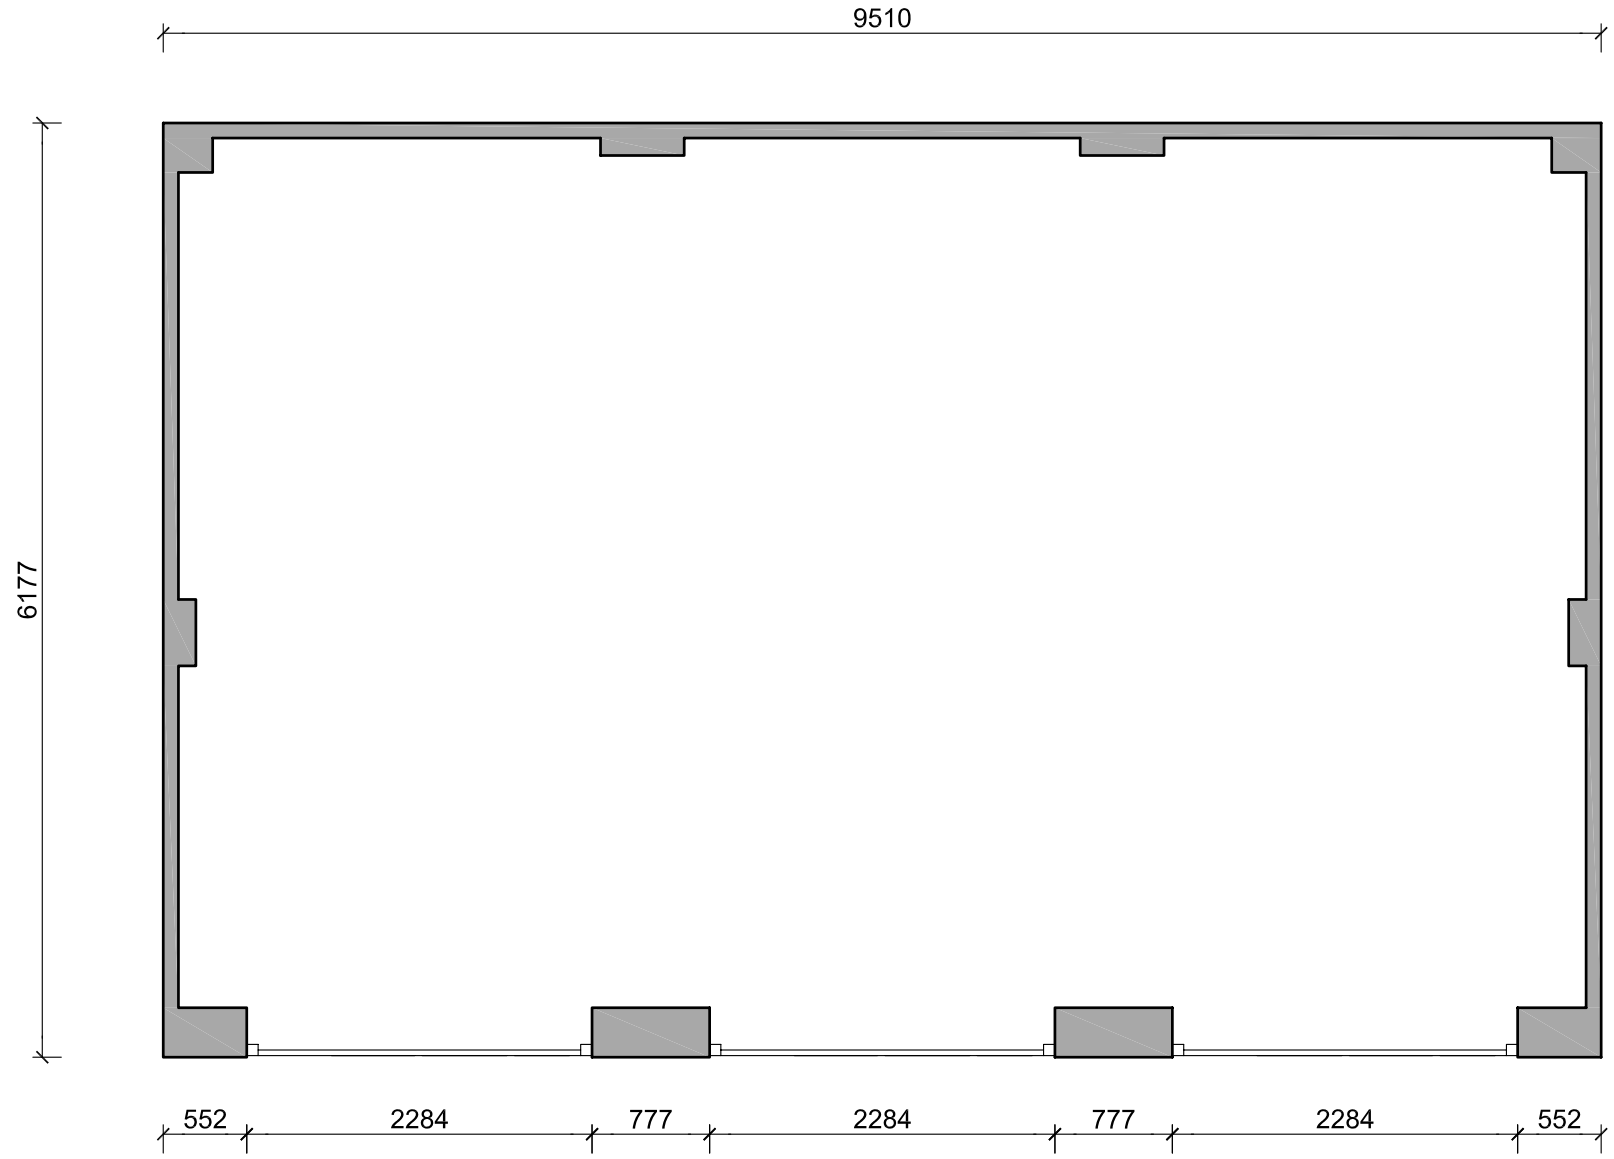


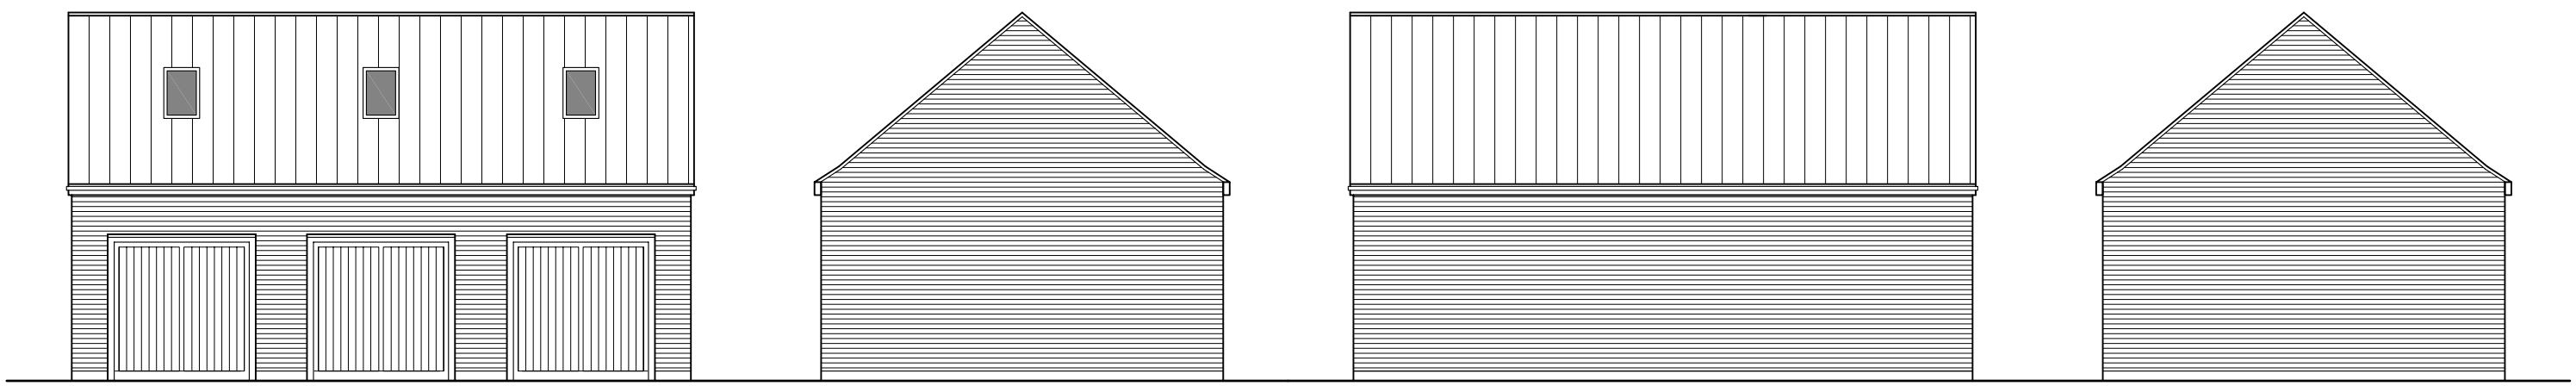

Proposed Dwelling at 48 Hemingfield Road, Wombwell for Mrs & Mrs Allert

Triple Garage Scale - 1:50 & 1:100 @A3 dwg. no. HR/TG