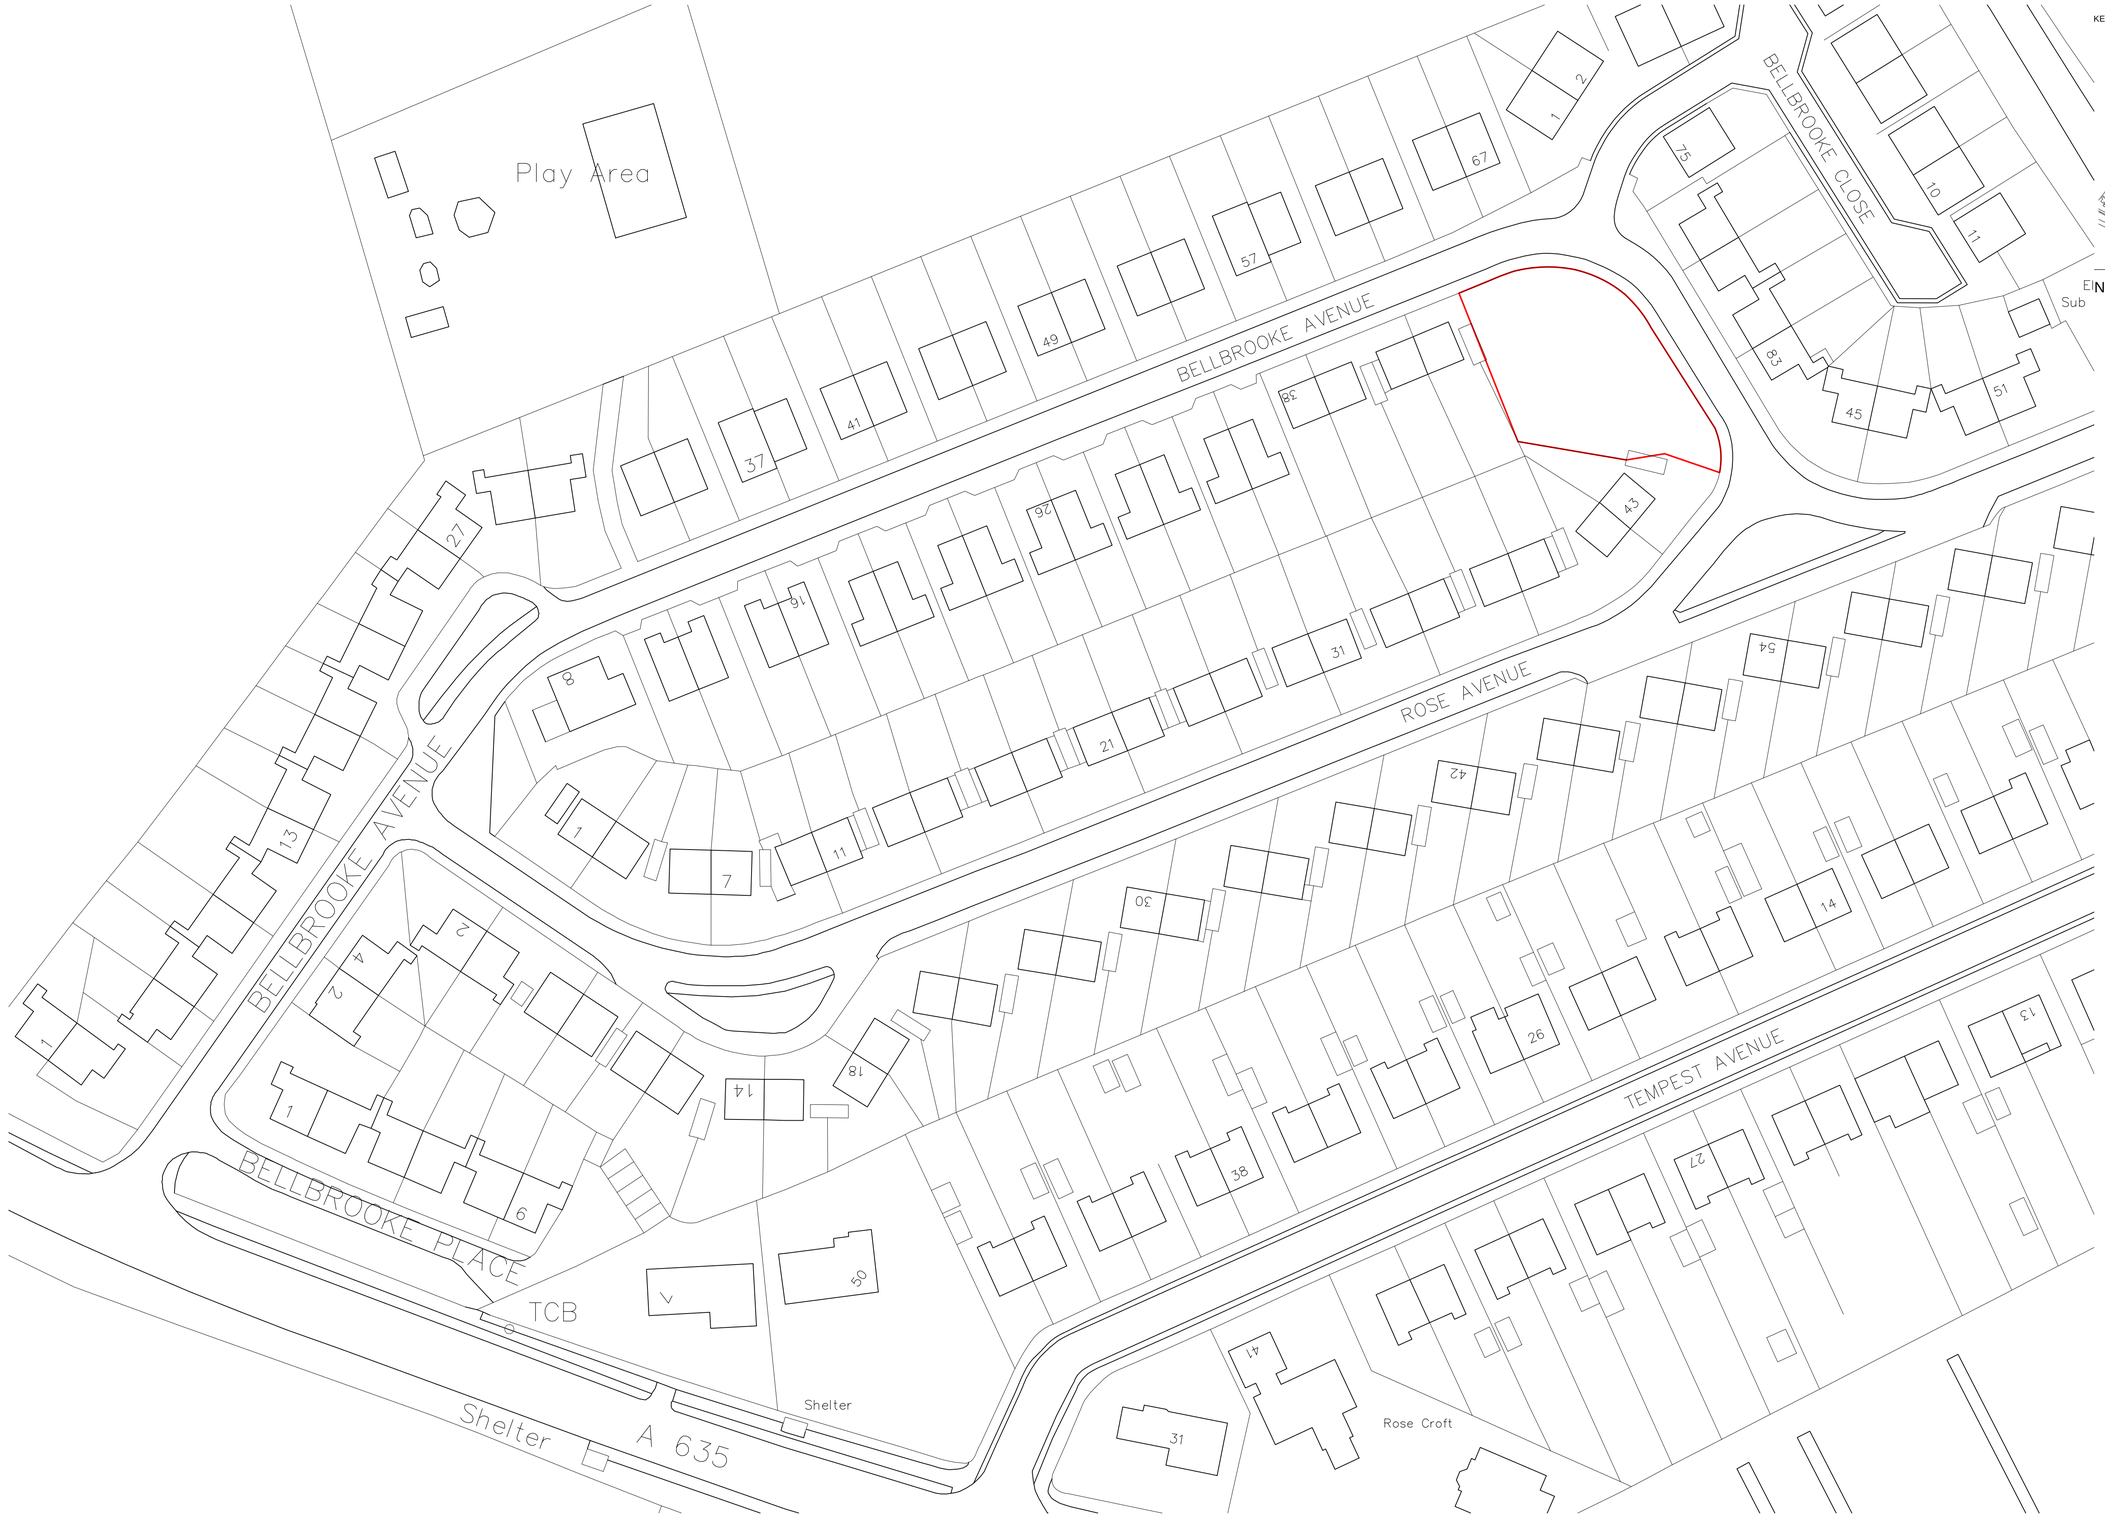

KEY PLAN

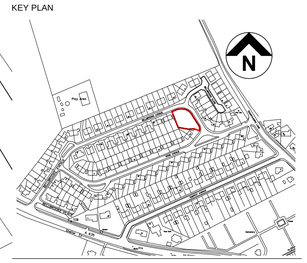

Notes:

REDLINE BOUNDARY AMENDED						
P2	BST	12.06.17	LK	12.06.17		
FIRST ISSUE						
P1	BST	02.06.17				
COMMENT						
REV	DRAWN	DATE	CHECKED	DATE	APPROVED	DATE

THIS DRAWING IS PRODUCED FOR USE IN THIS PROJECT ONLY AND MAY NOT BE USED FOR ANY OTHER PURPOSE. NPS PROPERTY CONSULTANTS LTD ACCEPT NO LIABILITY FOR THE USE OF THIS DRAWING OTHER THAN THE PURPOSE FOR WHICH IT WAS INTENDED IN CONNECTION WITH THIS PROJECT AS RECORDED IN THE 'PURPOSE FOR ISSUE' AND 'FILE STATUS CODE'.

THIS DRAWING MAY NOT BE REPRODUCED IN ANY FORM WITHOUT PRIOR WRITTEN AGREEMENT OF NPS PROPERTY CONSULTANTS LTD.

© CROWN COPYRIGHT AND DATABASE RIGHTS 2017 ORDNANCE SURVEY LICENCE NUMBER 100022264

RESPONSIBILITY IS NOT ACCEPTED FOR OTHERS SCALING DIRECTLY FROM THIS DRAWING. DO NOT SCALE FROM THIS DRAWING, USE WRITTEN DIMENSIONS ONLY.

0m 5 10 15 30m

1:500

ORIGINAL SHEET SIZE A1

CLIENT
Berneslai Homes

TITLE
Location Plan

PROJECT
Proposed Residential Development
Bellbrooke Avenue, Darfield

nps group
NPS Barnsley Ltd
Gateway Plaza, Sackville St, Barnsley, South Yorkshire. S70 2RD.
Tel: 01226 774605; Email: barnsley@nps.co.uk
web:www.nps.co.uk

SCALES	DISCIPLINE	PROJECT NUMBER
1:500	ARCHITECT	16-1-1233
DRAWING NUMBER		REV CODE
NPS-DR-A-(00)-010		P2
STATUS CODE	PURPOSE OF ISSUE	DRAWN BY
S0	PRELIMINARY	BST

File Path: G:\Working Documentation - Projects\Design Folder\2016_Projects\07-17-16-1-1233 Bellbrooke Avenue, Darfield New Build\2.02_Drawings\1.0_Architects\04_Sheet\1611233-NPS-XX-00-DR-A-010-LocationPlan-S0-P2.dwg, Saved: 12 June 2017 15:42:07, By: Taylor , Ben

Date Plotted: 12 June 2017 15:42:33

© COPYRIGHT NPS GROUP 2017