


Appendix B
Location Plan

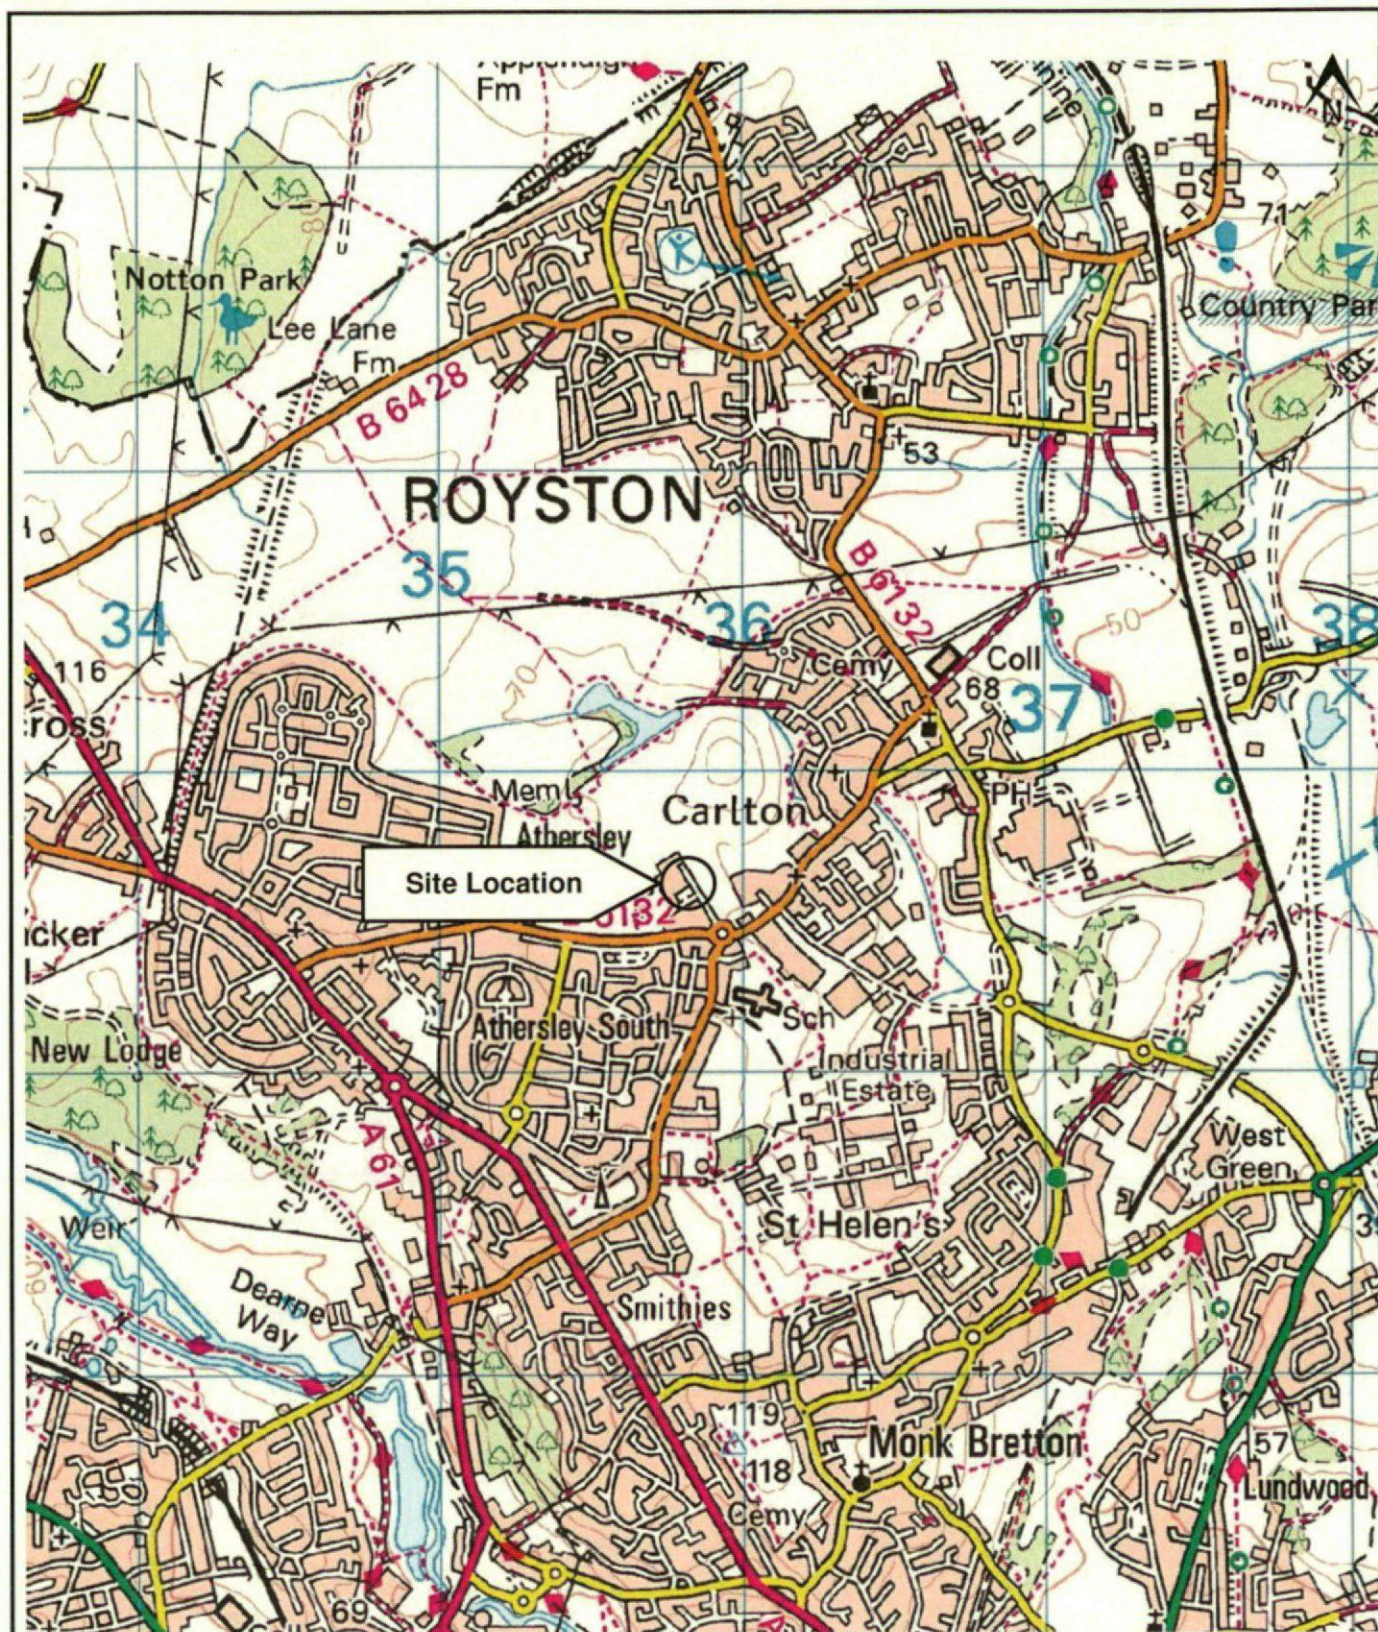

Site Address: Unit 20 Wharncliffe Business Park, Longfields Road, Carlton Barnsley S71 3HT

Title: Appendix A - Location Plan

Client: J Blackburn & Sons Ltd

Printed Scale: 1:25,000 @ A4

Date: June 2018




Ordnance Survey © Crown copyright 2018. All rights reserved. Licence number 100050494

3 Fountain Parade, Mapplewell, Barnsley, South Yorkshire S75 6FW
Tel: 01226 386081 Email: info@acenvironment.co.uk Web: www.acenvironment.co.uk

Appendix C

Block Plan

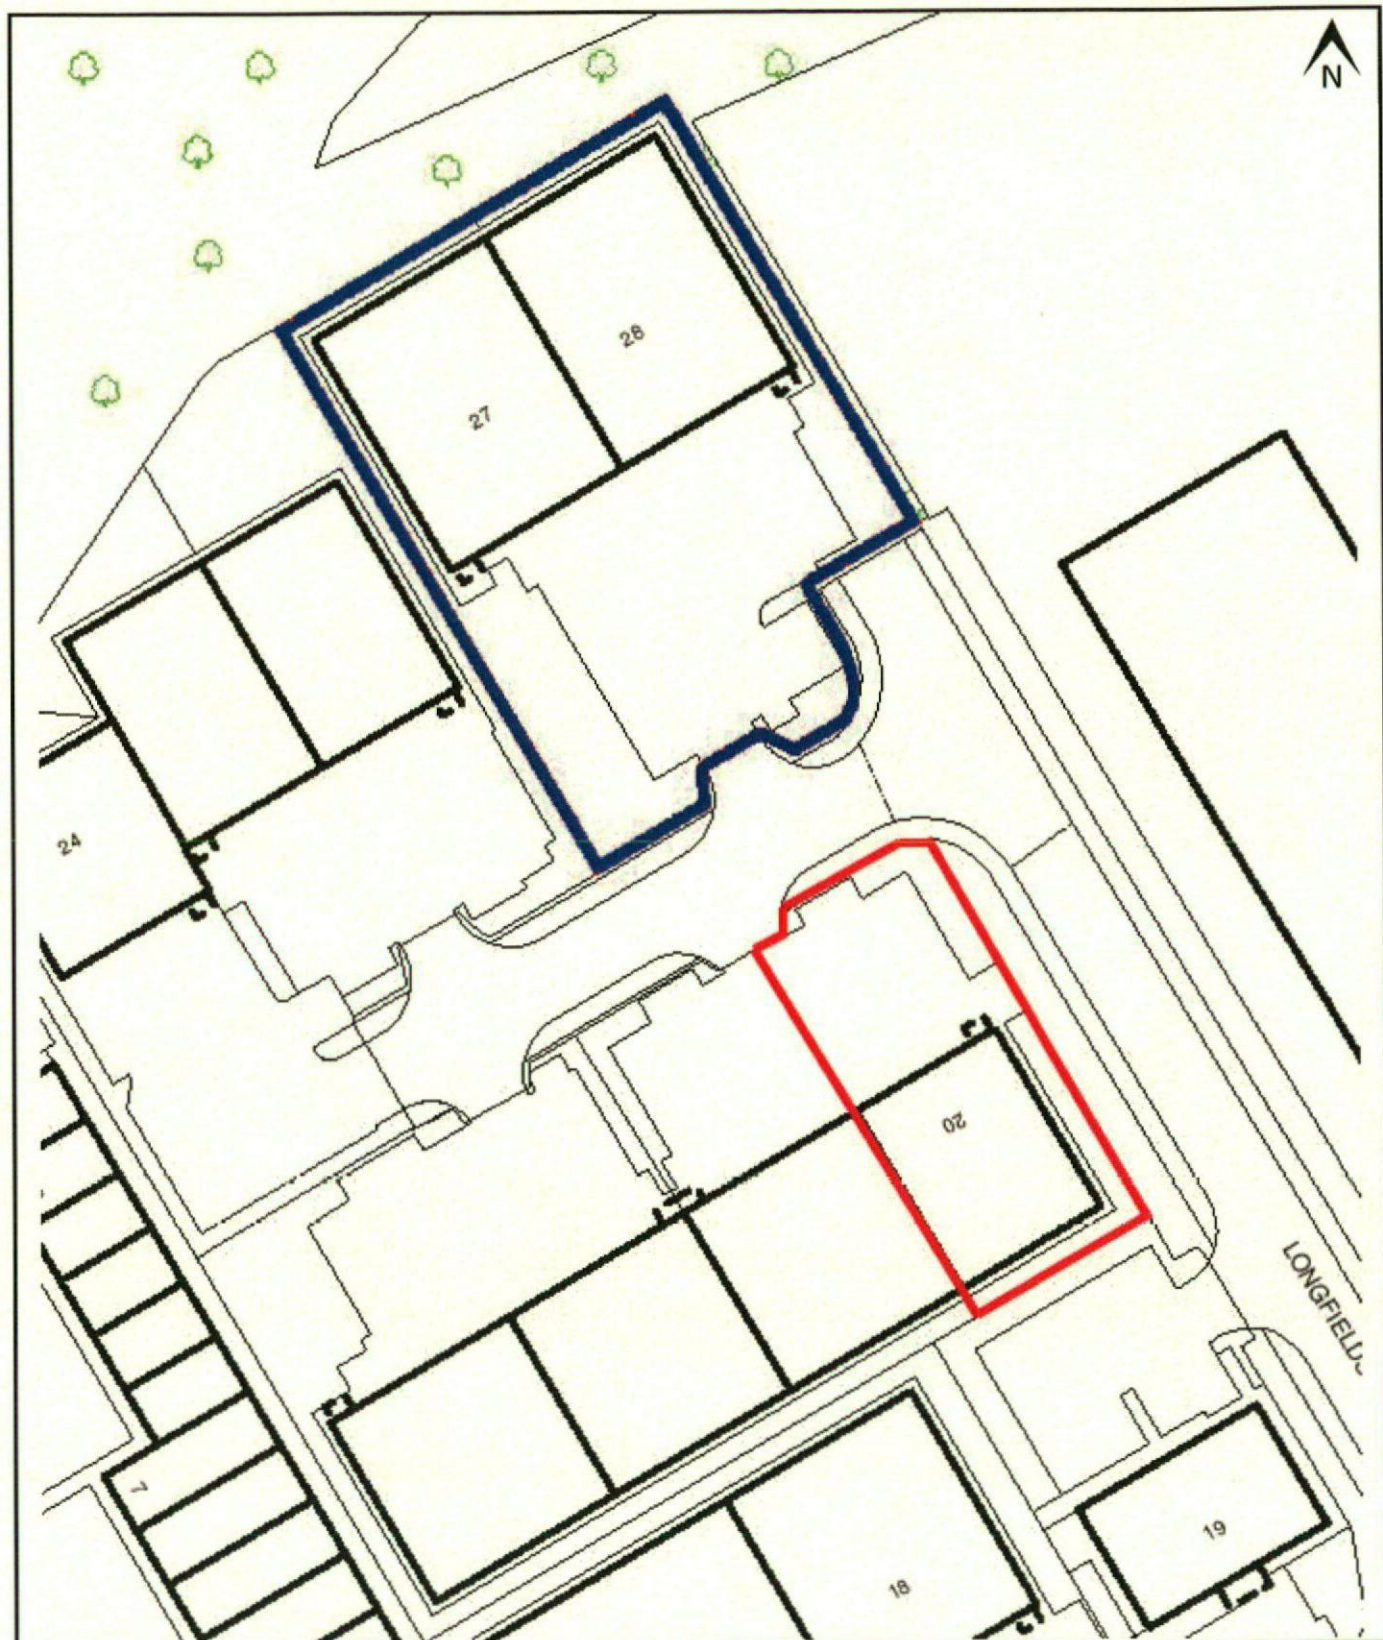

Site Address: Unit 20 Wharnccliffe Business Park, Longfields Road, Carlton, Barnsley S71 3HT

Title: Appendix B – Block Plan

Client: J Blackburn & Sons Ltd

Printed Scale: 1:500 @ A4

Date: June 2018



Ordnance Survey © Crown copyright 2018. All rights reserved. Licence number 100050494

3 Fountain Parade, Mapplewell, Barnsley, South Yorkshire S75 6FW
Tel: 01226 386081 Email: info@acenvironment.co.uk Web: www.acenvironment.co.uk