



secondary line
E-02

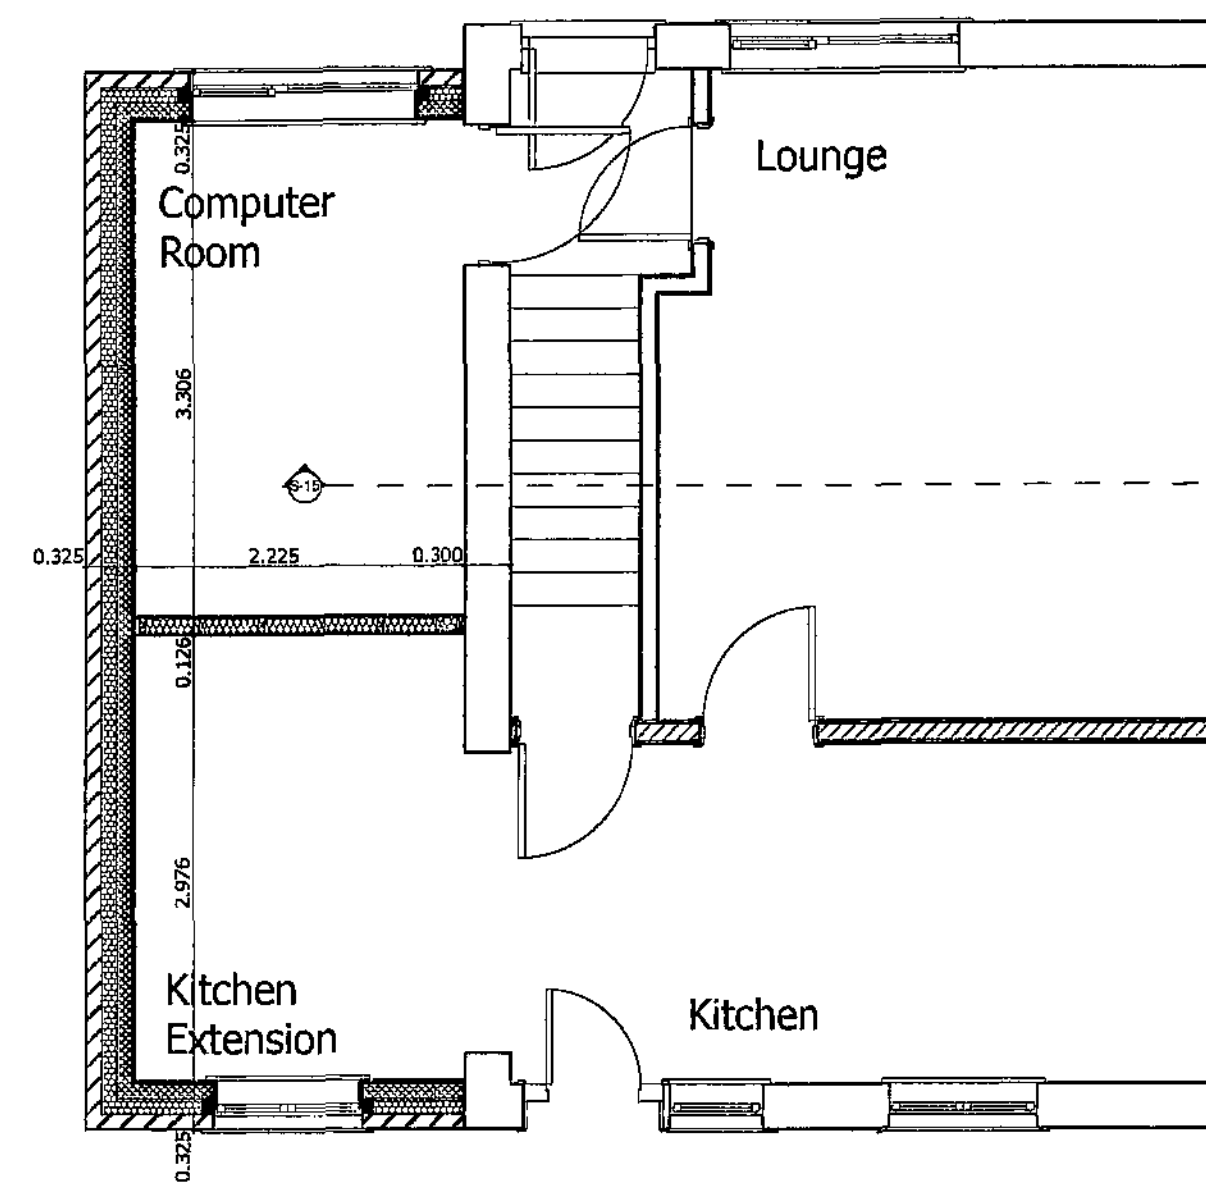

0. Ground Floor 1:50

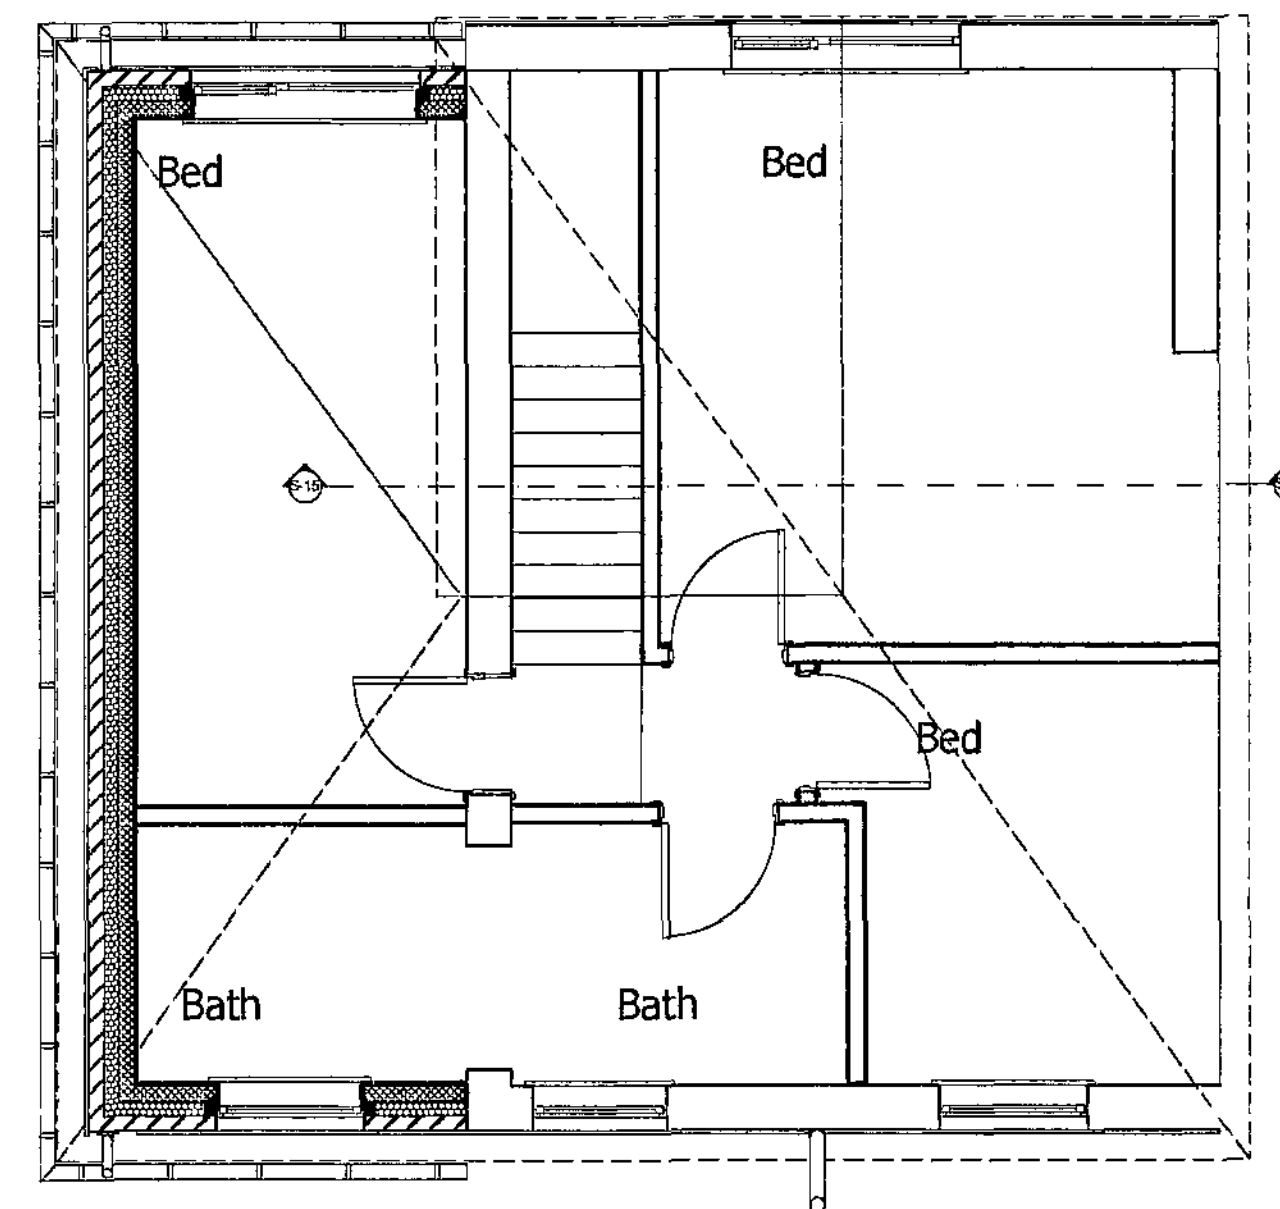


1. Story 1:50



E-03 Elevation 1:50



E-01 Elevation 1:50

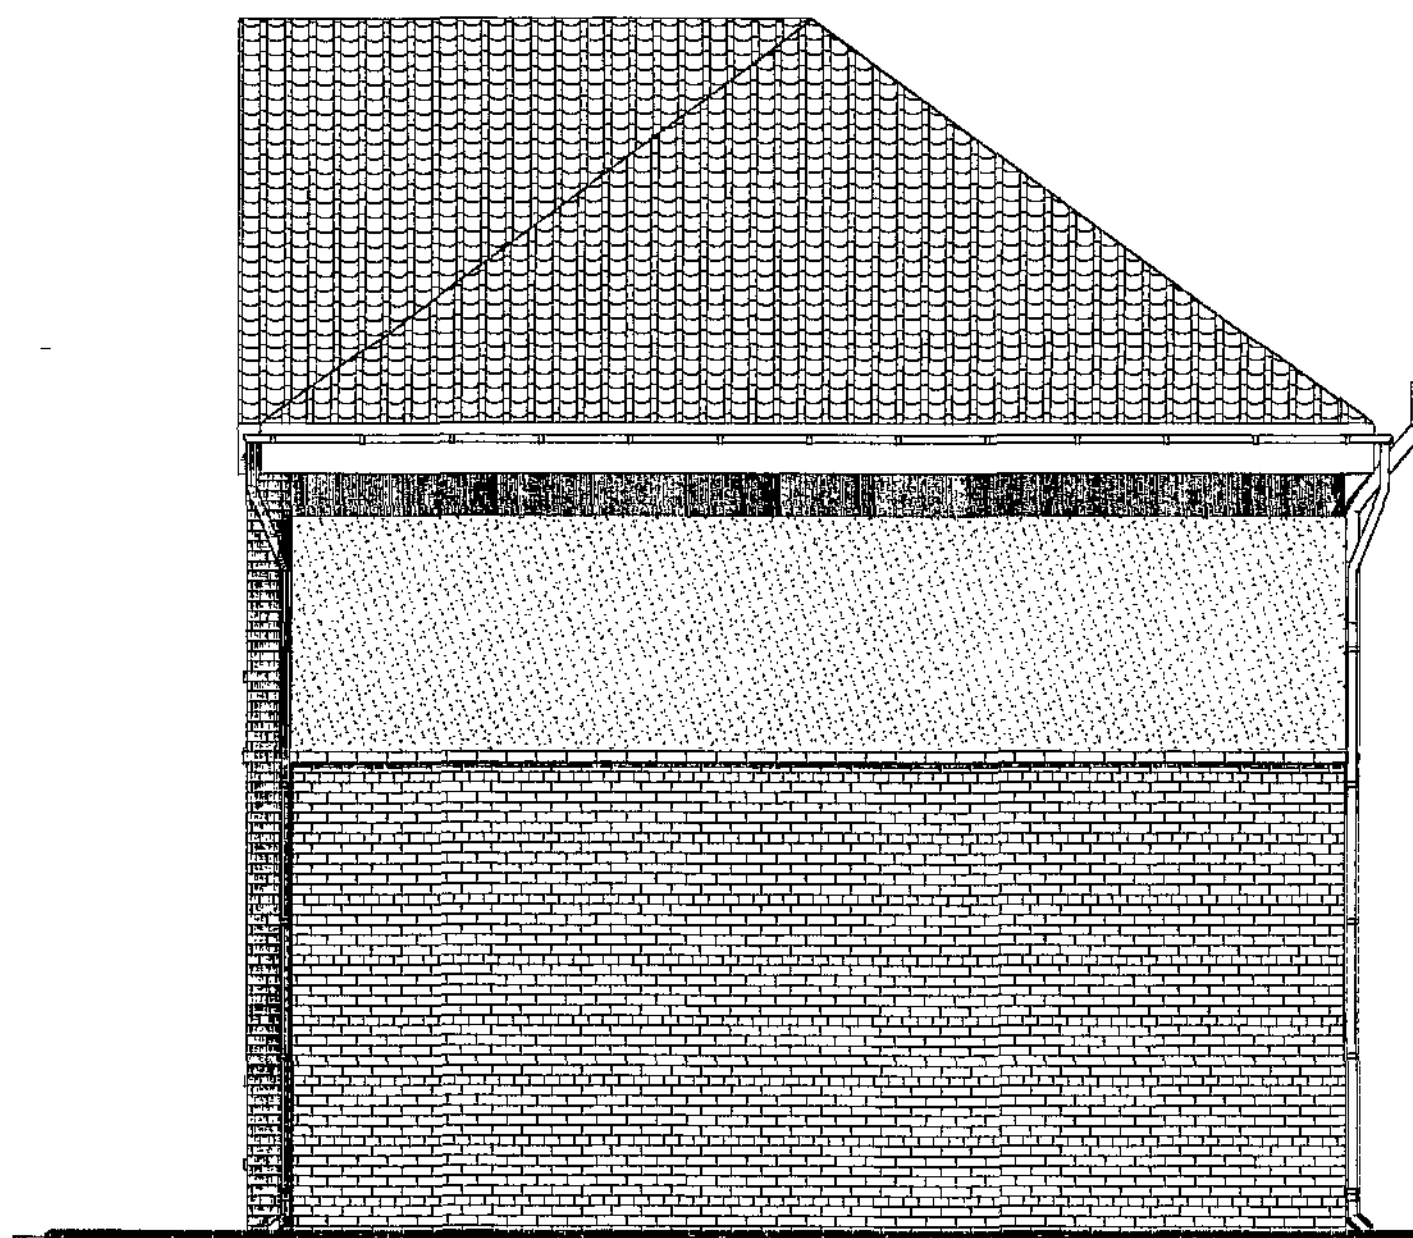

E-02 Elevation 1:50

Rev: Date Revision Notes

Client: Mr & Mrs Allen


Project: Proposed two Storey Side
Extension to 23 Royd Ave, Millhouse Green

Drawing Title: Elevation, Ground
Floor, Story


Scale: 1:50 Date: 23/02/2011



Drawn By: AR Rev: #Rev:

Drwg Nr: 2

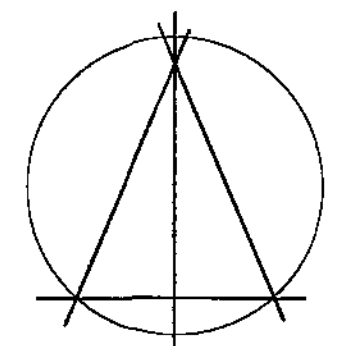

Alan Robinson
Chartered Architect BA Dip Arch RIBA BSc (Hons)
2 Gawber Road, Barnsley S75 2AF
Tel/Fax 01226 286066
Mob: 07947808933

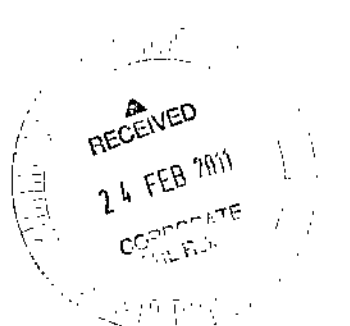

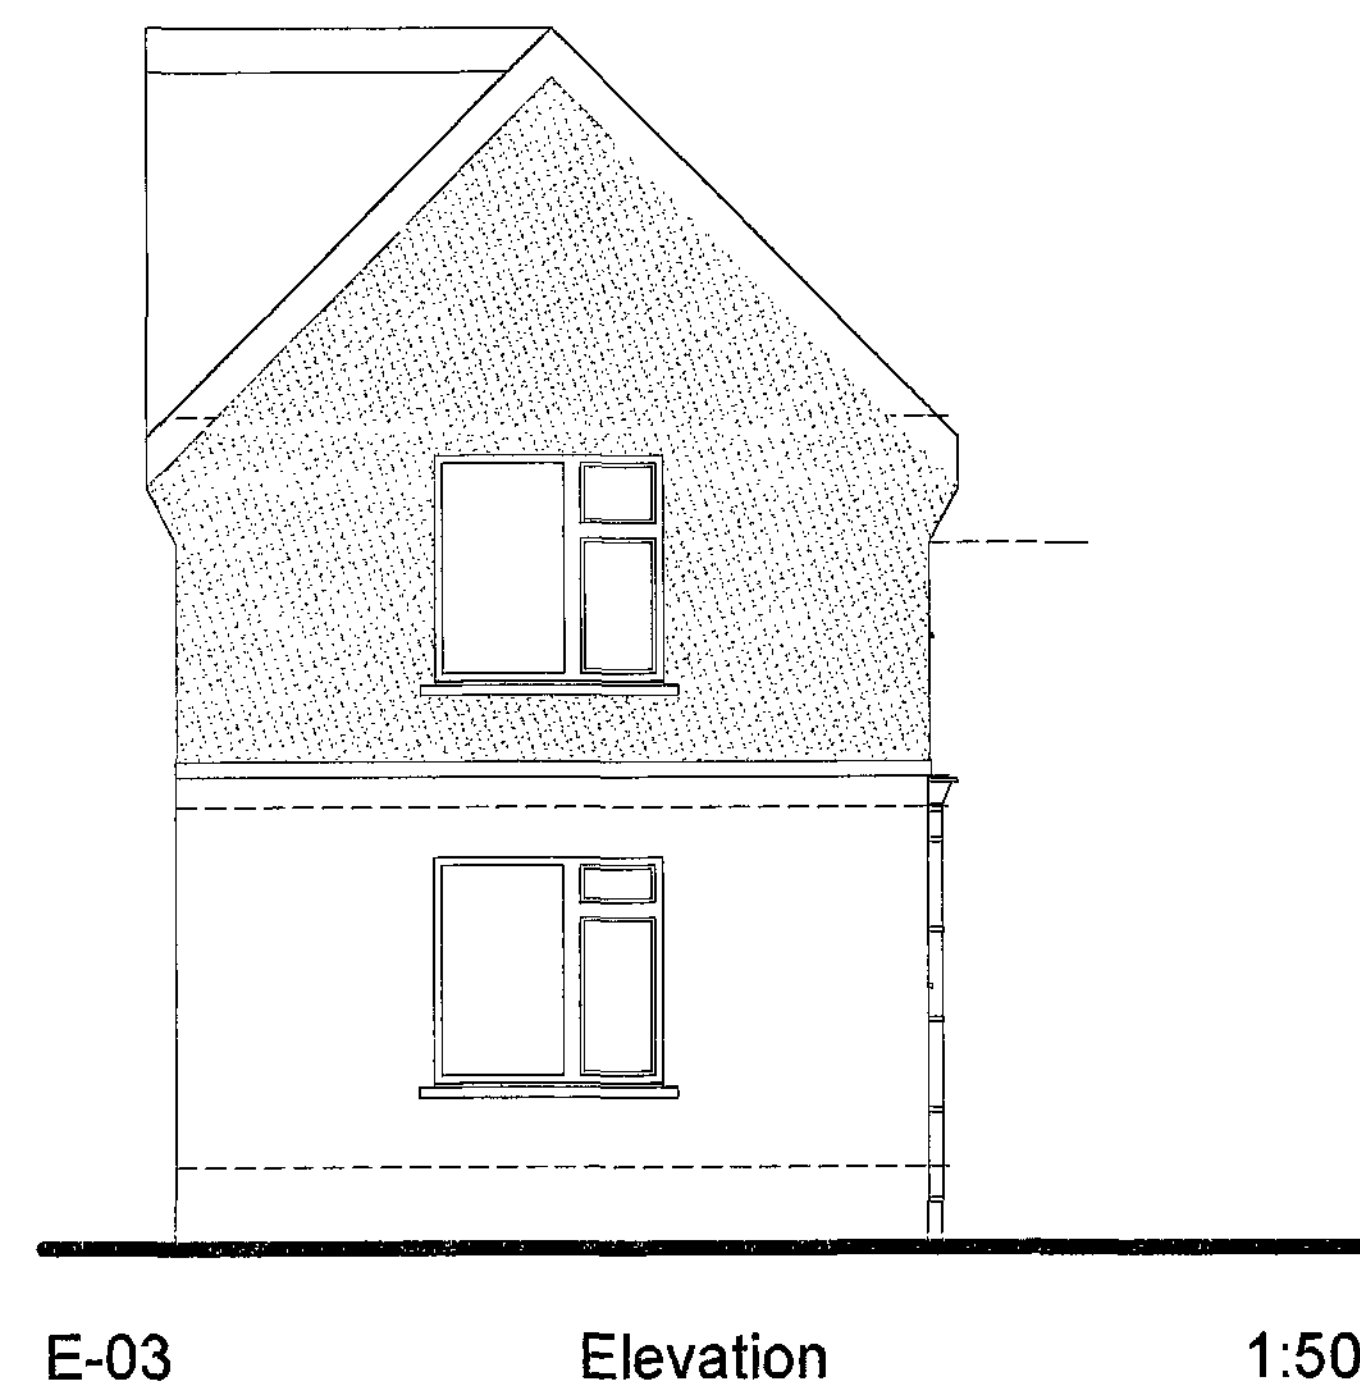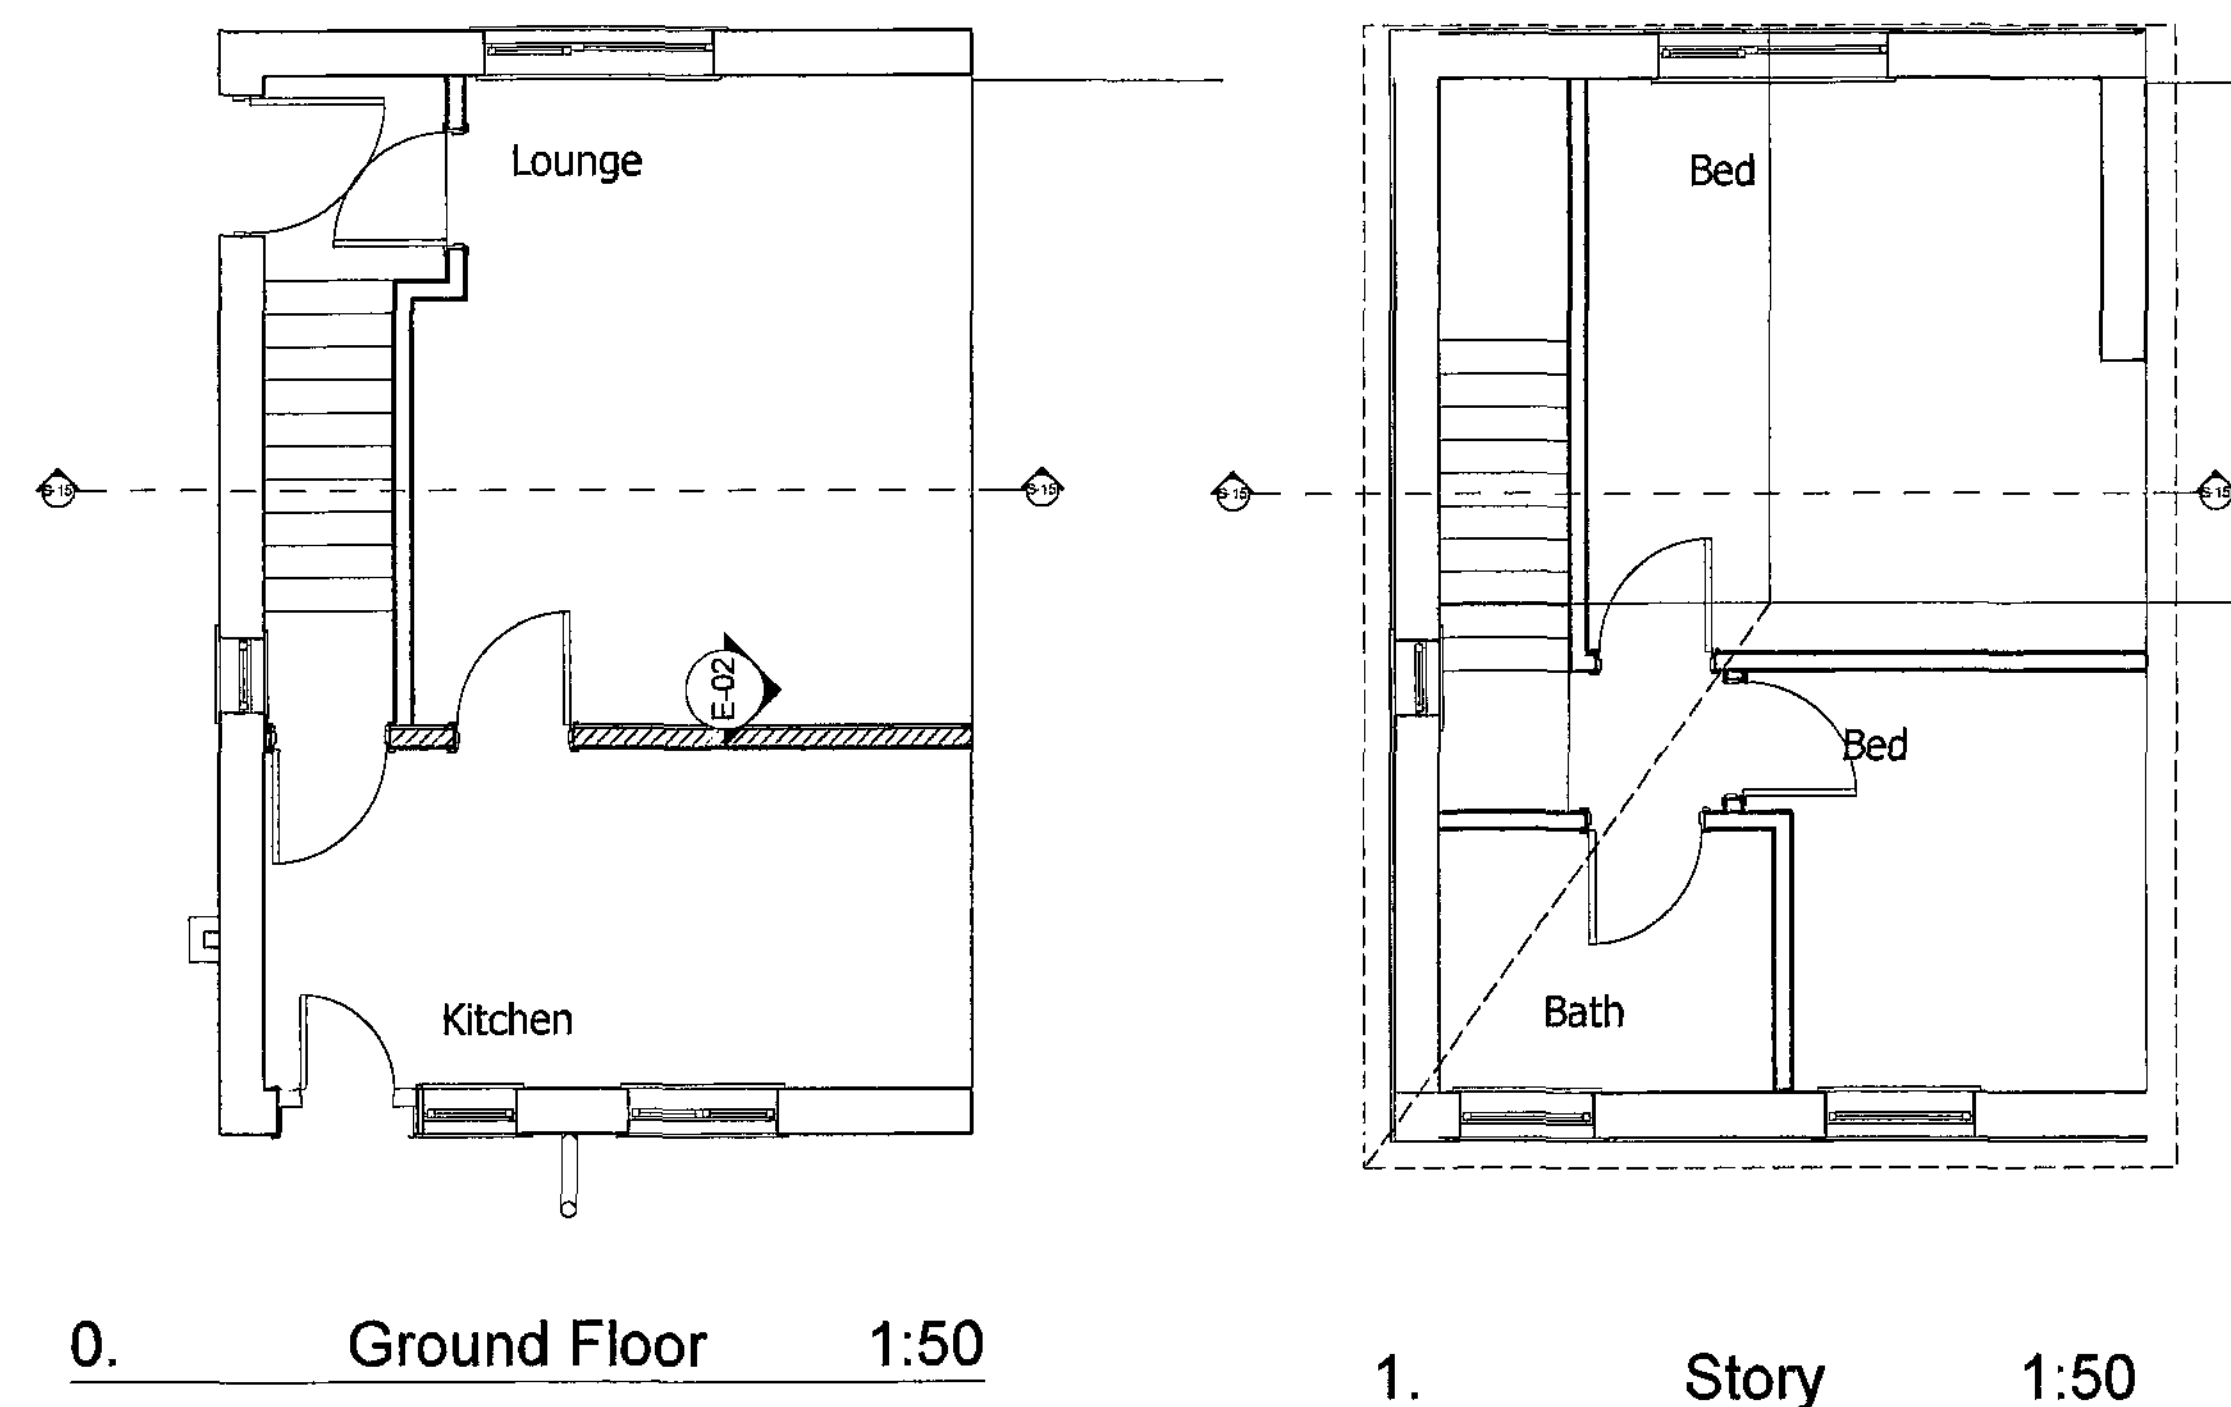

Rev: Date Revision Notes

Client: Mr & Mrs Allen


Project: Propsed Two Storey Side
Extension to 23 Royd Ave, Millhouse Green

Drawing Title: Ground Floor, Story,
Elevation

Scale: 1:50 Date:18/02/2011

Drawn By: AR Rev:#Rev:

Drwg Nr: 1

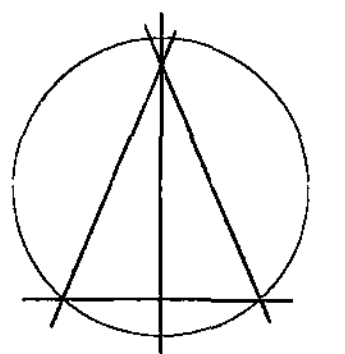

Alan Robinson
Chartered Architect BA Dip Arch RIBA BSc (Hons)
2 Gawber Road, Barnsley S75 2AF
Tel/Fax 01226 286066
Mob: 07947808933

