


NOTES


ALL DIMENSIONS AND LEVELS ARE TO BE CHECKED ON SITE
ANY DISCREPANCIES ARE TO BE REPORTED TO THE ARCHITECT
BEFORE ANY WORK COMMENCES

THIS DRAWING SHALL NOT BE SCALED TO ASCERTAIN ANY
DIMENSIONS WORK TO FIGURED DIMS ONLY


THIS DRAWING SHALL NOT BE REPRODUCED WITHOUT EXPRESS
WRITTEN PERMISSION FROM AFL LTD.

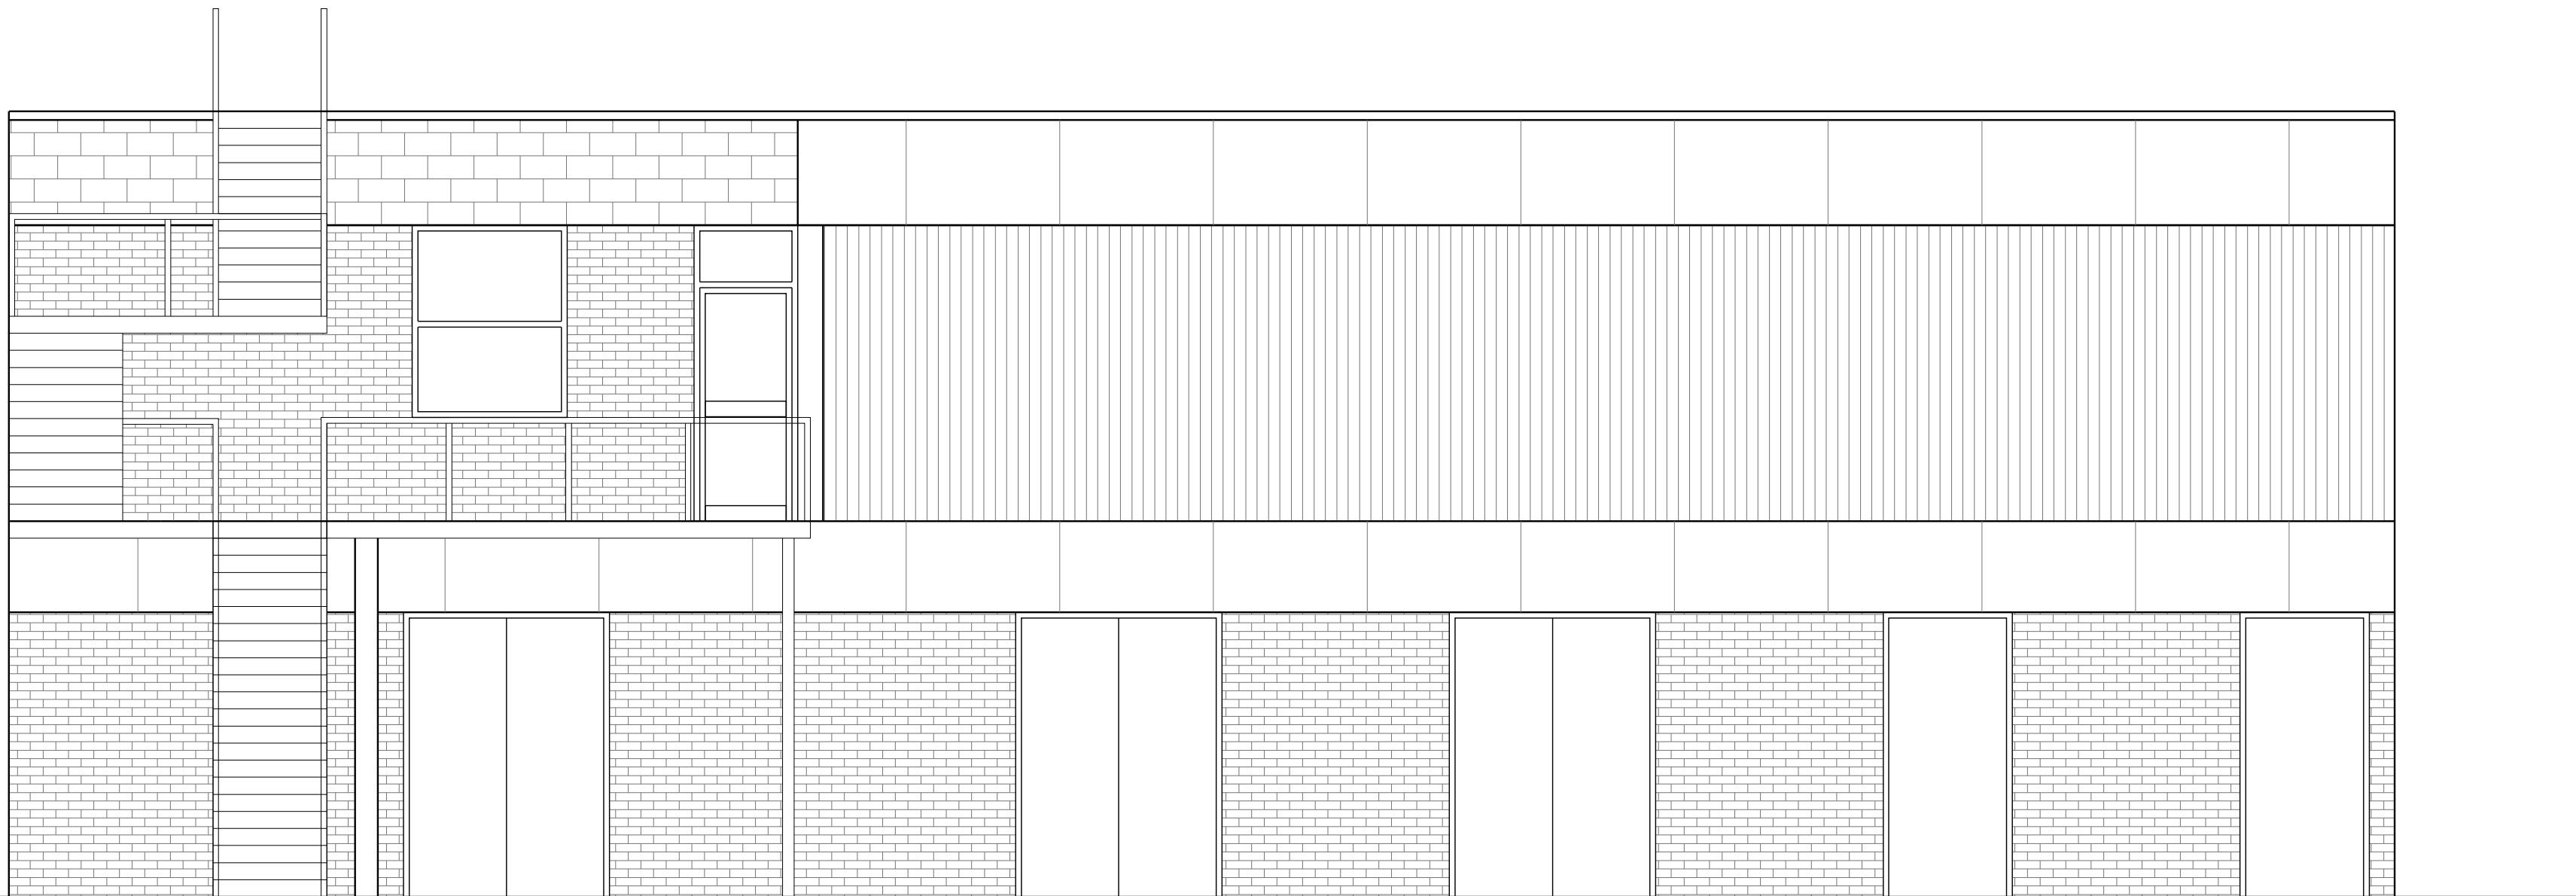


Existing Elevation

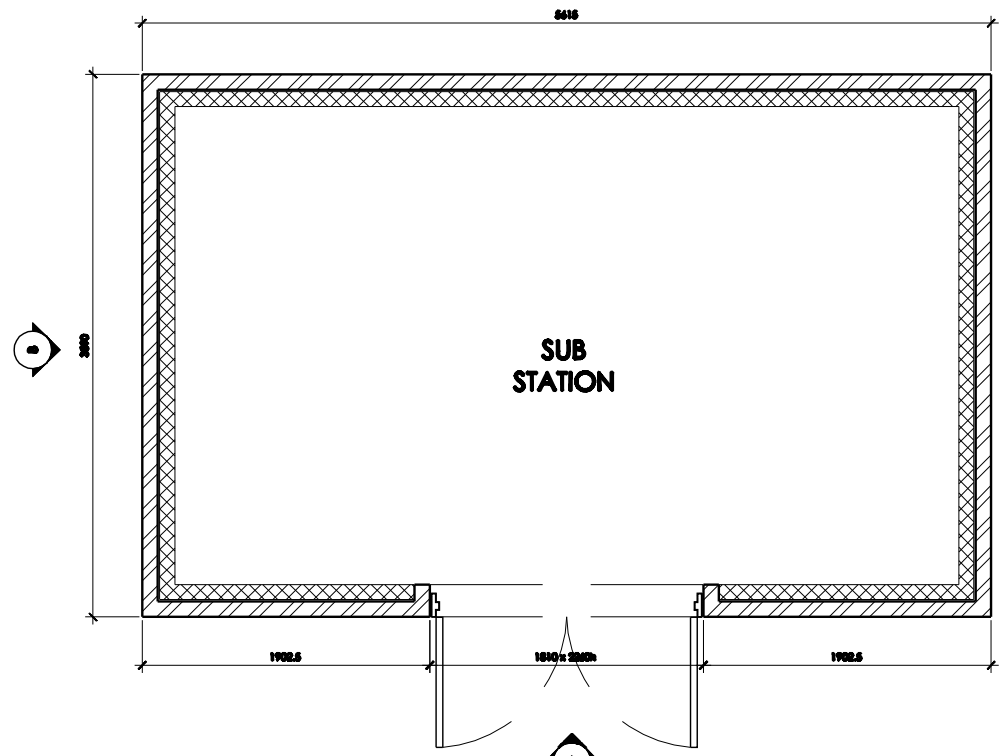


Proposed Plan

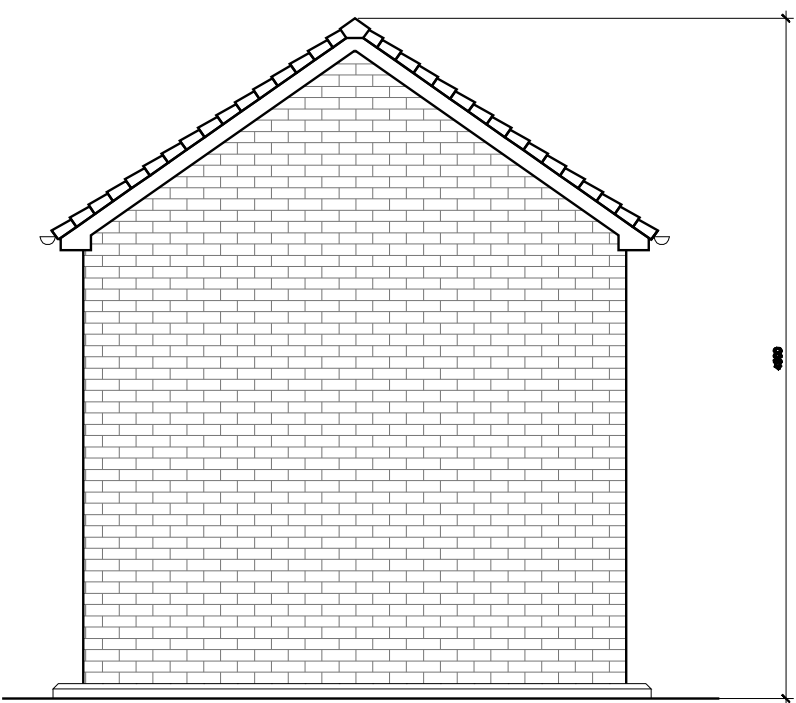

Proposed Elevation B

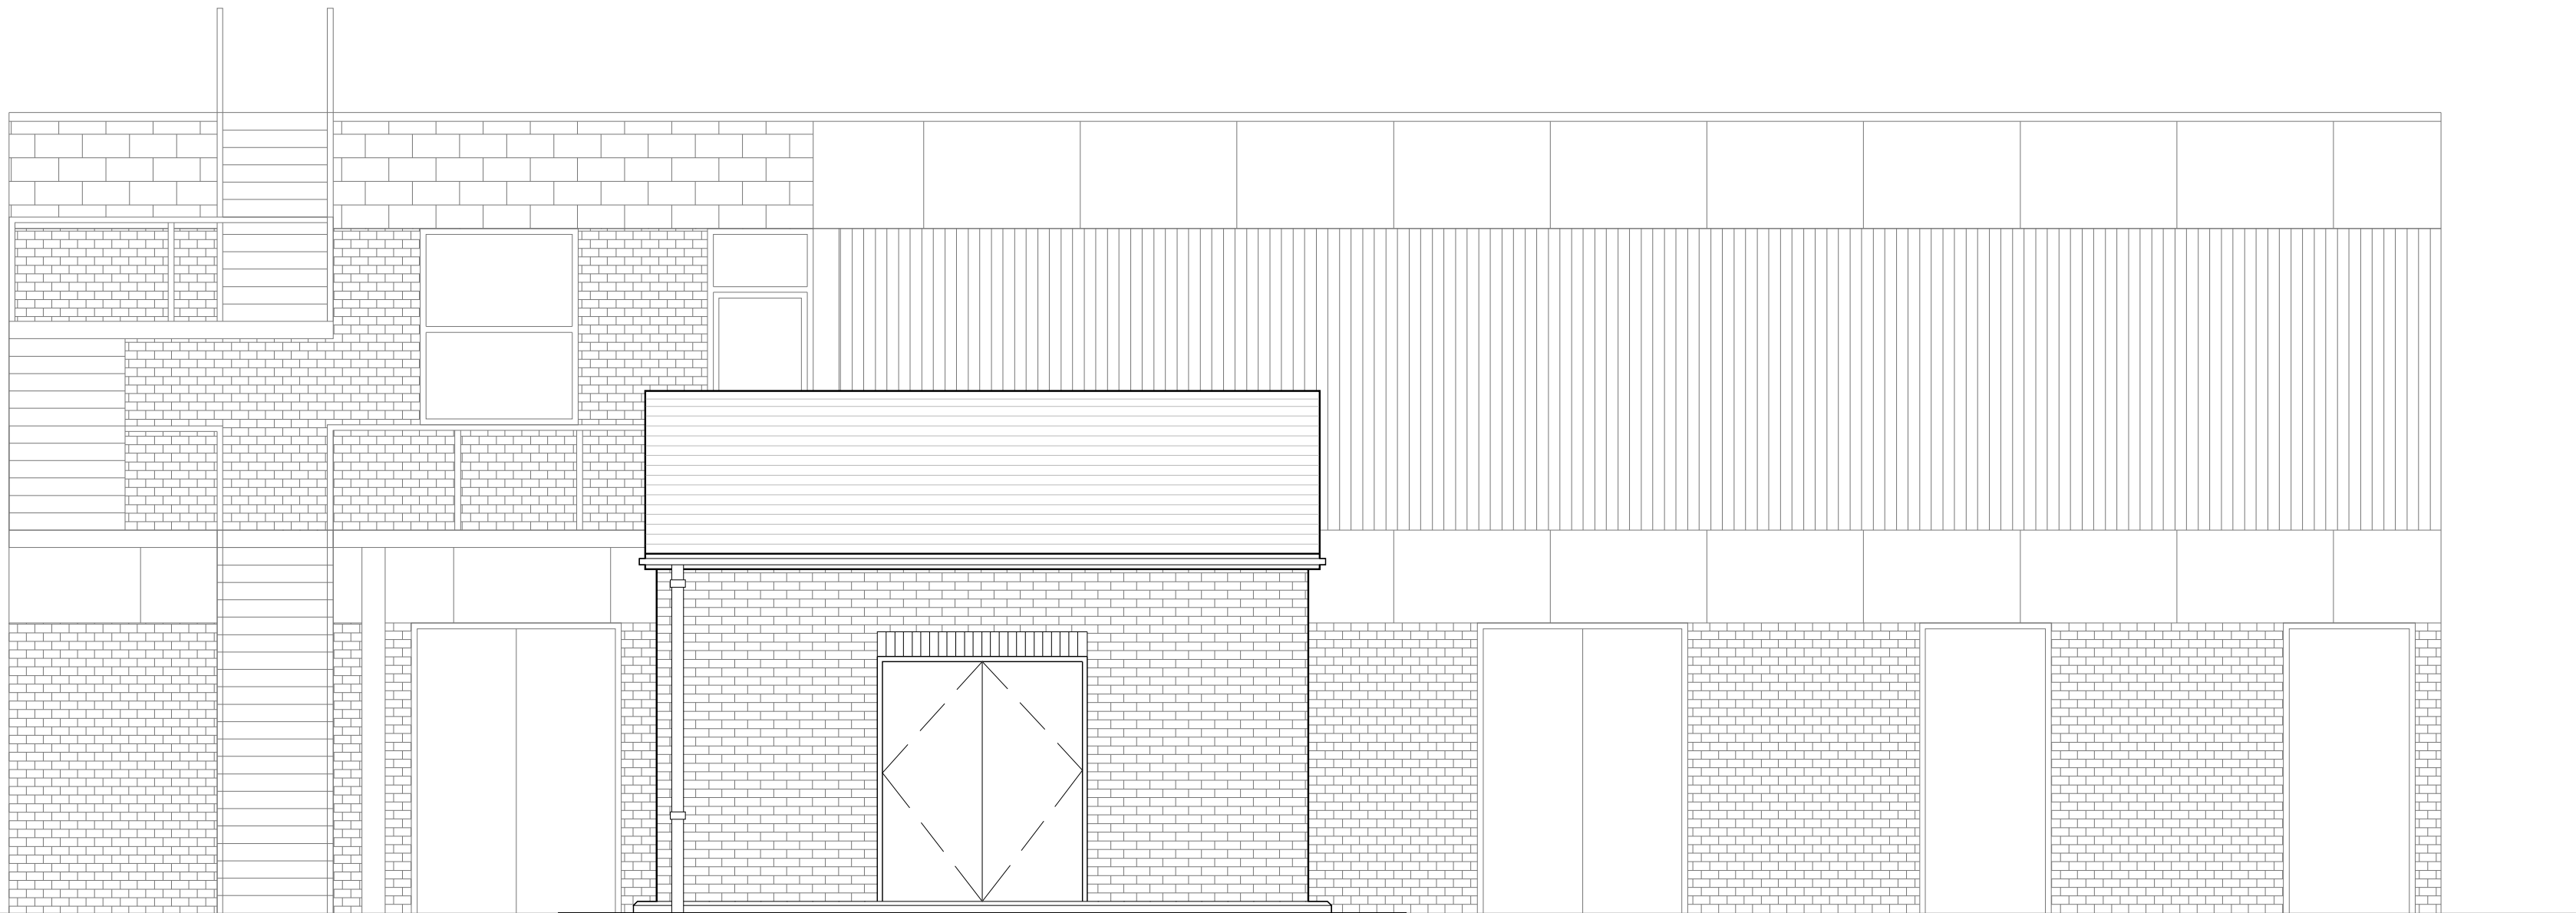

Proposed Elevation

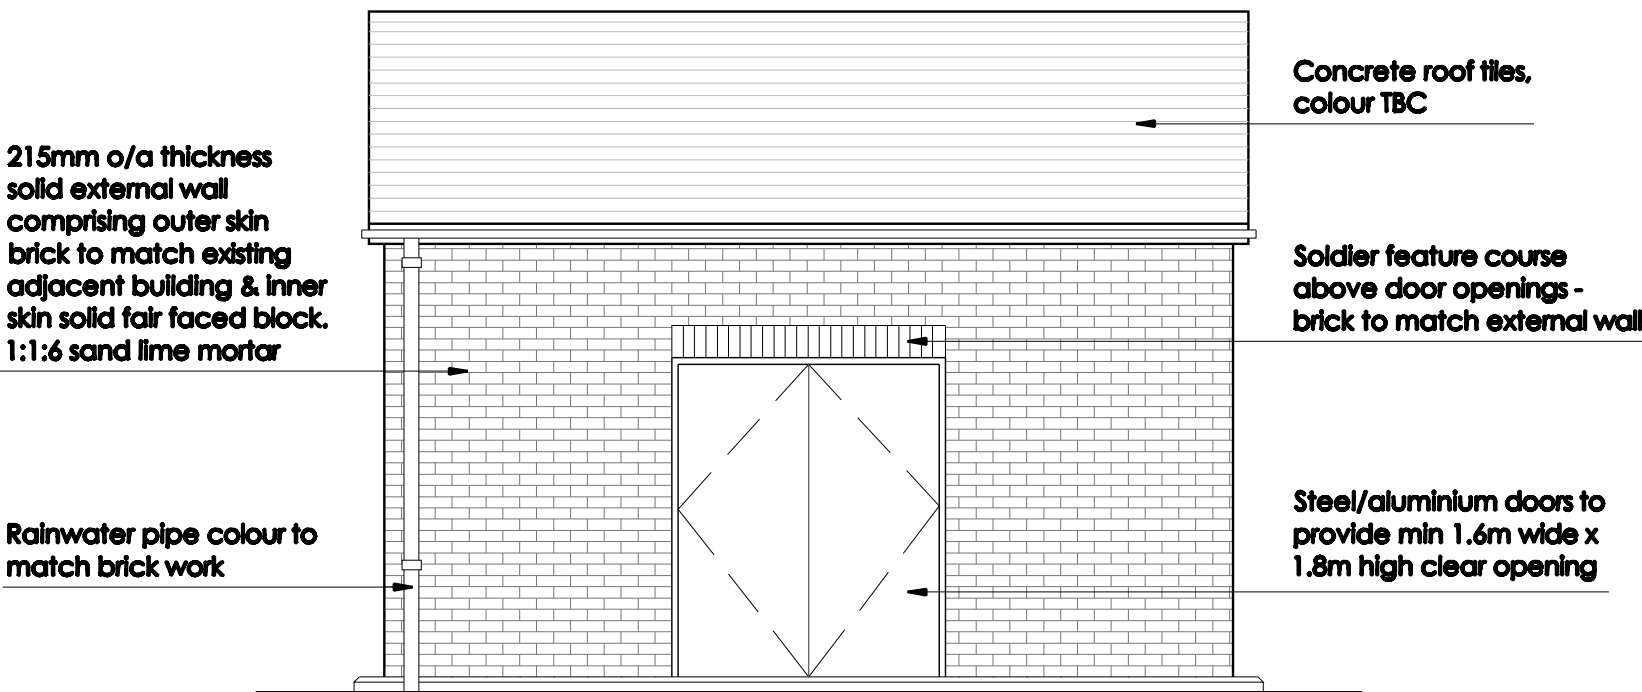

Proposed Elevation A

PL1 18/06/12 Issued for Planning
LL

rev date/ints description

project

Alterations to Boiler House

location

Barnsley District Hospital

client

Barnsley Hospital NHS Foundation Trust

AFL Architects
1st Floor
56 Peter Street
Manchester UK
M2 3HQ
t: +44(0)161 236 6263
f: +44(0)161 236 6484
w: www.afl-uk.com
e: mail@afl-uk.com
London office
t: +44 (0)20 7490 3545

AFL
ARCHITECTS

key plan

drawing title
Sub-Station
Existing and Proposed Plan and Elevation

dwg purpose
PLANNING

scale 1:50 drawn LL checked LL
@ sheet size A1 rev date 18/06/12

113156 AL-20-002 PL1
job number drawing number revision