




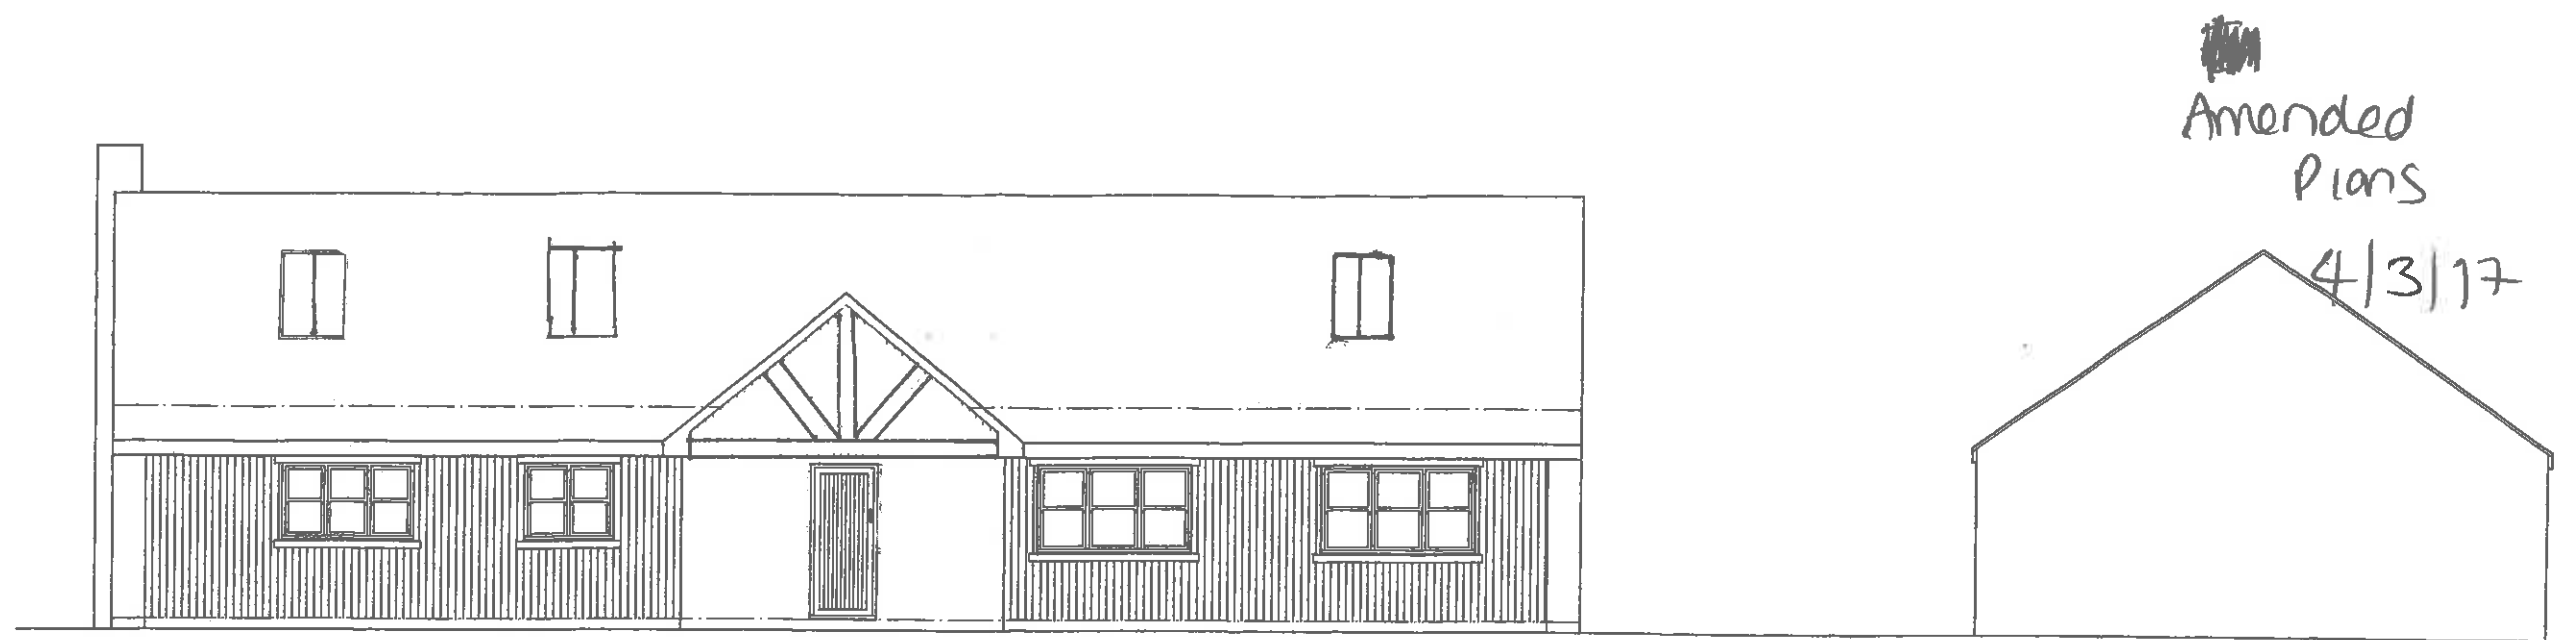

NORTH ELEVATION

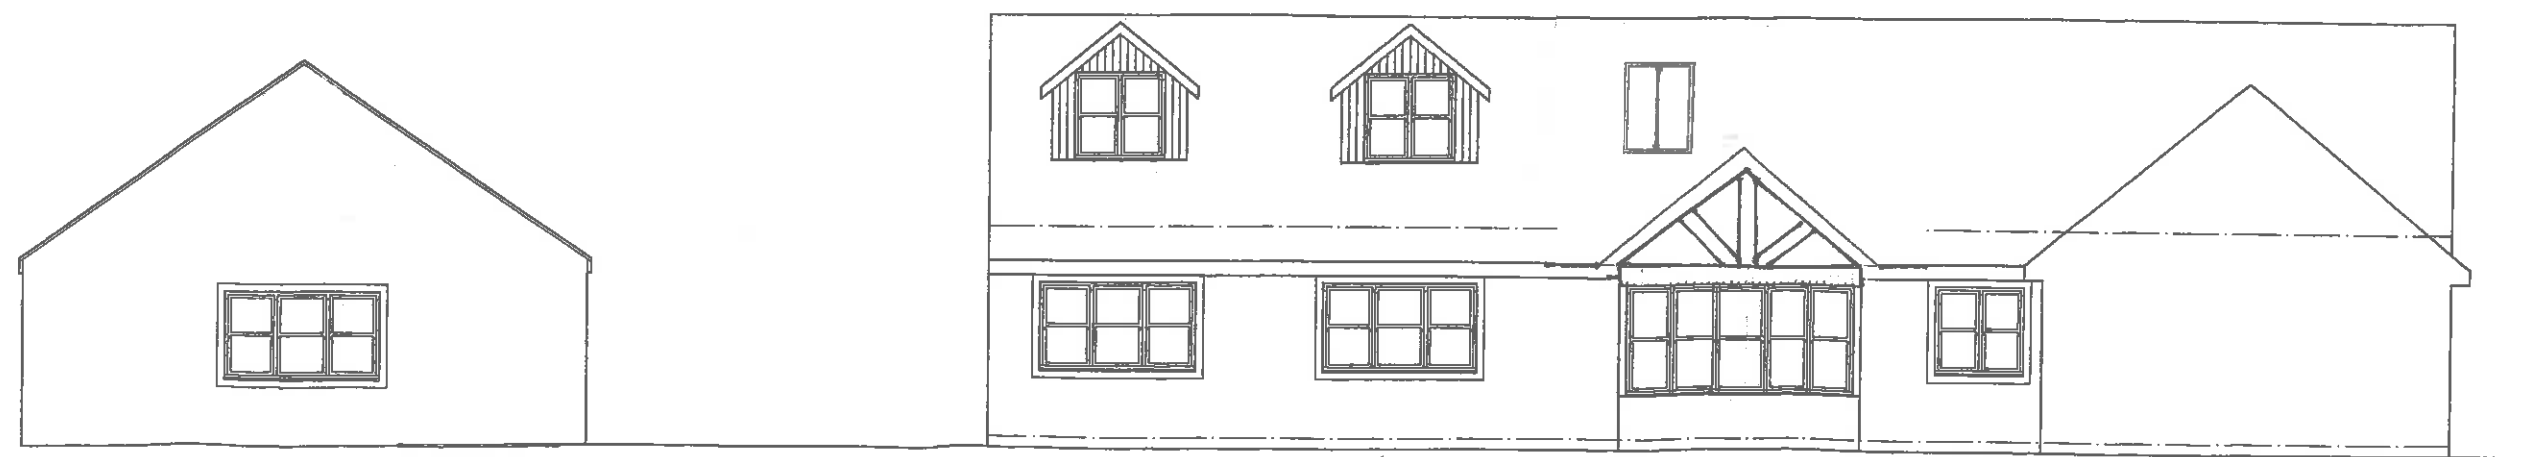


SOUTH ELEVATION

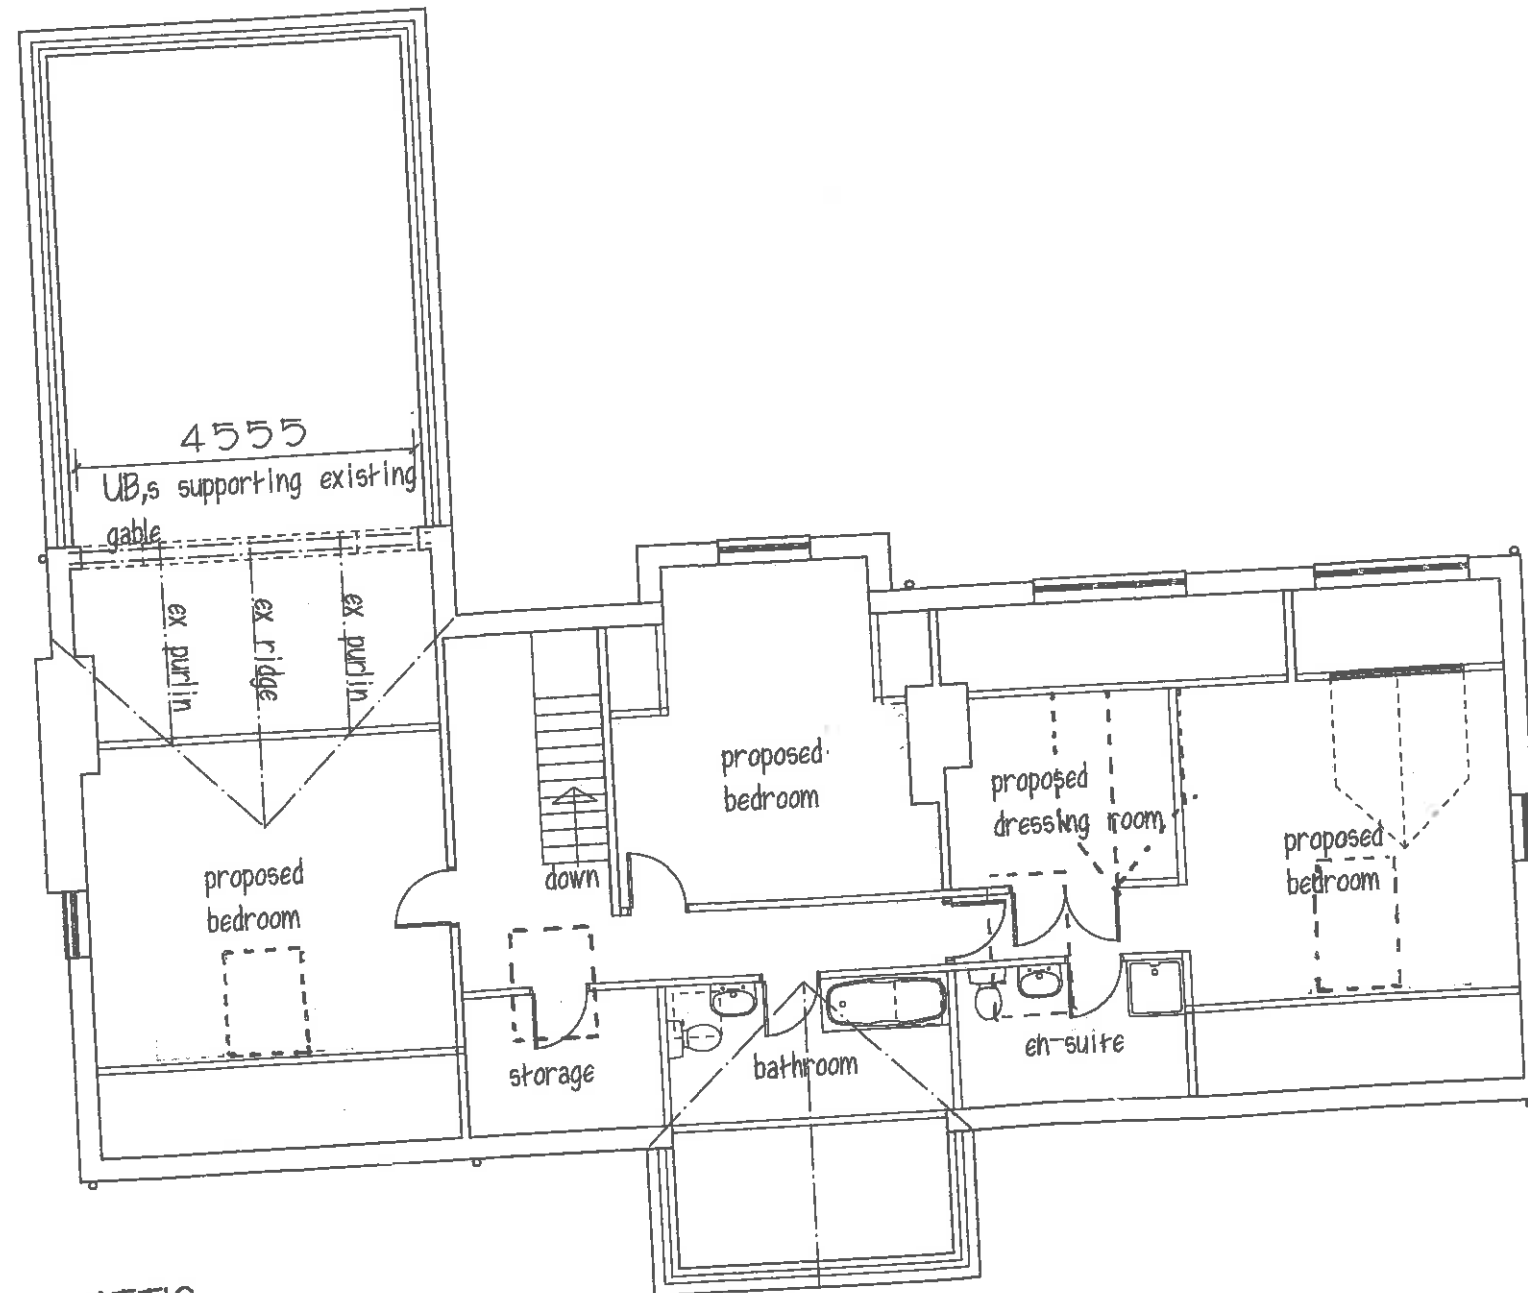

ATTIC





Amended
Plans
4/3/17

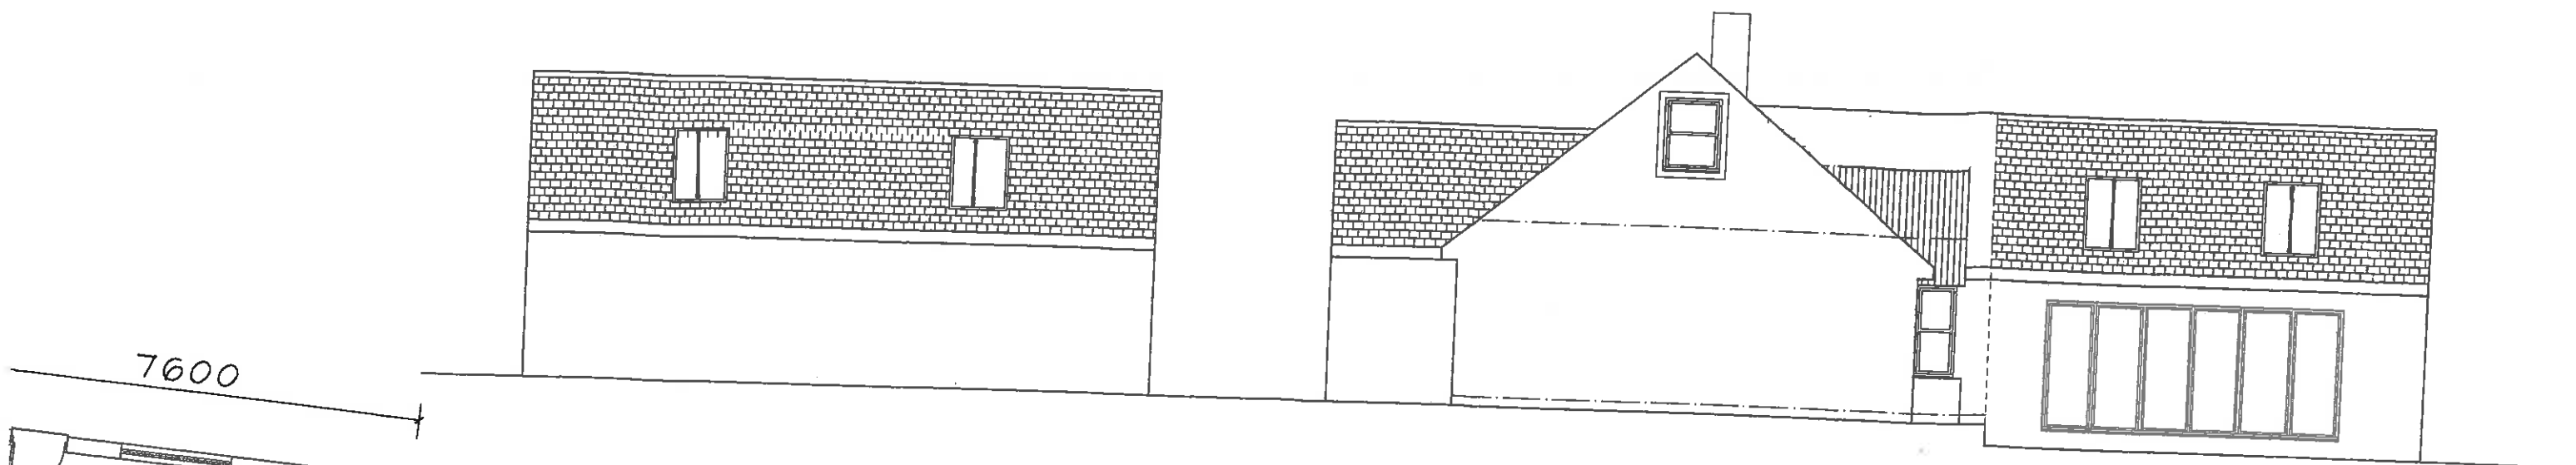


EAST ELEVATION


Amended
Plans
4/3/17

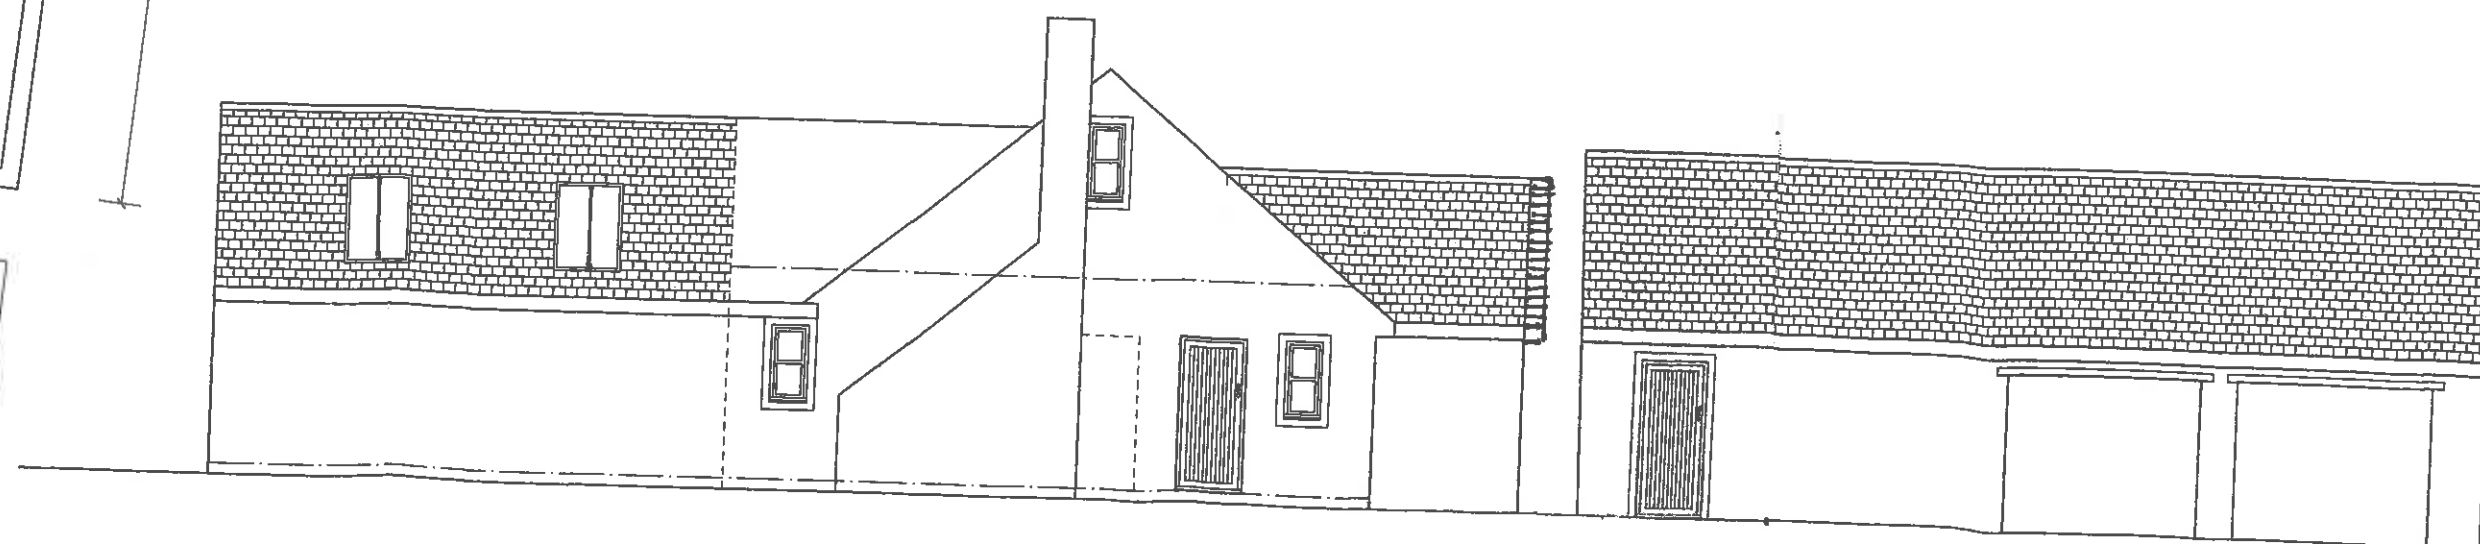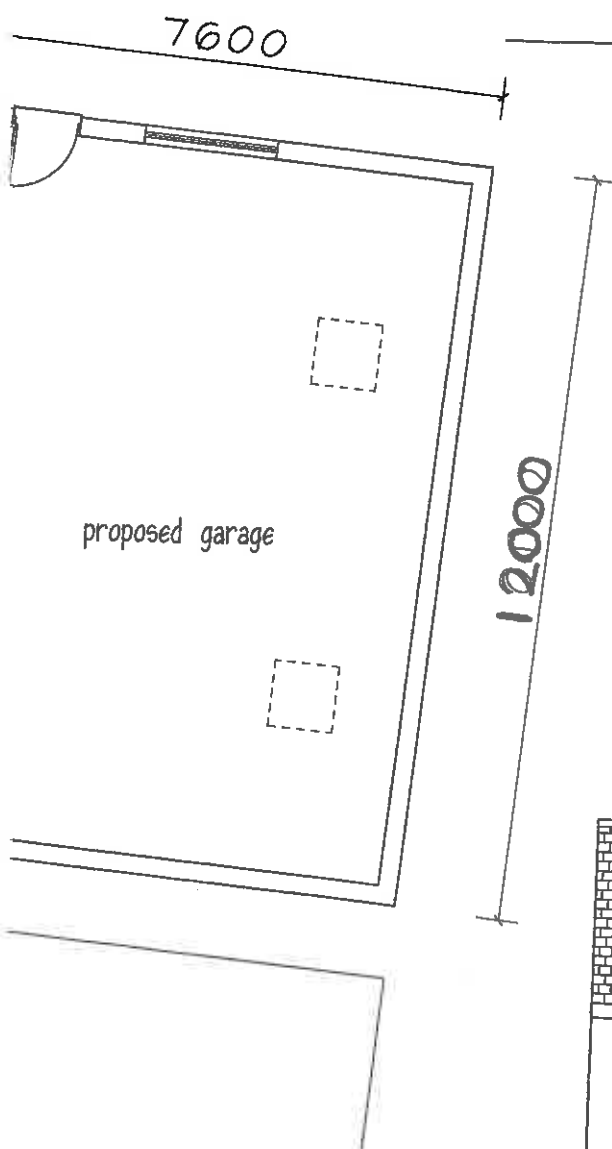

WEST ELEVATION

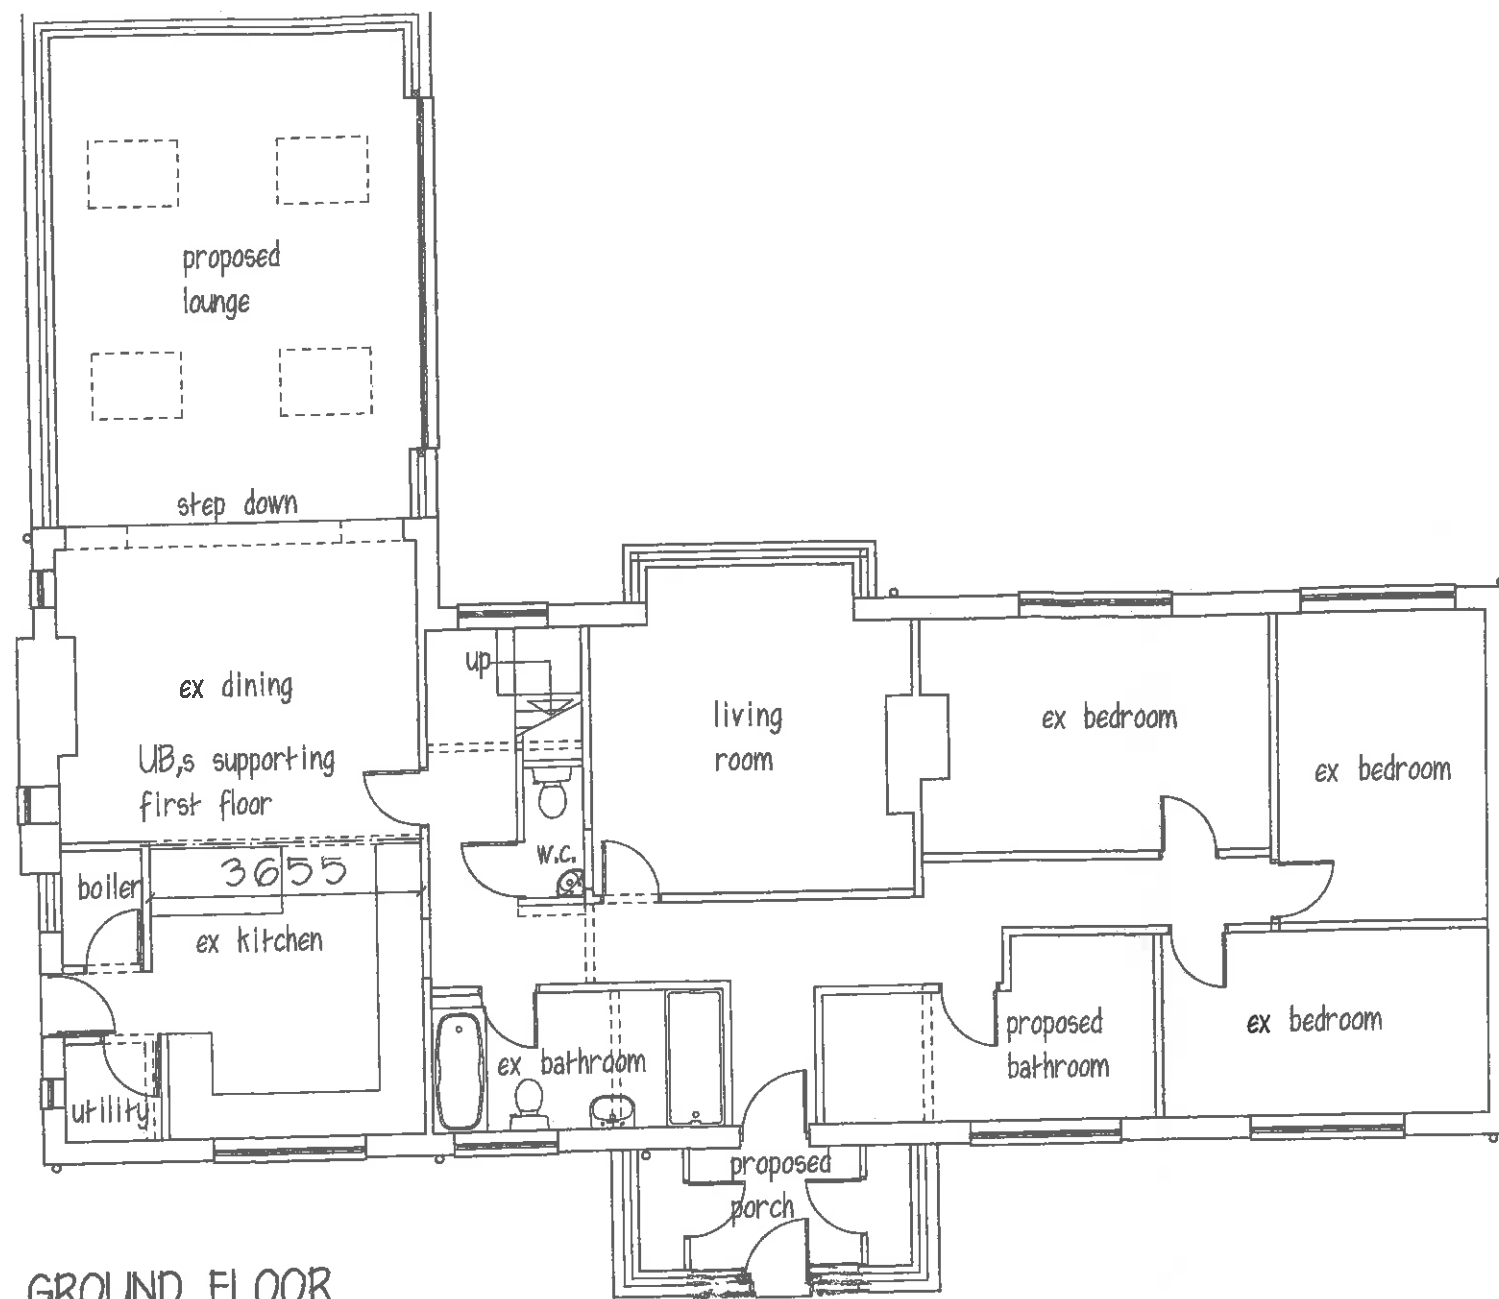

GROUND FLOOR

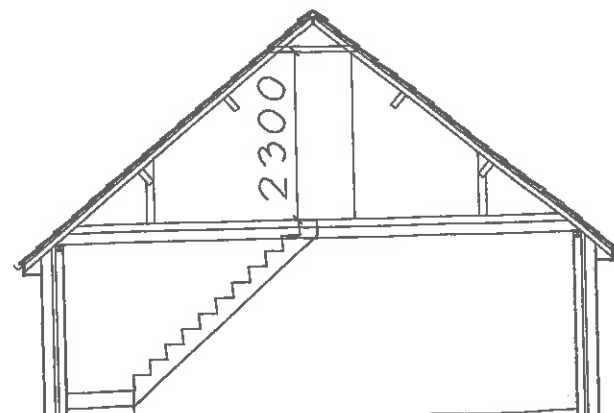

Amended
Plans

4/3/17

