
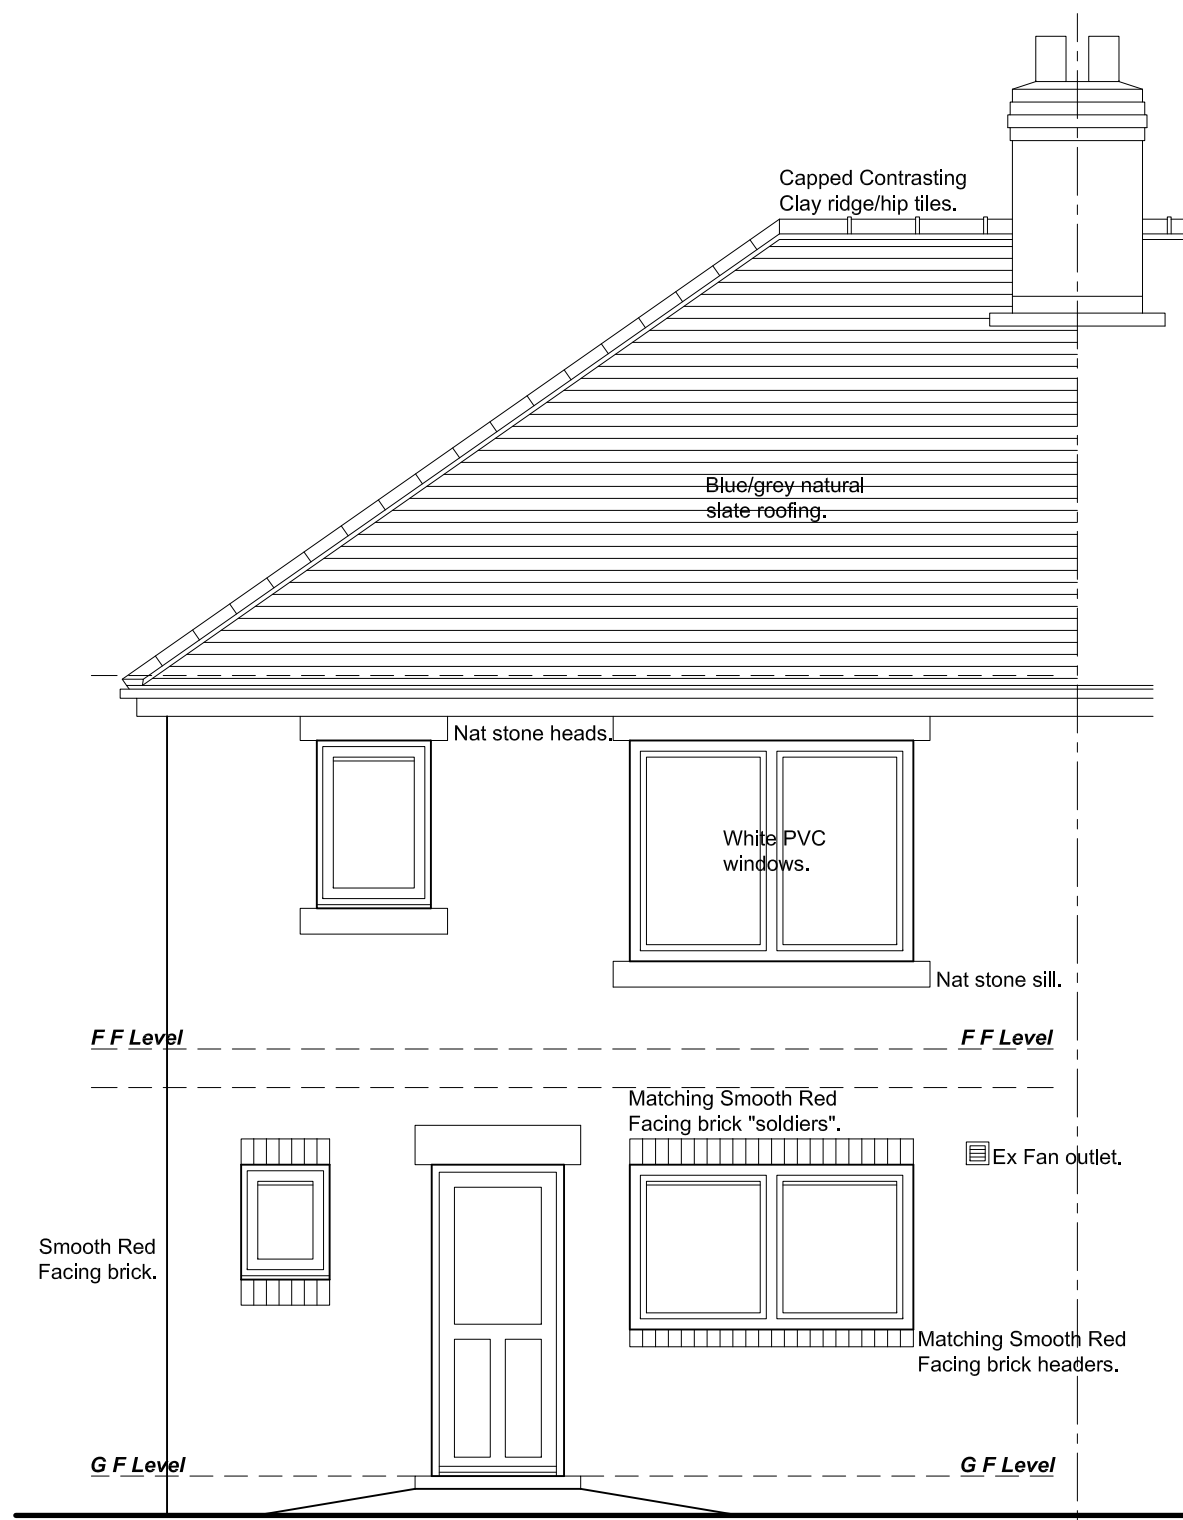
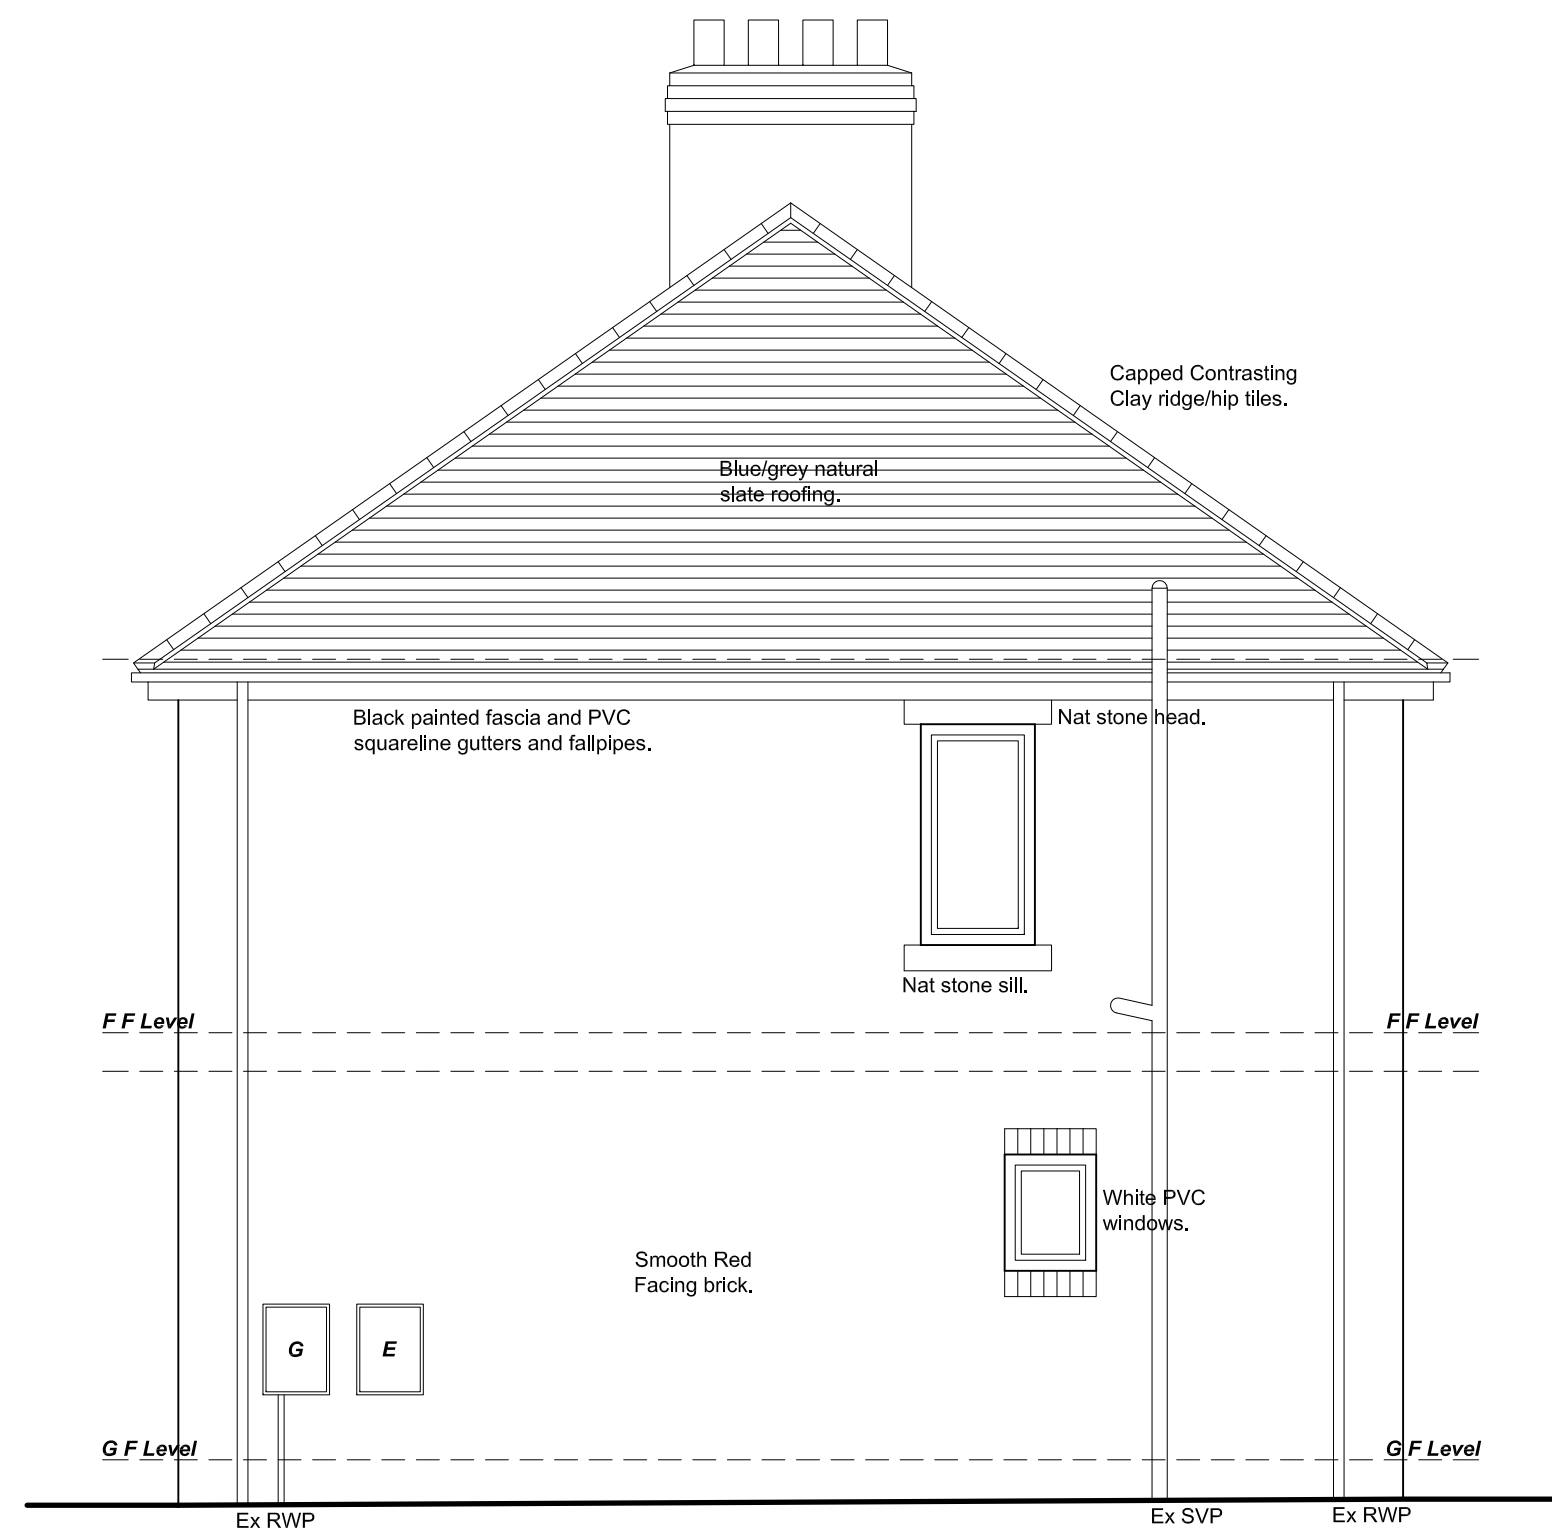
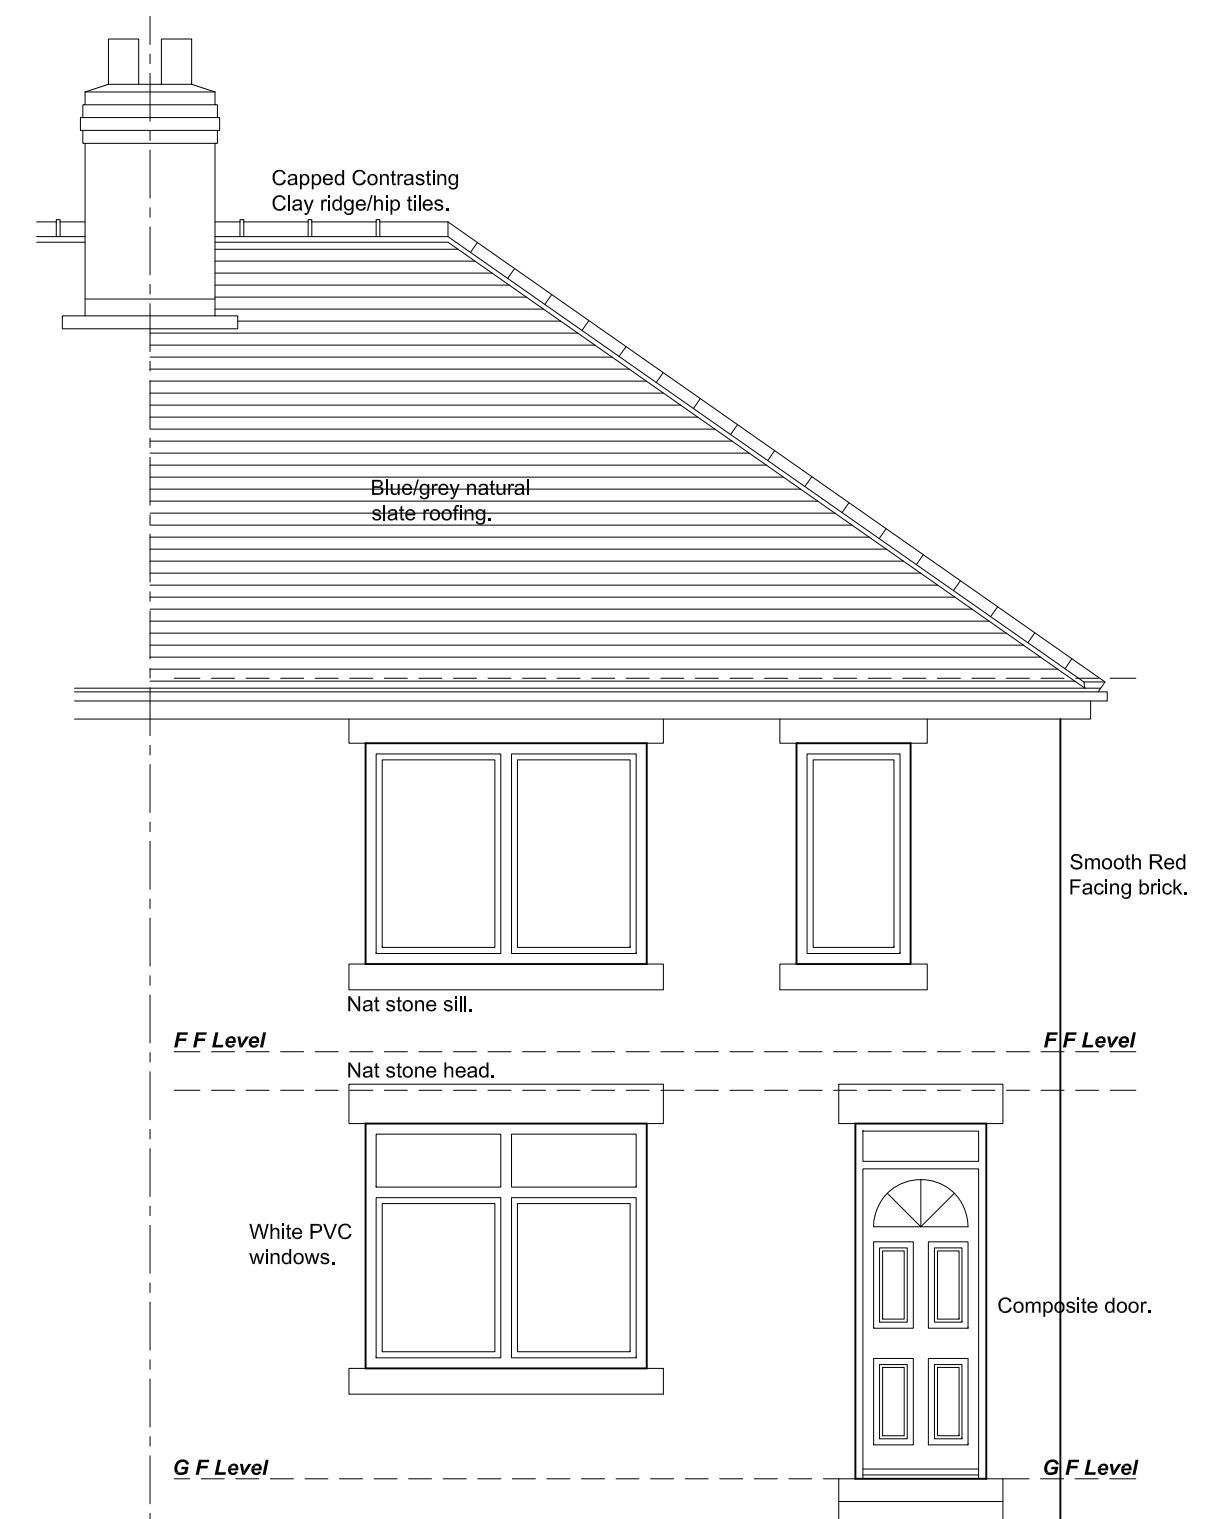
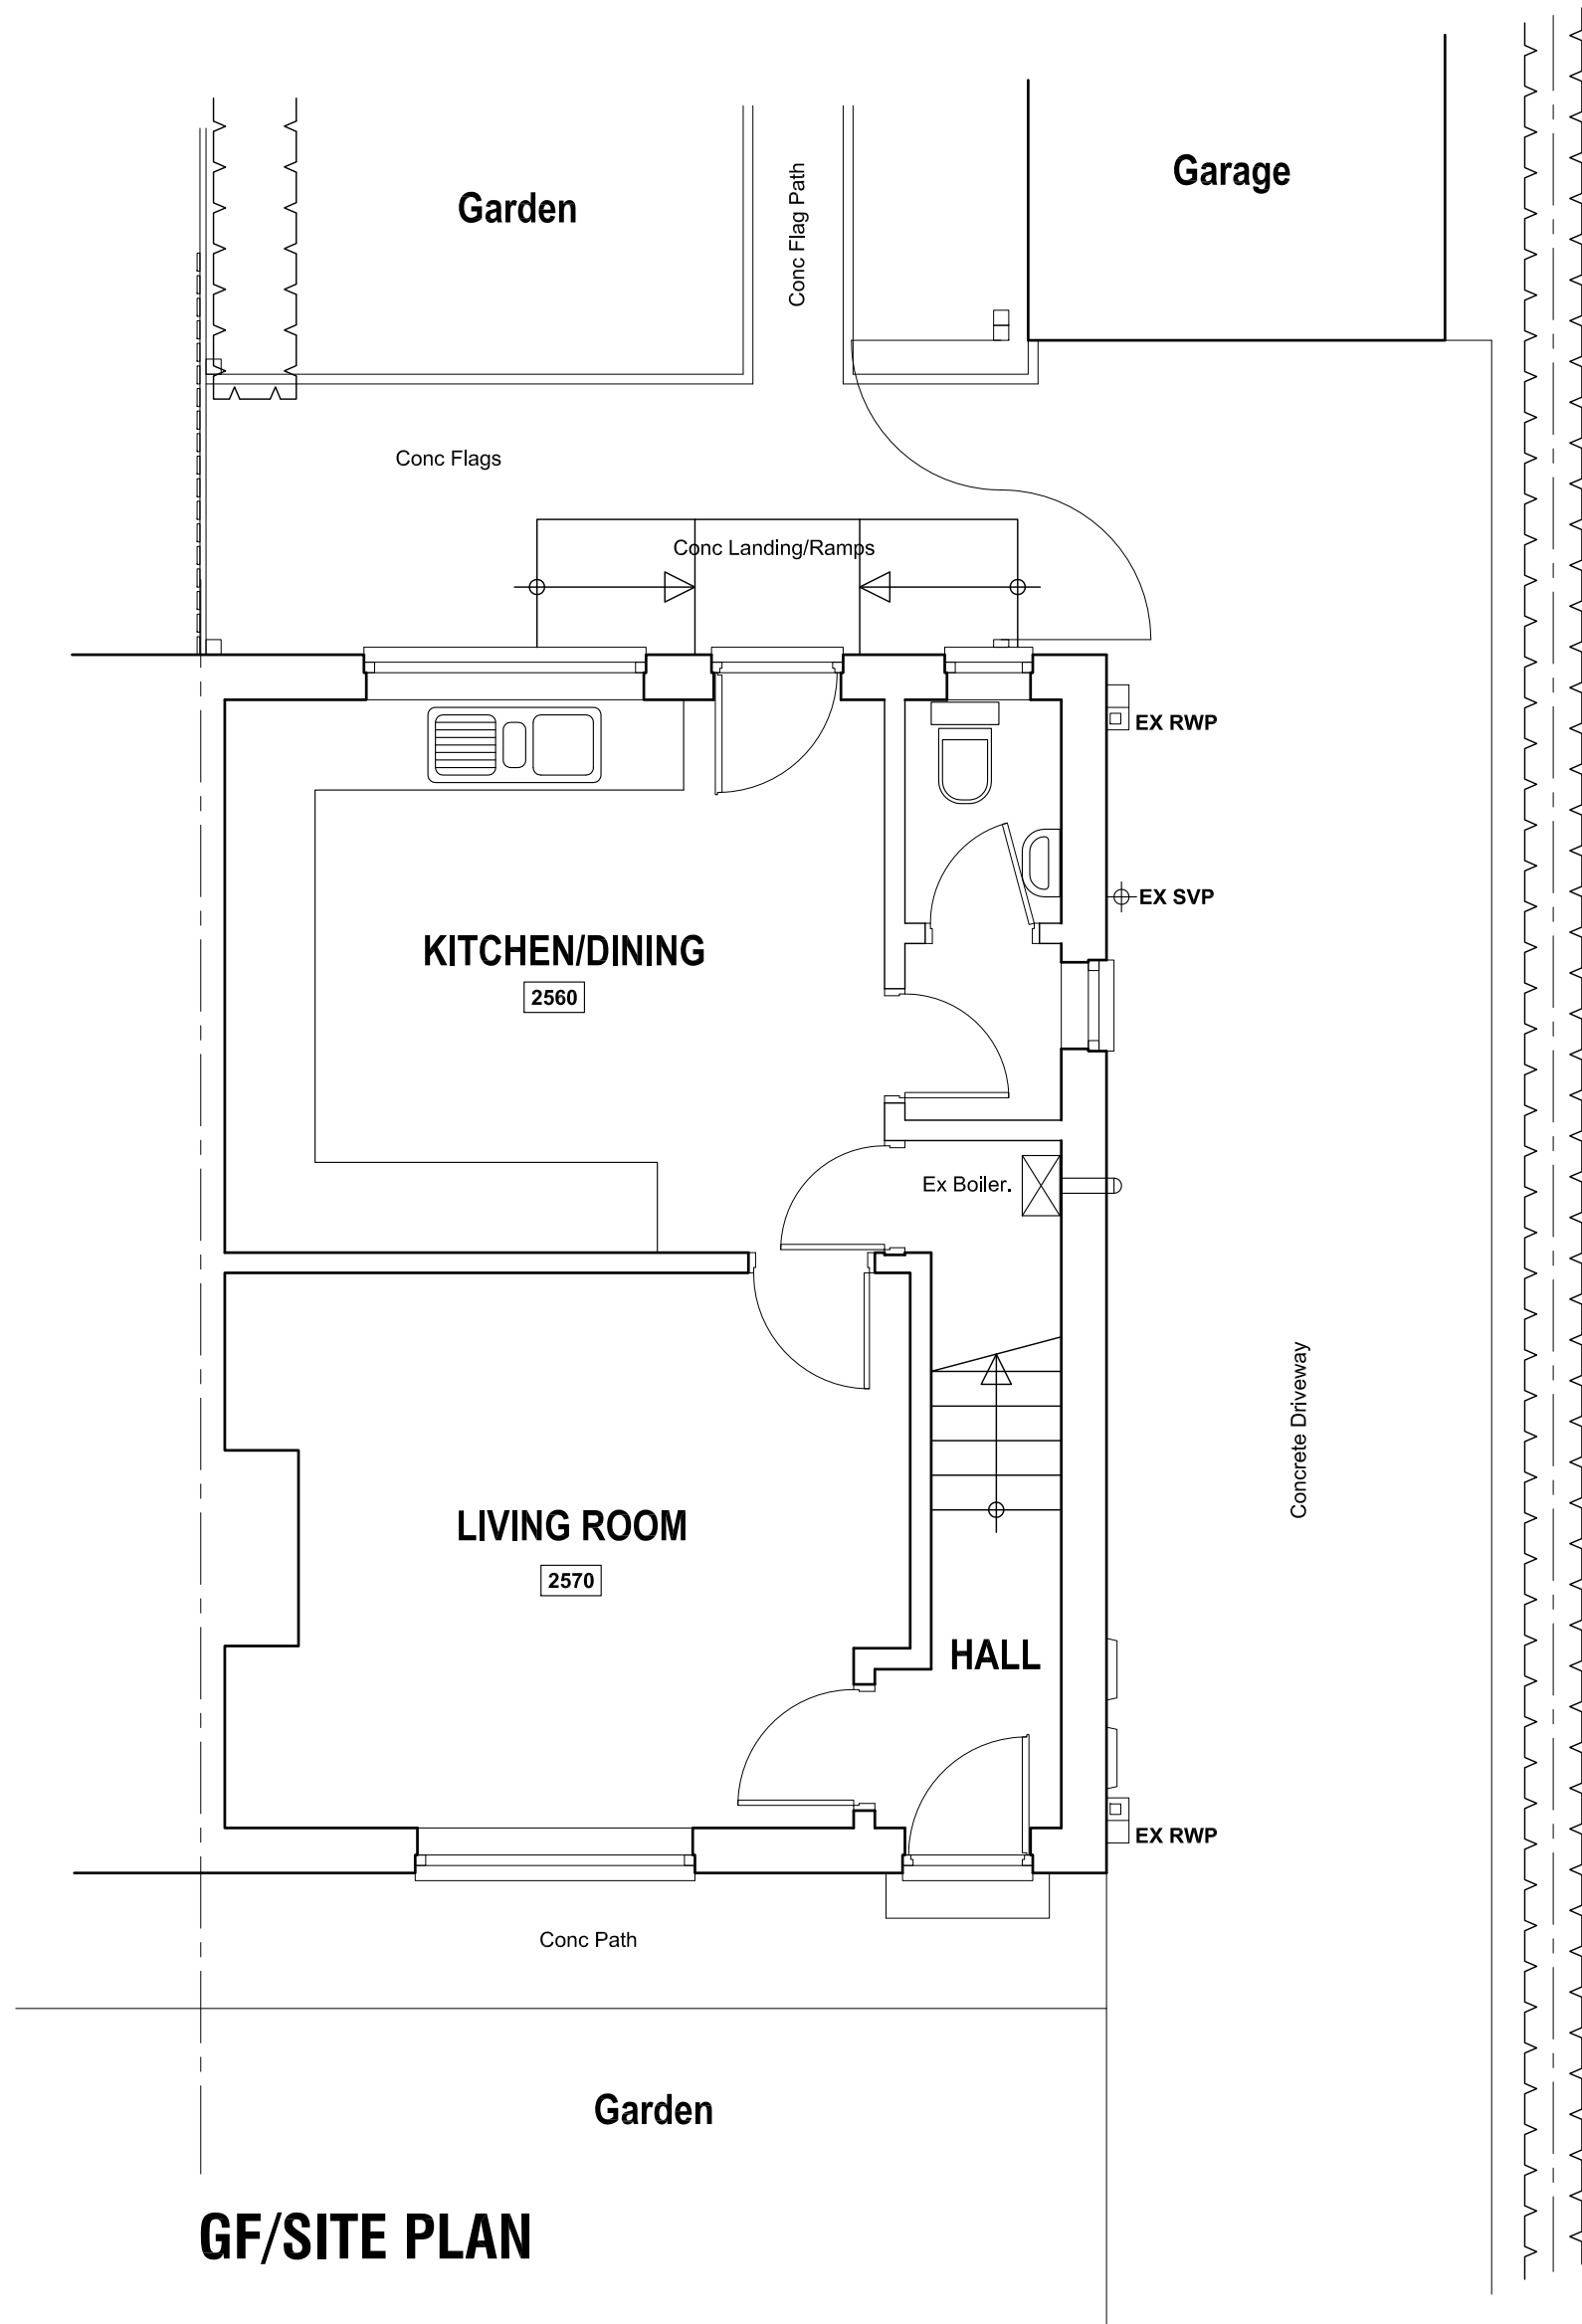


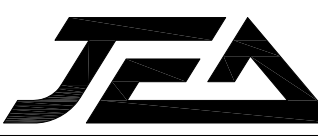

Revision		
Revision	Date	Description
PROPOSED EXTENSION TO, 56 COPELAND ROAD, WOMBWELL, BARNSELEY, S73 8TA.		
SURVEY Plan and Elevations.		
S Chapman & A Studd.		
 Building Design Services		
JE Architectural Ltd 23 Windmill Road, Wombwell, Barnsley, S73 8PW. Tel: 01226 754507 Email: jeald@btconnect.com		
This drawing and the copyright is the Architectural Company's property and maybe used or reproduced only by agreement. All Dimensions in Millimetres Unless specified otherwise and subject to verification on site.		
Scale: 1:50 @ A1		Date: APRIL 2016
Ref: 201528		Drwg No: 01
0 cm	2 cm	4 cm