



E-01 ELEVATION 1:50

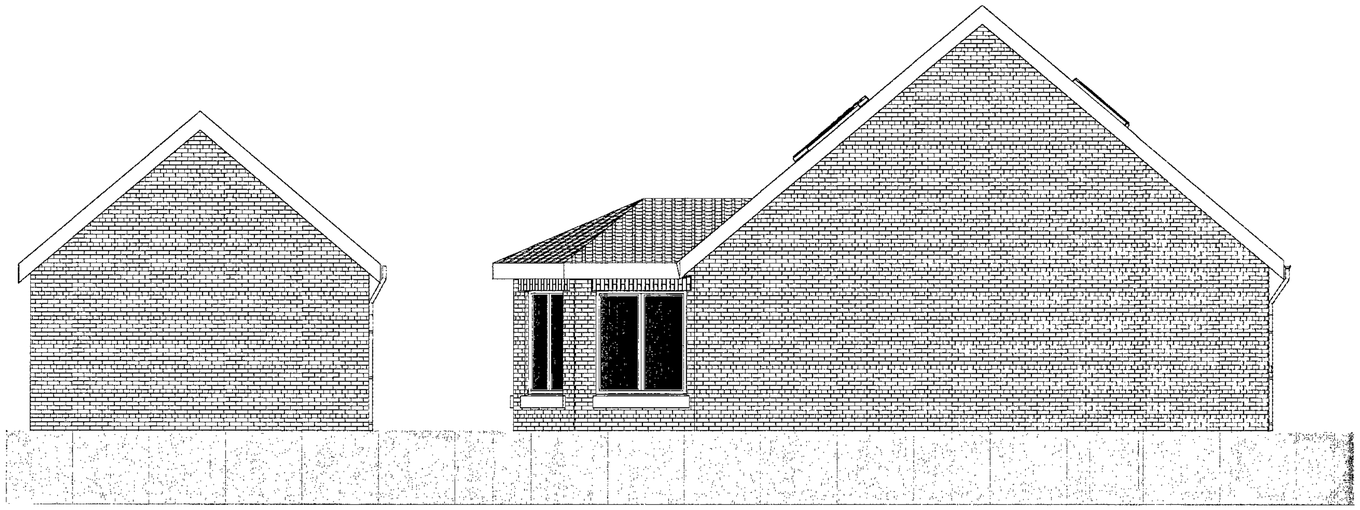

E-02 ELEVATION 1:50



E-04 ELEVATION 1:50

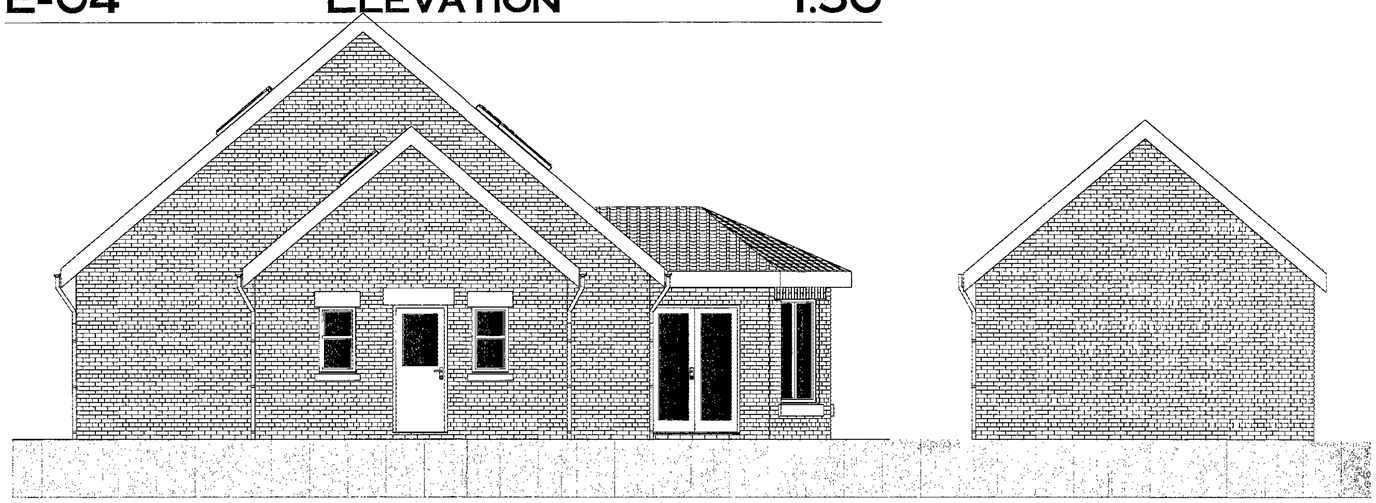

E-03 ELEVATION 1:50

Rev:	Date	Revision Notes

Client: Wilson

Project: Proposed Residential Dwelling, Land Adjoining 151 Greenside, Mapplewell

Drawing Title: Elevation


Scale: 1:50 **Date:30/06/2010**

Drawn By: AR **Rev:**


Drawing Nr: 2

Alan Robinson
Chartered Architect BA Dip Arch RIBA BSc (Hons)
2 Gawber Road, Barnsley S75 2AF
Tel/Fax 01226 286066
Mob: 07947808933

Barnsley Metropolitan Borough Council
01 JUL 2010
Corporate Mail Room

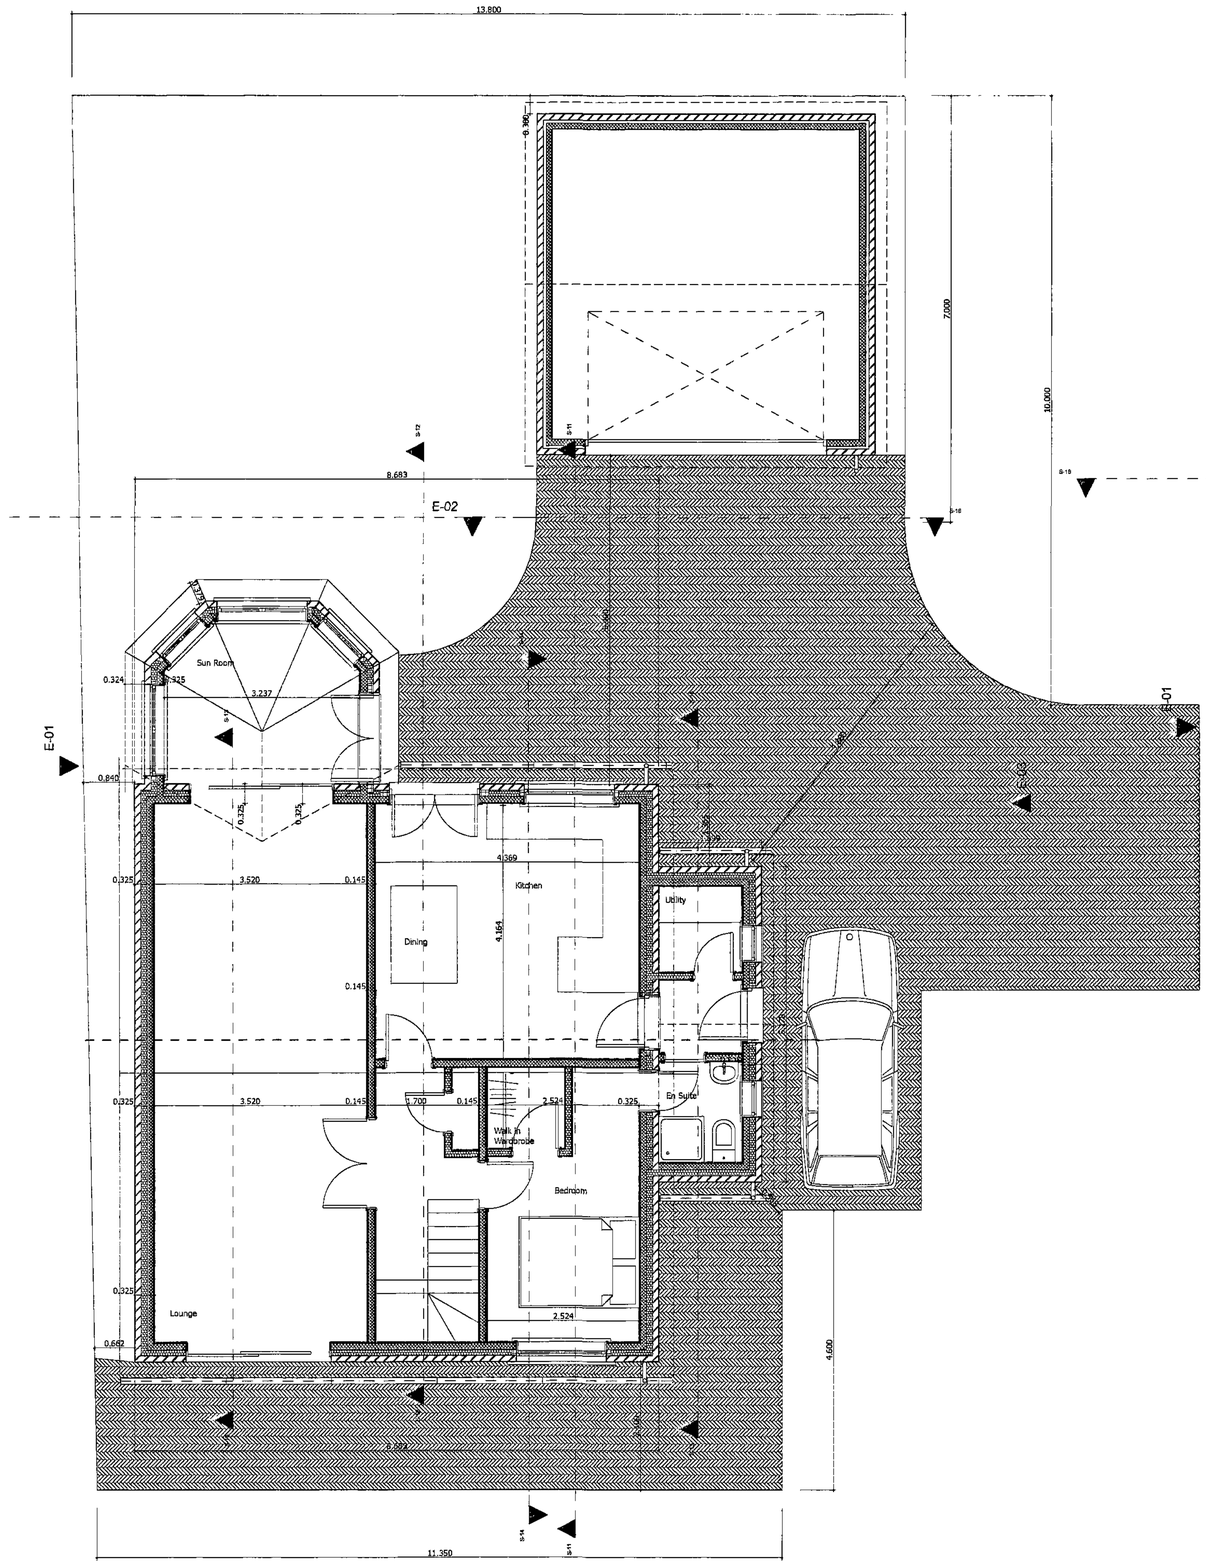

0. GROUND FLOOR 1:50

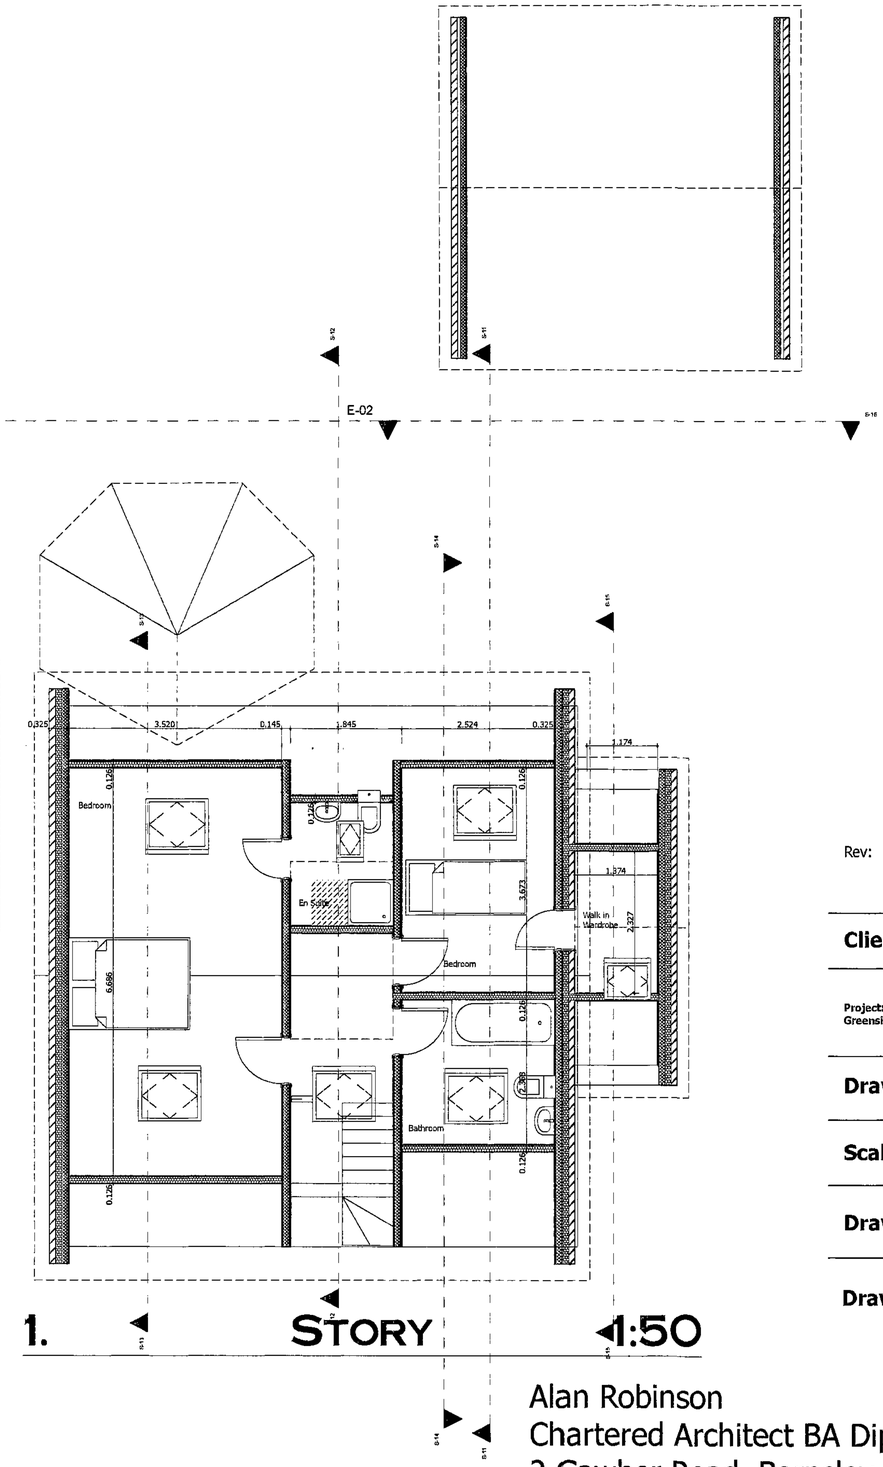

1. STORY 1:50

Rev:	Date	Revision Notes

Client: Wilson

Project: Proposed Residential Dwelling, Land Adjoining 151 Greenside, Mapplewell

Drawing Title: Story, Ground Floor

Scale: 1:50 **Date:30/06/2010**

Drawn By: **Rev:**

Drawing Nr: 1

Alan Robinson
Chartered Architect BA Dip Arch RIBA BSc (Hons)
2 Gawber Road, Barnsley S75 2AF
Tel/Fax 01226 286066
Mob: 07947808933

Barnsley Metropolitan Borough Council
01 JUL 2010
Corporate Mail Room

Barnsley Metropolitan Borough Council
01 JUL 2010
Corporate Mail Room