
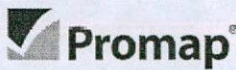


Old Road, Barnsley

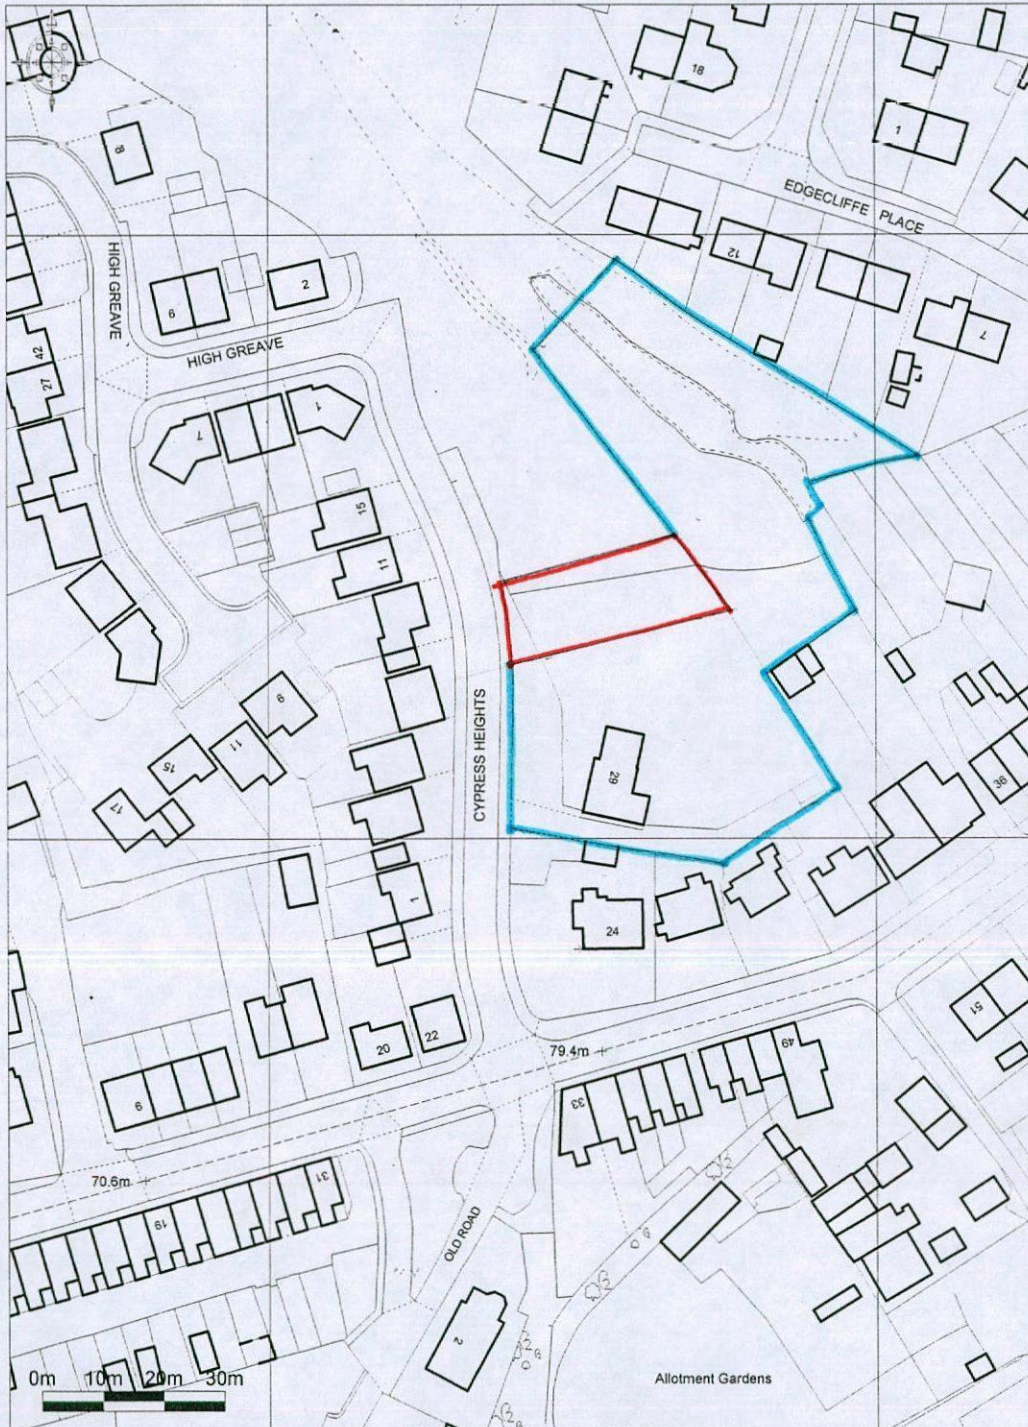

Ordnance Survey © Crown Copyright 2015. All rights reserved.
Licence number 100022432. Plotted Scale - 1:1250

Peter Dimberline RIBA

PROPOSED SITE LAYOUT @ 1:500

2015/24/01

DWELLINGS DOTTED ARE
TO BE COMPLETED.


PROPOSED
DETACHED
DWELLING


No 29

CYPRESS HEIGHTS

ROAD

CARLTON

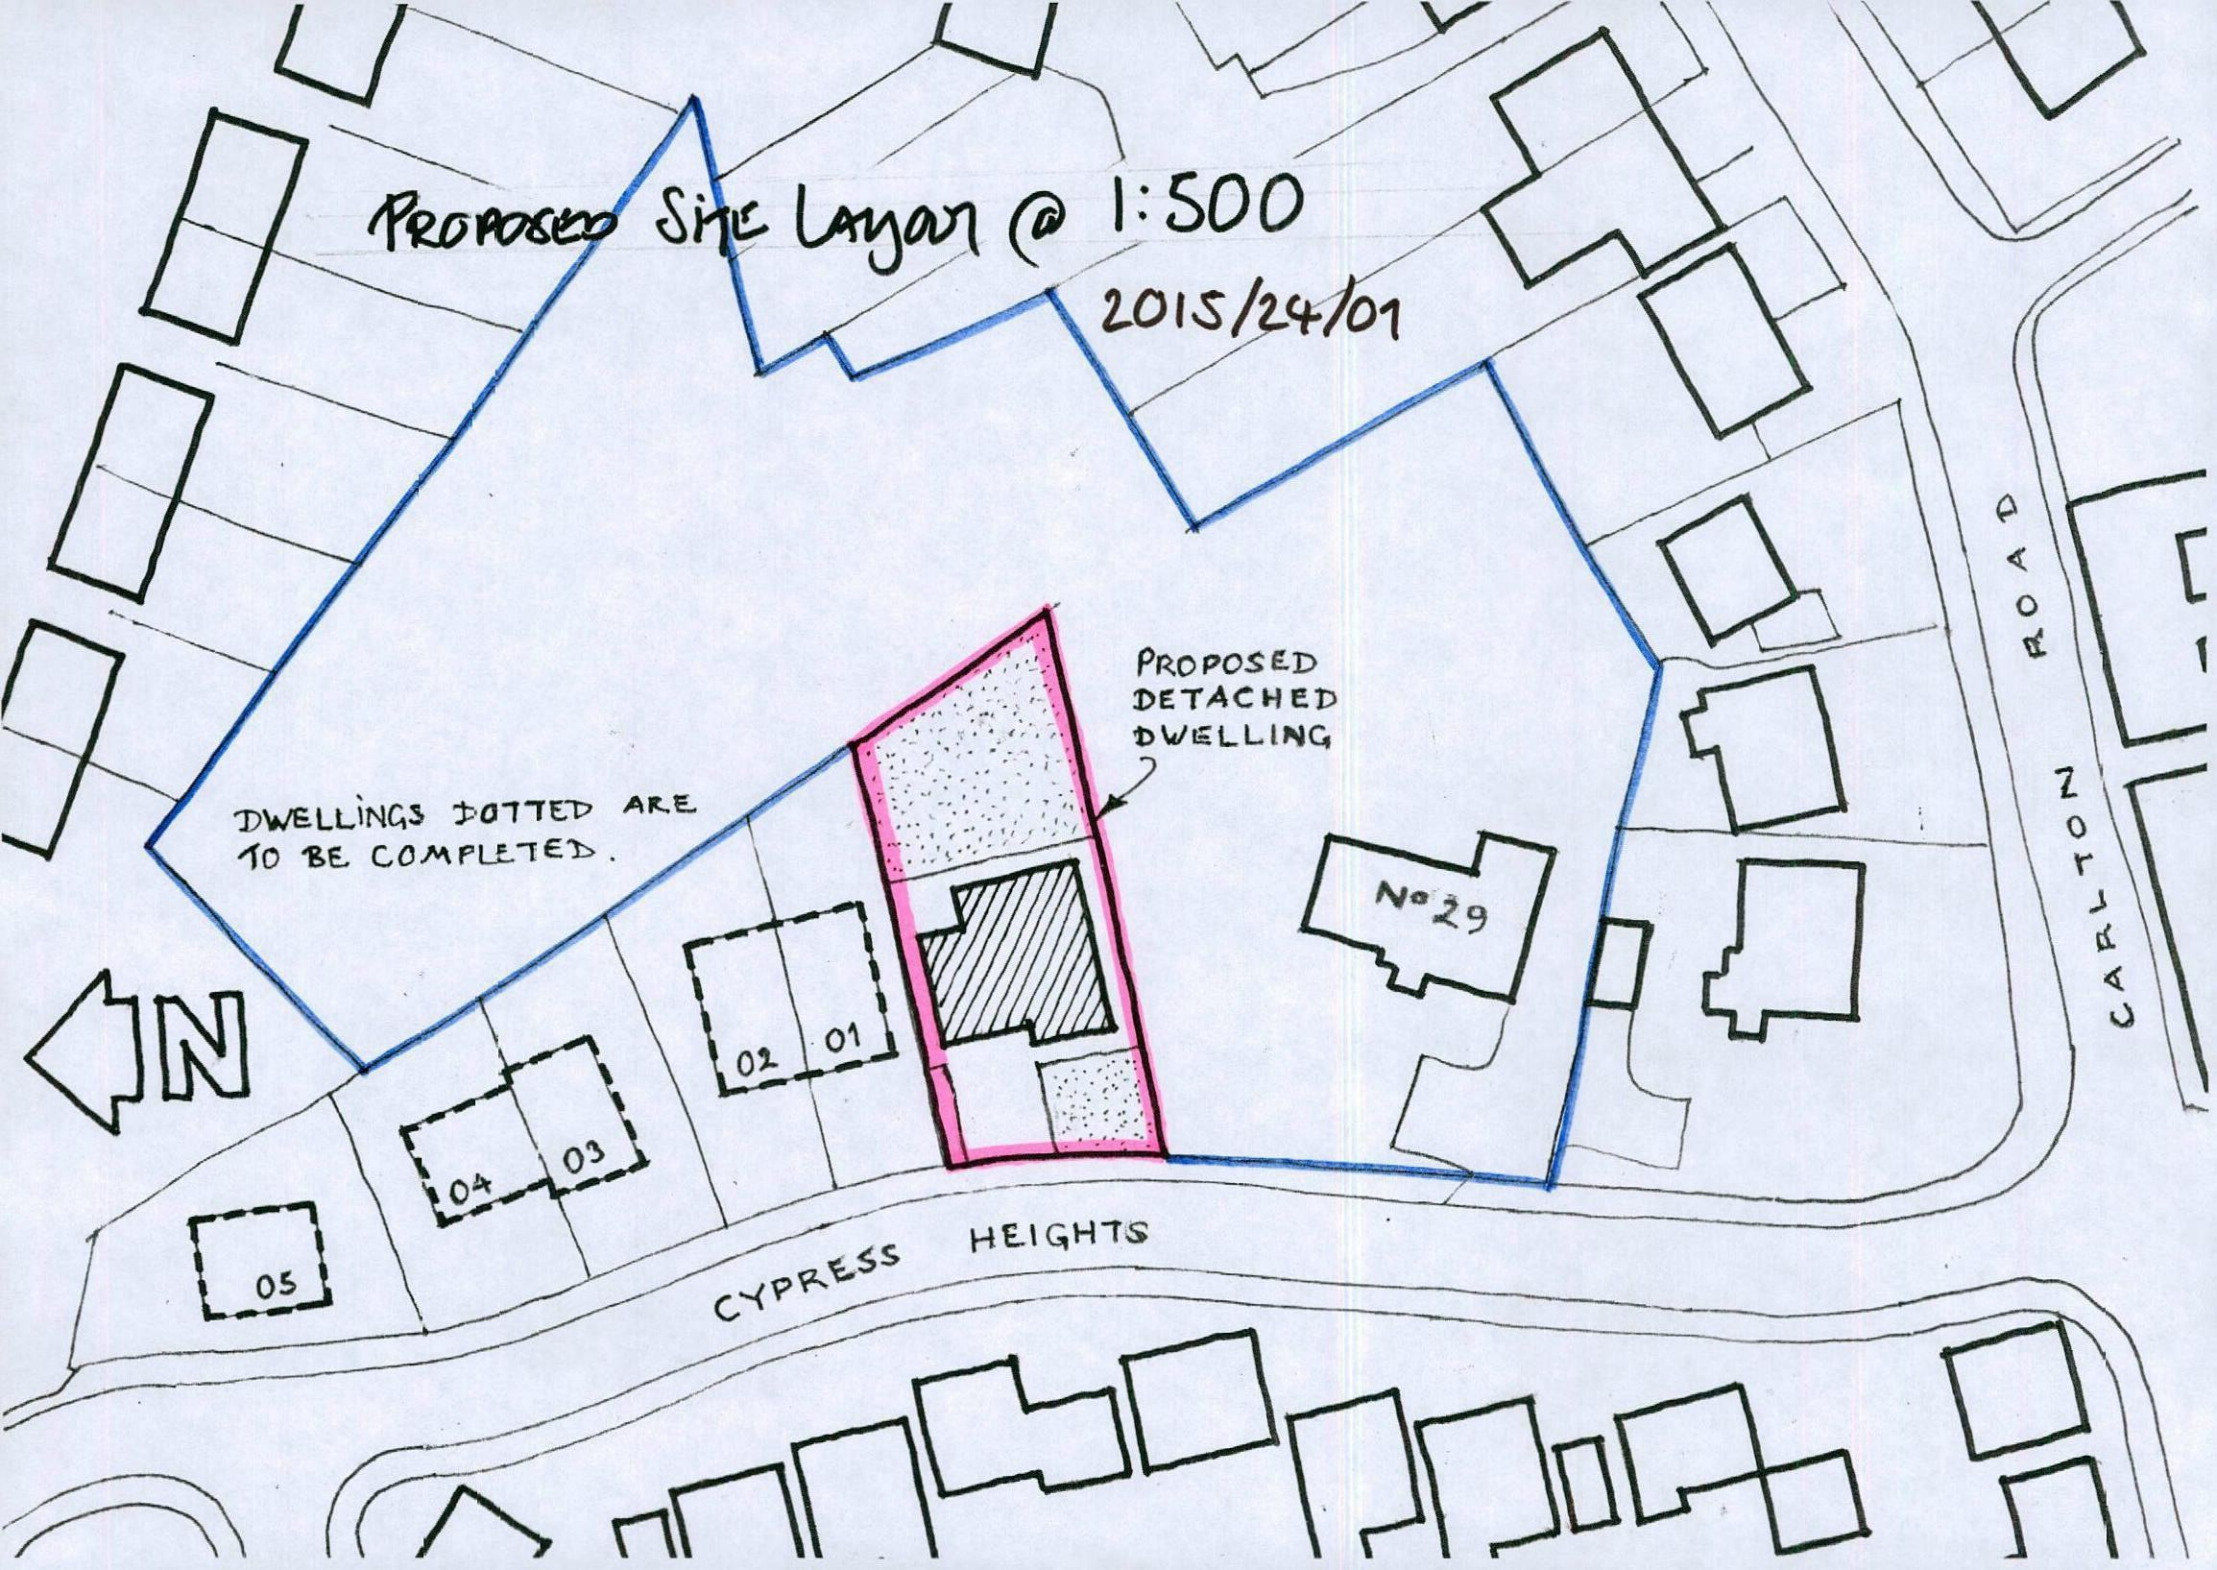

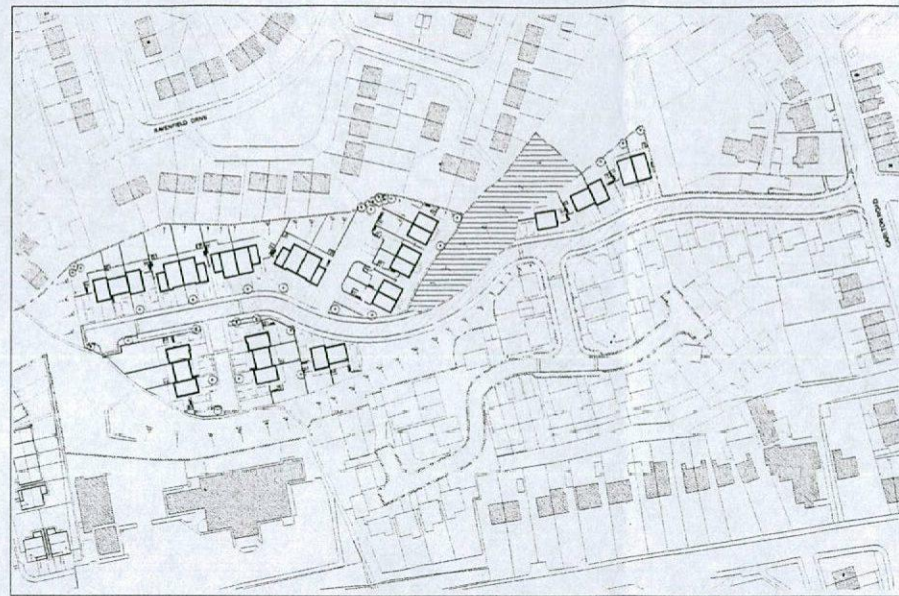

1:2000 WHOLE DEVELOPMENT LAYOUT

HOUSE TYPE MATRIX:

- 4no. House Type A (3B5P 2 Storey) 117m² + 20m² Single Garage
- 2no. House Type B (3B5P 2 Storey) 99m² + 20m² Single Garage
- 2no. House Type C (3B5P 2 Storey) 99m²
- 5no. House Type D (2B4P 2 Storey) 74m²
- 6no. House Type E (3B5P 2 Storey) 86m²
- 2no. House Type F (3B5P 2 Storey) 87m²
- 4no. House Type G (3B5P 2 Storey) 88m²
- 2no. House Type H (3B5P 2 Storey) 88m²
- 1no. House Type J (2B4P 2 Storey) 74m²

28no. Total (Each 3 Bed unit showing 2no. car parking spaces (or single space and garage provision and each 2 Bed unit showing 1no. car parking space)

ADJACENT DEVELOPMENT

FOR INFORMATION PURPOSES ONLY

N

