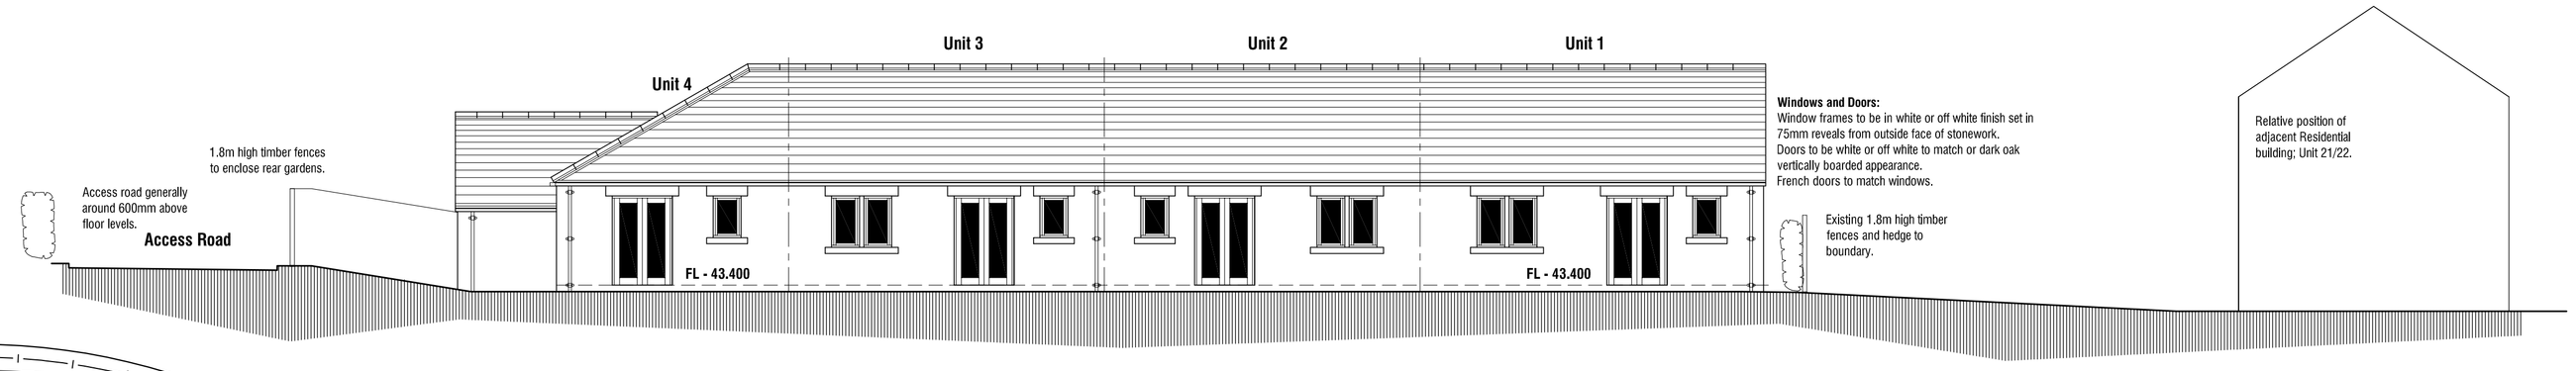

NORTH WEST ELEVATION 1:100

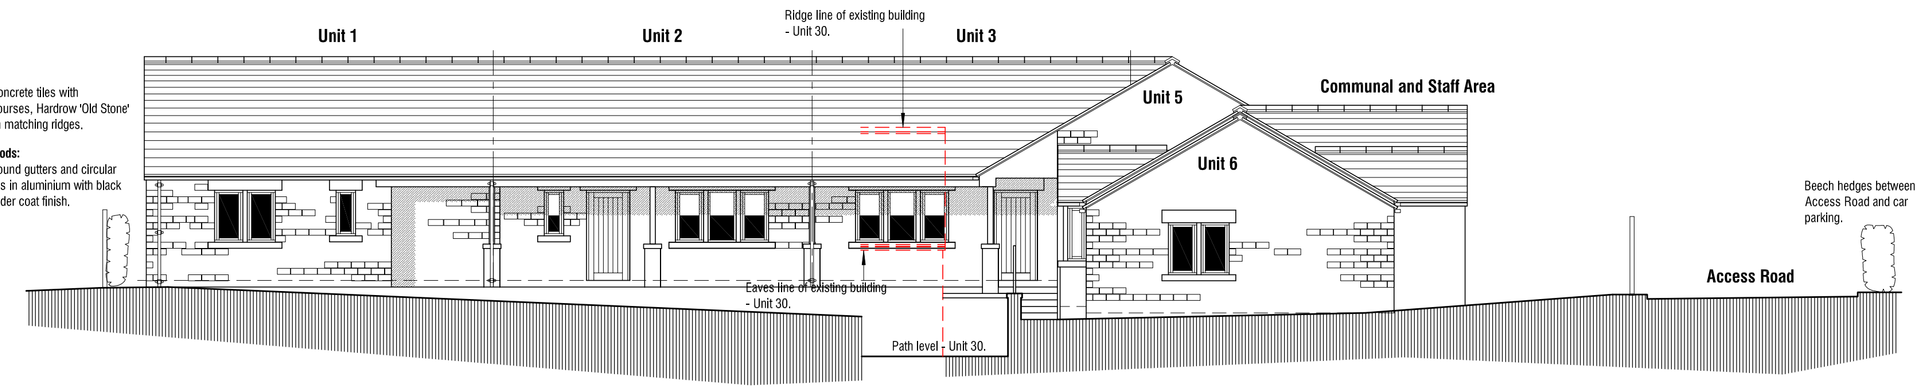

SOUTH EAST ELEVATION 1:100

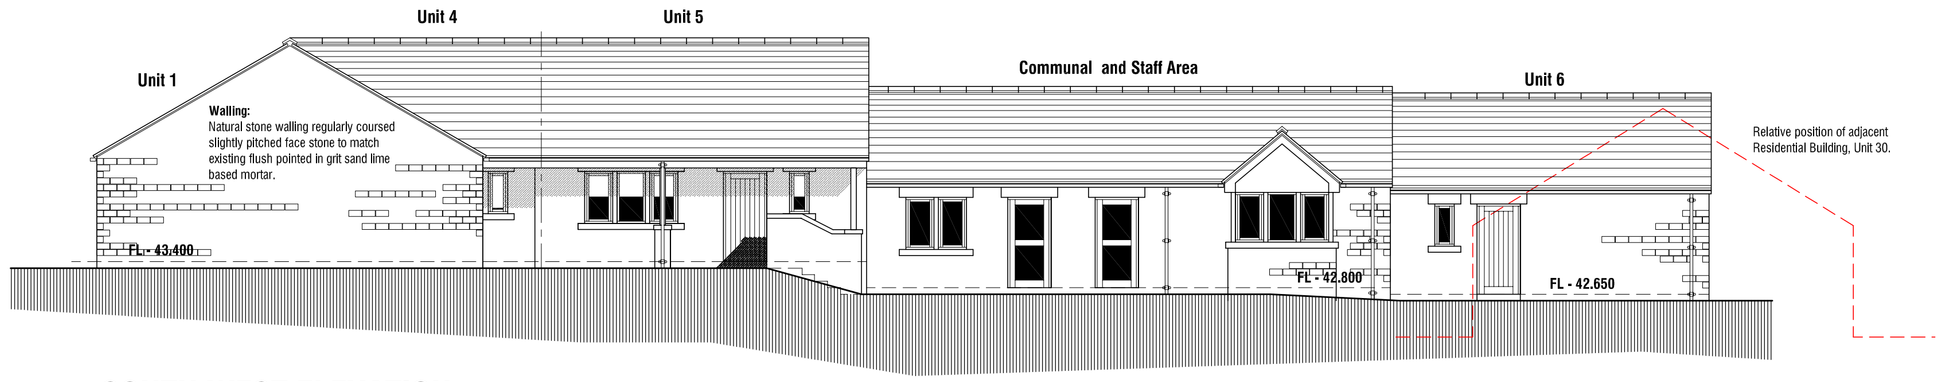

SOUTH WEST ELEVATION 1:100

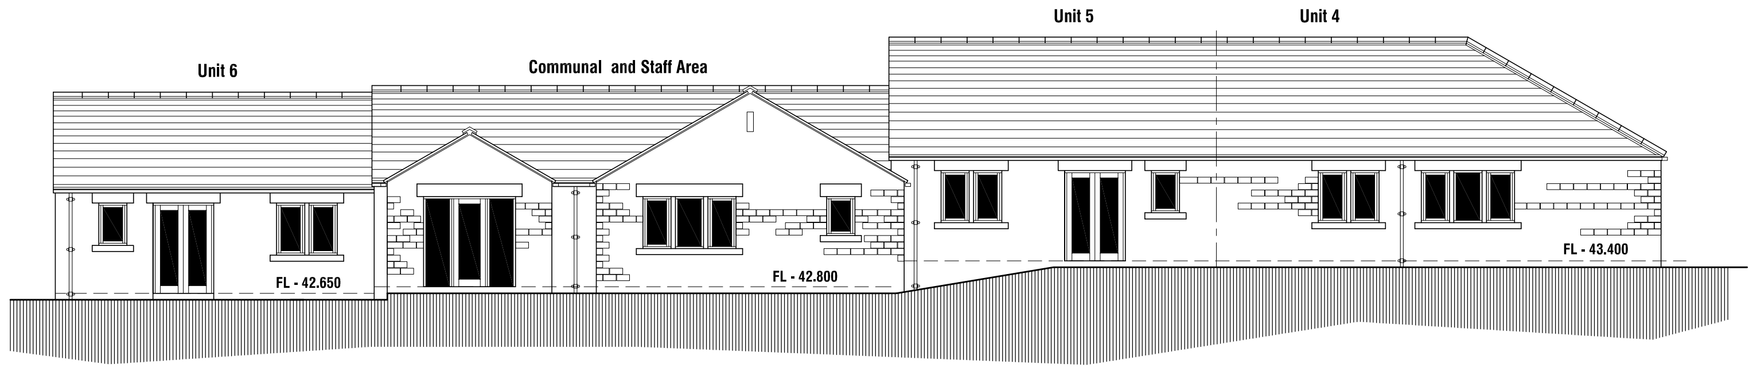

NORTH EAST ELEVATION 1:100

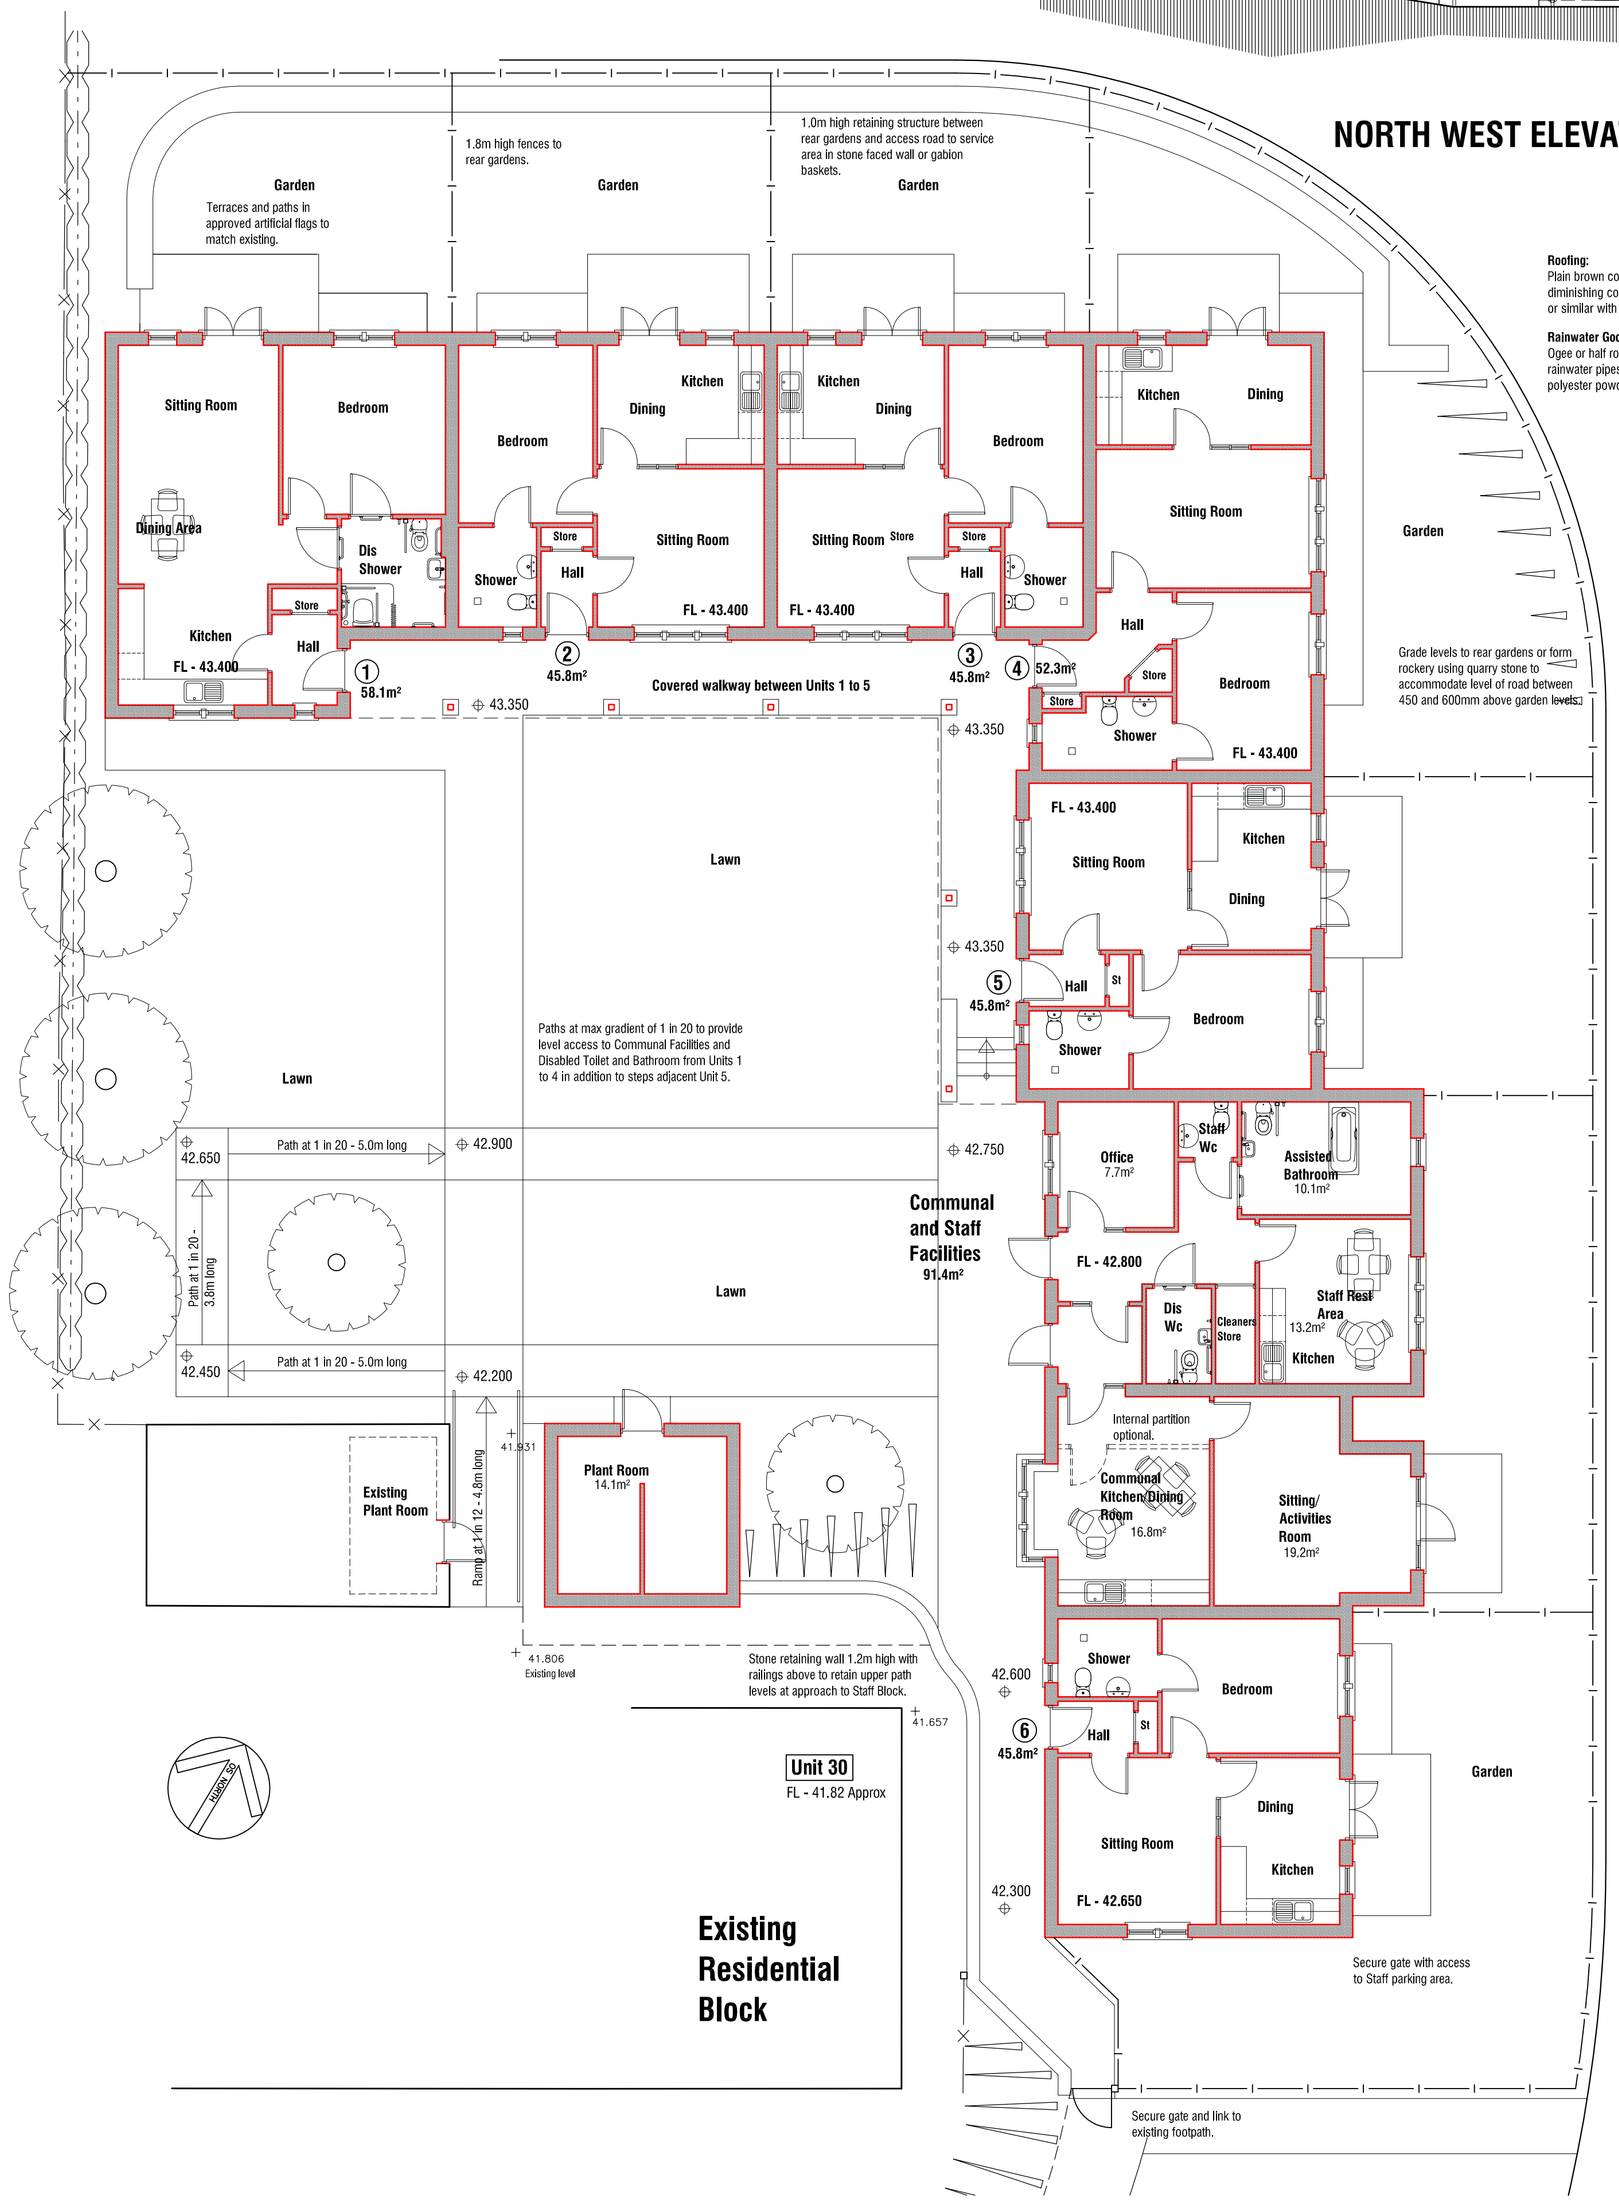

Rev B 08.08.2014
Amend Layouts, redesign central Communal Facilities; omit separate Staff Block; enlarge Unit 1; amend entrance to Unit 4 and separate Unit 4 Sitting Room and Kitchen/Dining; add external Plant Room.

Rev A 29.07.2014
Amend Layouts, redesign central Communal Facilities, Staff Block and Unit 1.

LOW LAITHES VILLAGE
OLD FARM LANE
WOMBWELL
BARNSLEY

PROPOSALS

SITE A - RESIDENTIAL BLOCK PLANS AND ELEVATIONS

mboothdesign
architectural design and building consultants
Fairfield House Berneslai Close
Barnsley S75 2LU
T: 01226 286256
M: 07881898300
E: mboothdesign@btconnect.com

Scale	1:100 @ A1	Drawn	MJB
Date	July 2014	Ref.	14.02
Dwg No.	P2	Rev.	B

0cm 2cm 4cm 6cm

Copyright mboothdesign. All dimensions in millimeters unless otherwise stated. Dimensions for setting out in existing buildings are to be checked and verified on site.