BLOOR HOMES®

ENGINEERING DEPARTMENT

JS BLOOR (SERVICES) LIMITED,
ASHBY ROAD. MEASHAM. SWADLINCOTE.
DERBYSHIRE DE12 7JP
TELEPHONE 01530 270100 FACSIMILE 01530 271440

©THIS DRAWING AND THE BUILDING WORKS DEPICTED ARE THE COPYRIGHT OF J.S.BLOOR (SERVICES) LIMITED AND MAY NOT BE REPRODUCED OR AMENDED EXCEPT BY WRITTEN PERMISSION. NO LIABILITY WILL BE ACCEPTED FOR AMENDMENTS MADE BY OTHER PERSONS.

REVISIONS

JOB

RESIDENTIAL DEVELOPMENT OFF CANAL STREET, BARNSLEY

DRAWING

PRIVATE DRAINAGE & EXTERNAL WORKS

DATE: 03.11.2008	DRAWN: TWB	SCALE: 1:200
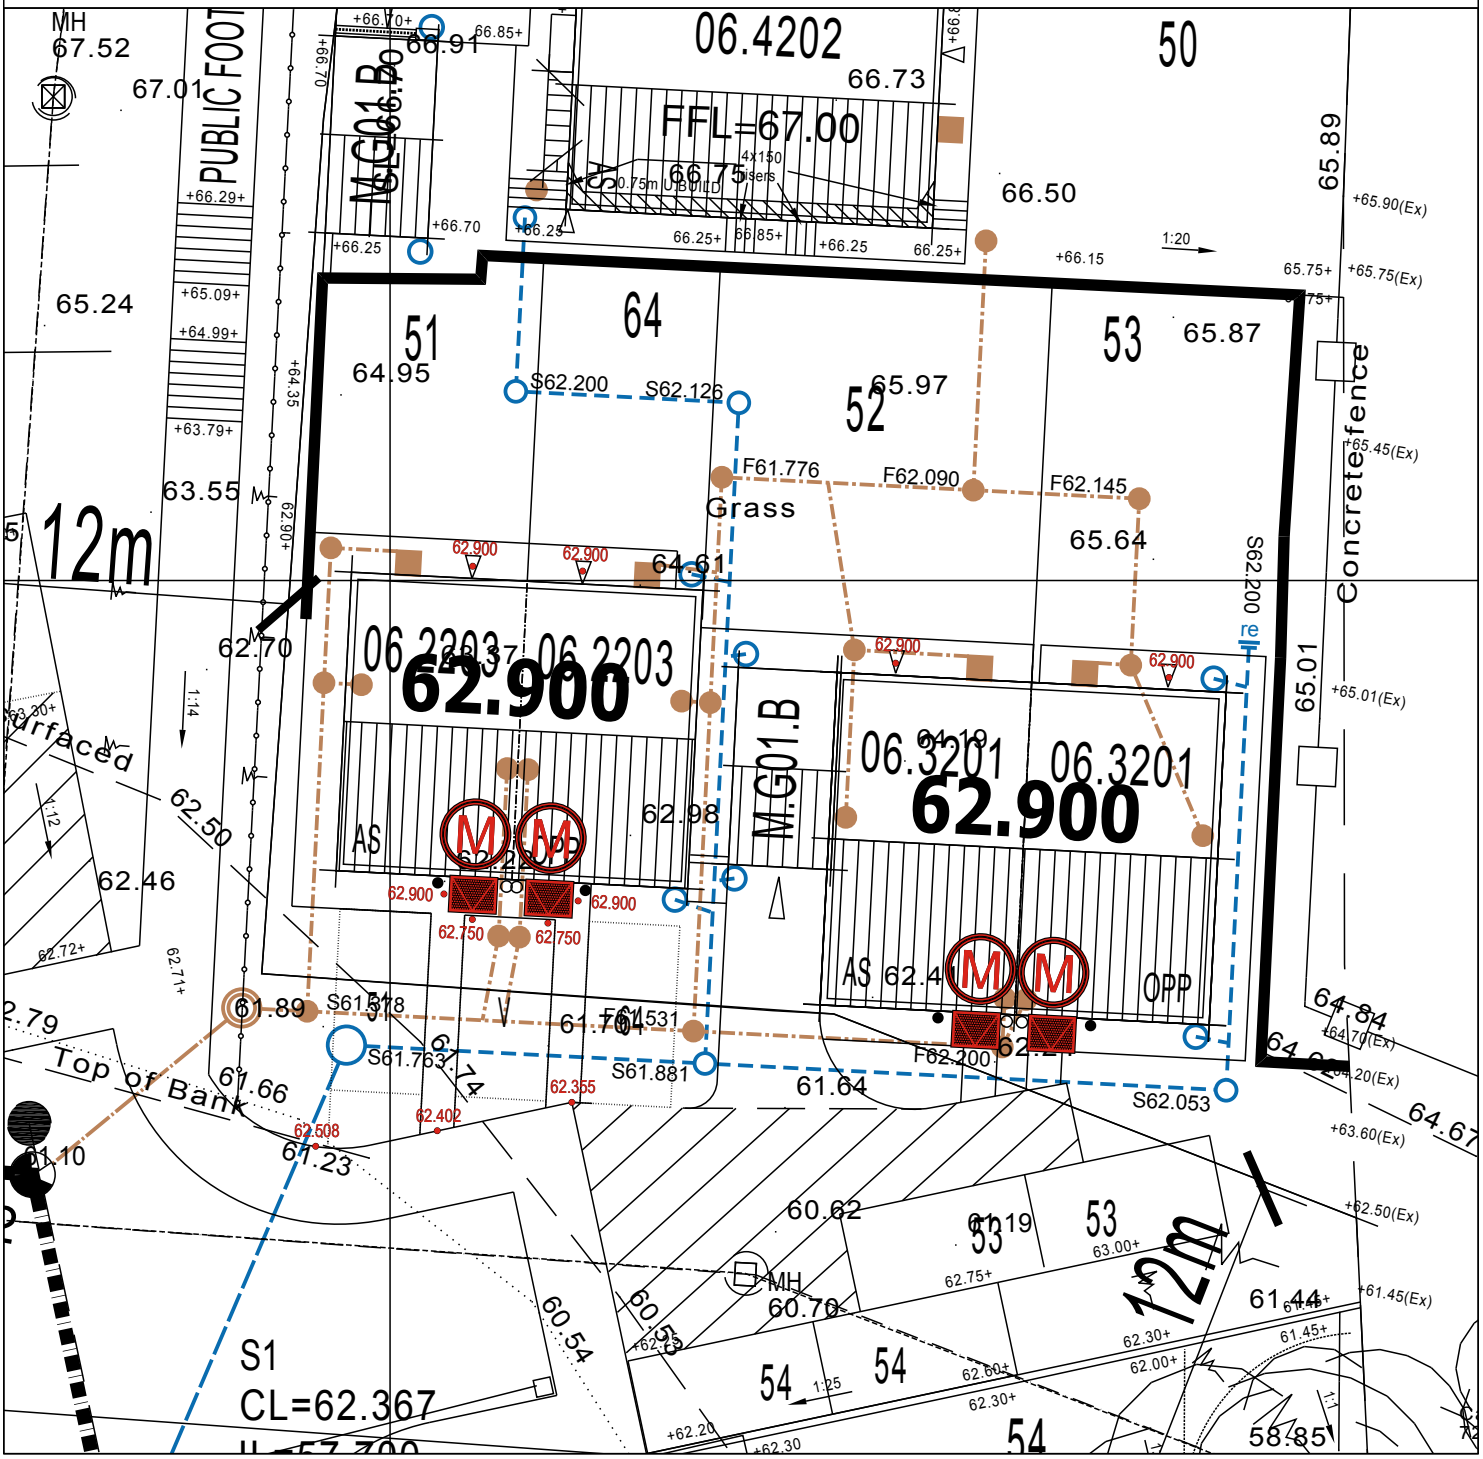
DRAWING No: **M89_102**