proposed view

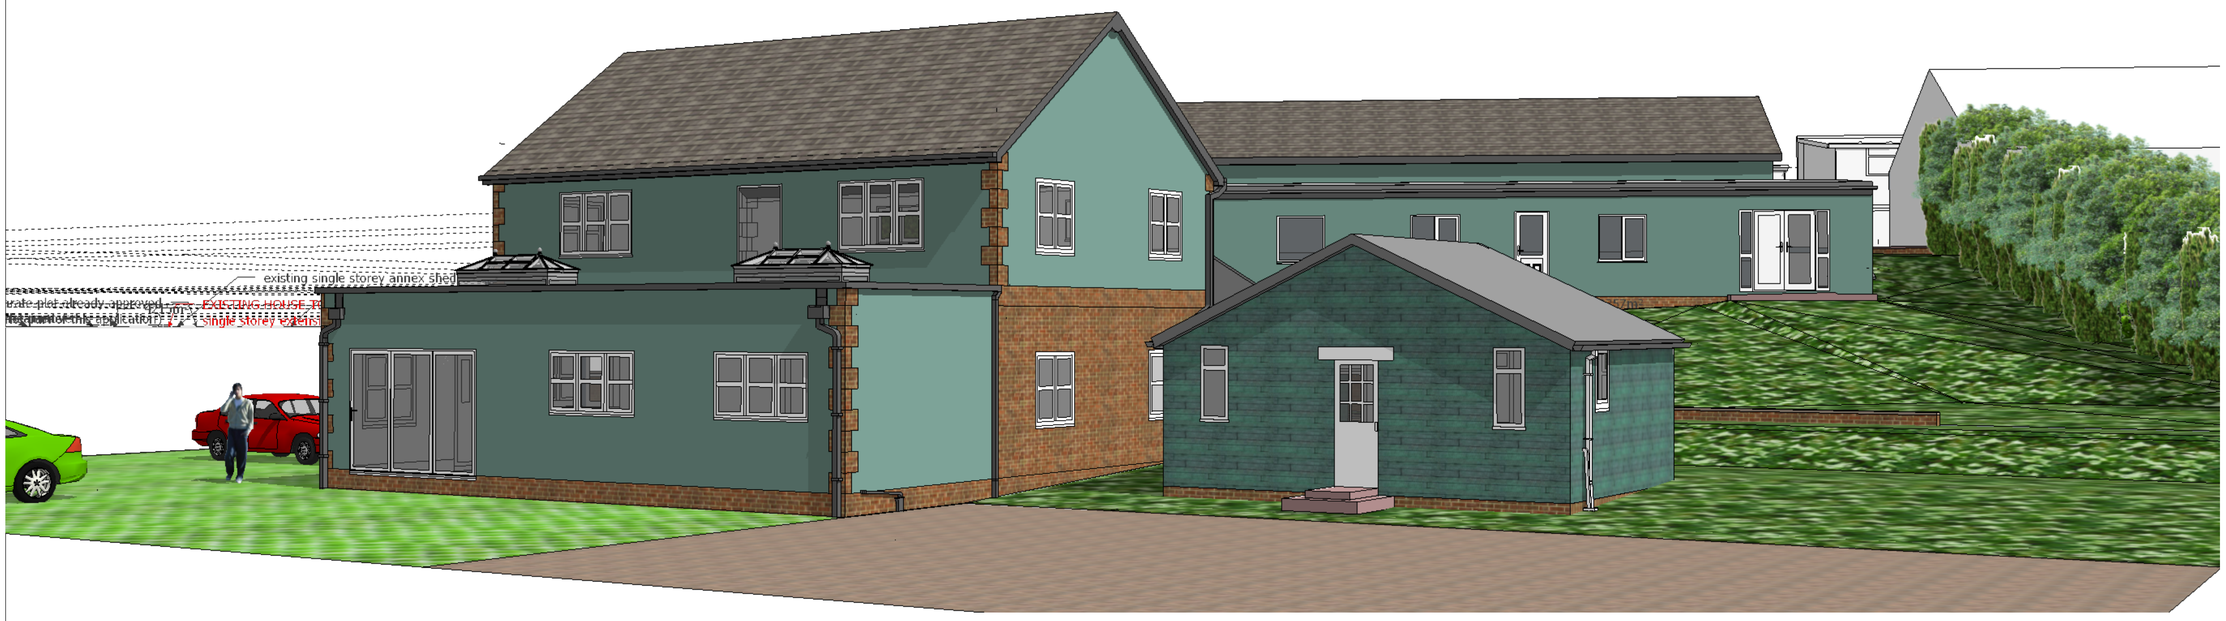

existing view

revisions
A 21-6-2025
views of the proposal against the existing, showed that the rear 2 storey extension is visually screened from greenbelt. the proposed is updated with full height glazing and balcony terraced.

Jade3 Architecture Ltd
Jade3 Architecture Ltd, Studio 114, Westbourne Road, Huddersfield HD1 4LF
Cellphone : 07535 740097 www.jade3architecture.co.uk

stancliffe farm house extension
woodhead road
wortley
sheffield
S35 7DA

Project No.	Project Title
2024 Enquiry 01	**existing and proposed views from Green belt**

Drawn By	Reviewed By	Scale	Date
	MC	**n/a @A1 size**	**2/04/2025**

Drawn No.	Reviewed Title	Revision
114		**A**

Important Notice
Do not scale off this drawing. Critical dimensions should be checked on site prior to works commencing. Dimensional conflicts should be brought to the company's attention as soon as they become apparent. Failure to do so could render the contractor liable for subsequent losses. Copyright in this drawing and any work executed from this drawing remains the property of Jade3 Architecture Ltd.

© Copyright Jade3 Architecture Ltd.