



Planning Sheet Notes:

Type and style of roof tiles and facing materials including external features such as canopies, cills, heads, fascias, windows and doors as site specification and to Local Authority Approval. SHOWN INDICATIVE ONLY ON THIS PLAN

Area Schedule - Sales		
Name	Area	Area Sq Ft
Ground Floor GIA	40.14 m²	432.05 SF
First Floor GIA	39.15 m²	421.35 SF
	79.28 m²	853.41 SF

Area Schedule - Build		
Name	Area	Area Sq Ft
Ground Floor Build	40.87 m²	439.9 SF
First Floor Build	39.84 m²	428.84 SF
	80.71 m²	868.74 SF

Materials shown indicatively - refer to separate schedule for door colours & materials etc.

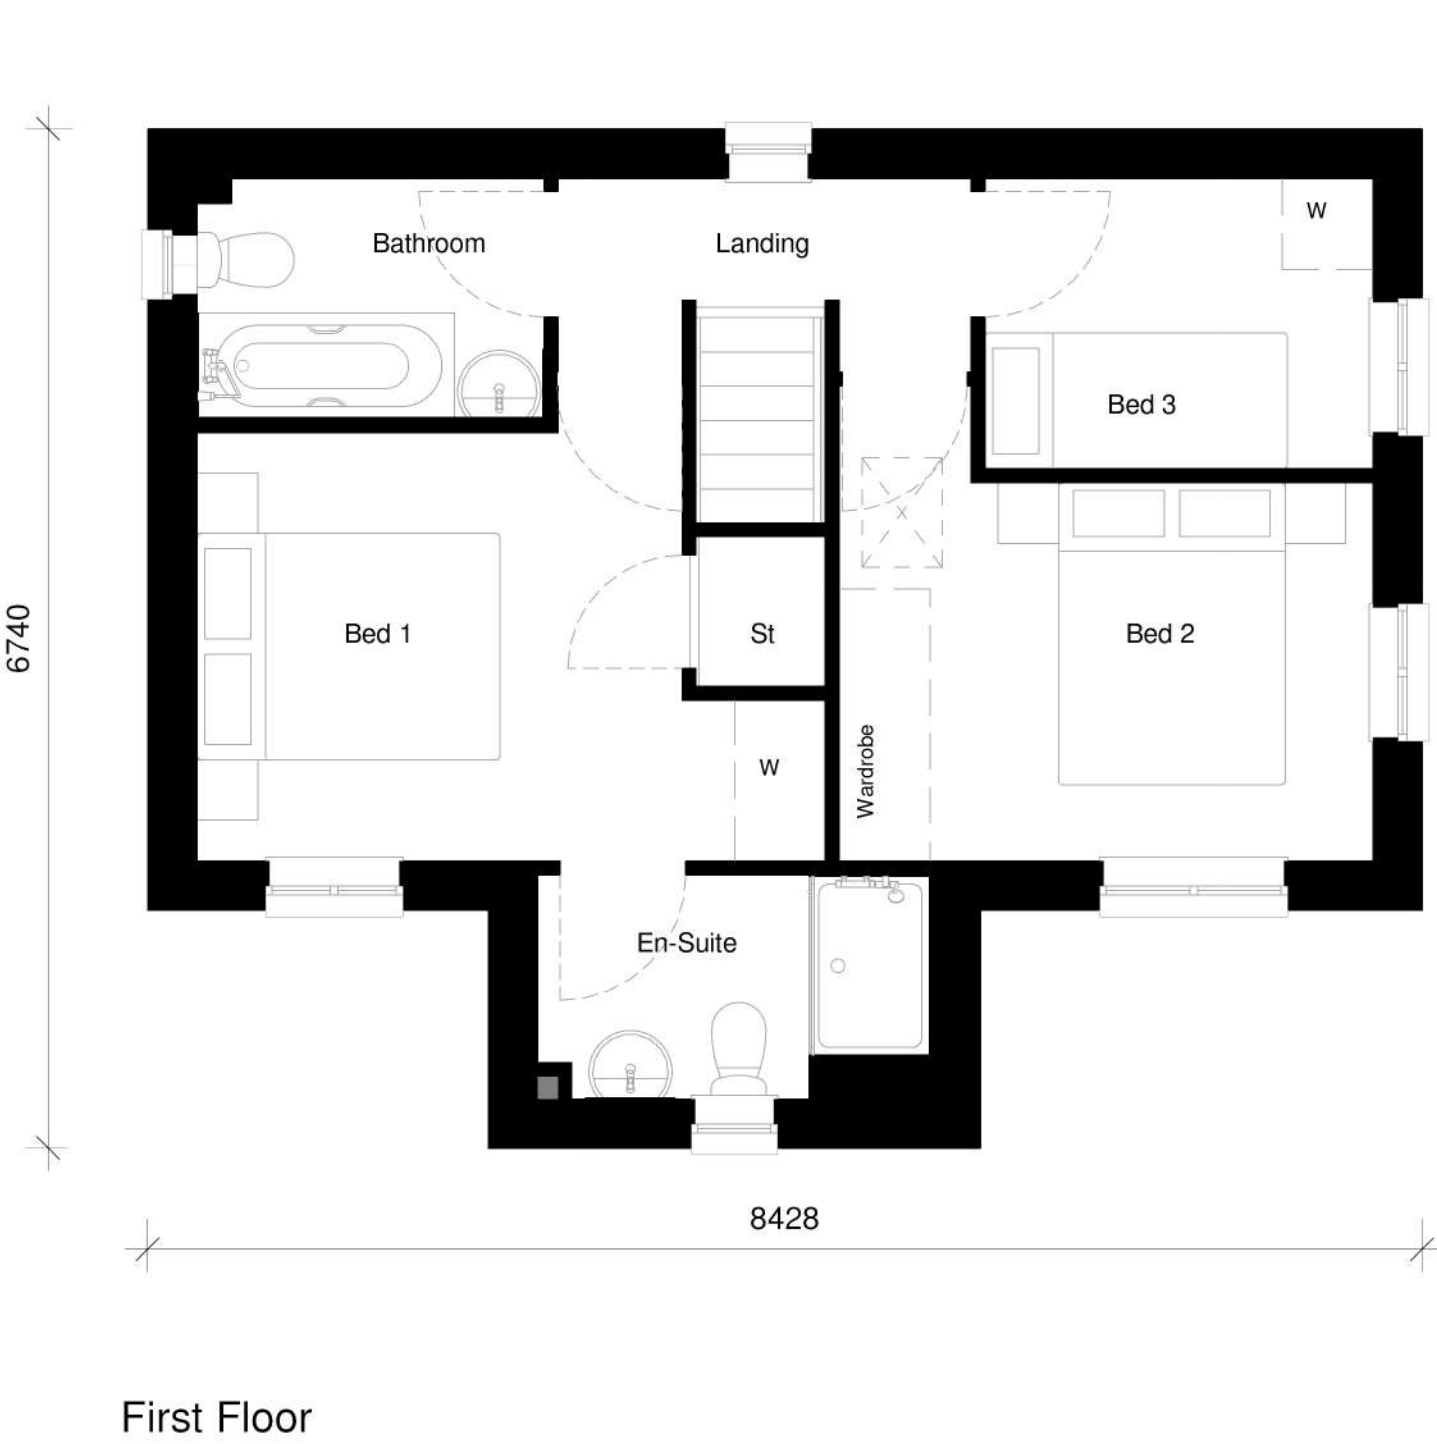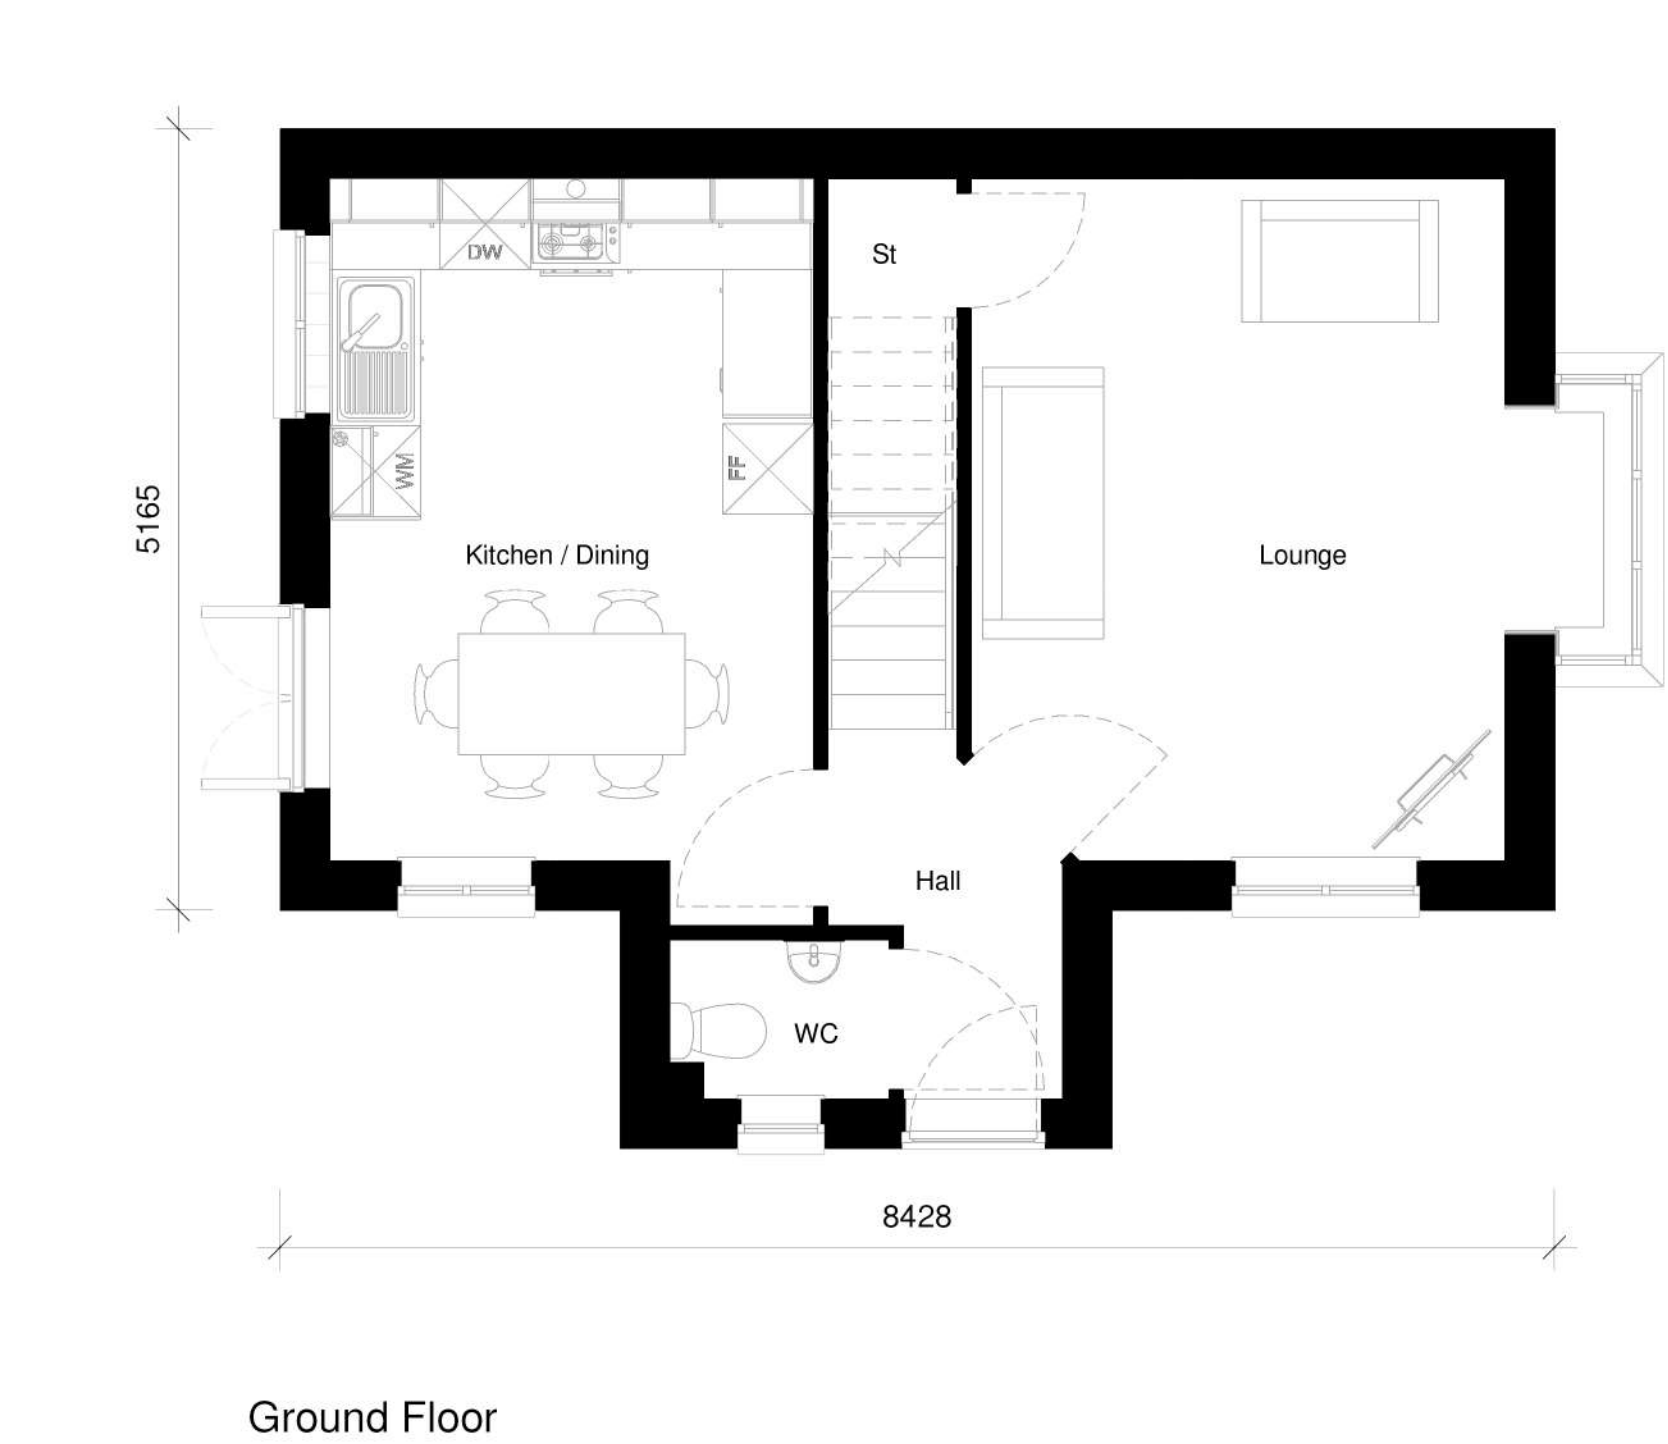

House Type Range			
2018 Range			
See Sheet 002 for revision and issue history			
Keepmoat Homes HIVE®			
Date	05/01/2016	Scale at A1	1 : 50
Drawn By	TS	Checked By	H51
Sheet			
Planning Drawings			
House Type Name		Specification Level	
Windsor Det (AS)		Silver	
Site Reference			
CORE			
Drawing Number			Issue
CORE/WINDSO/201			1