




2 Ground Floor Level
1 : 50

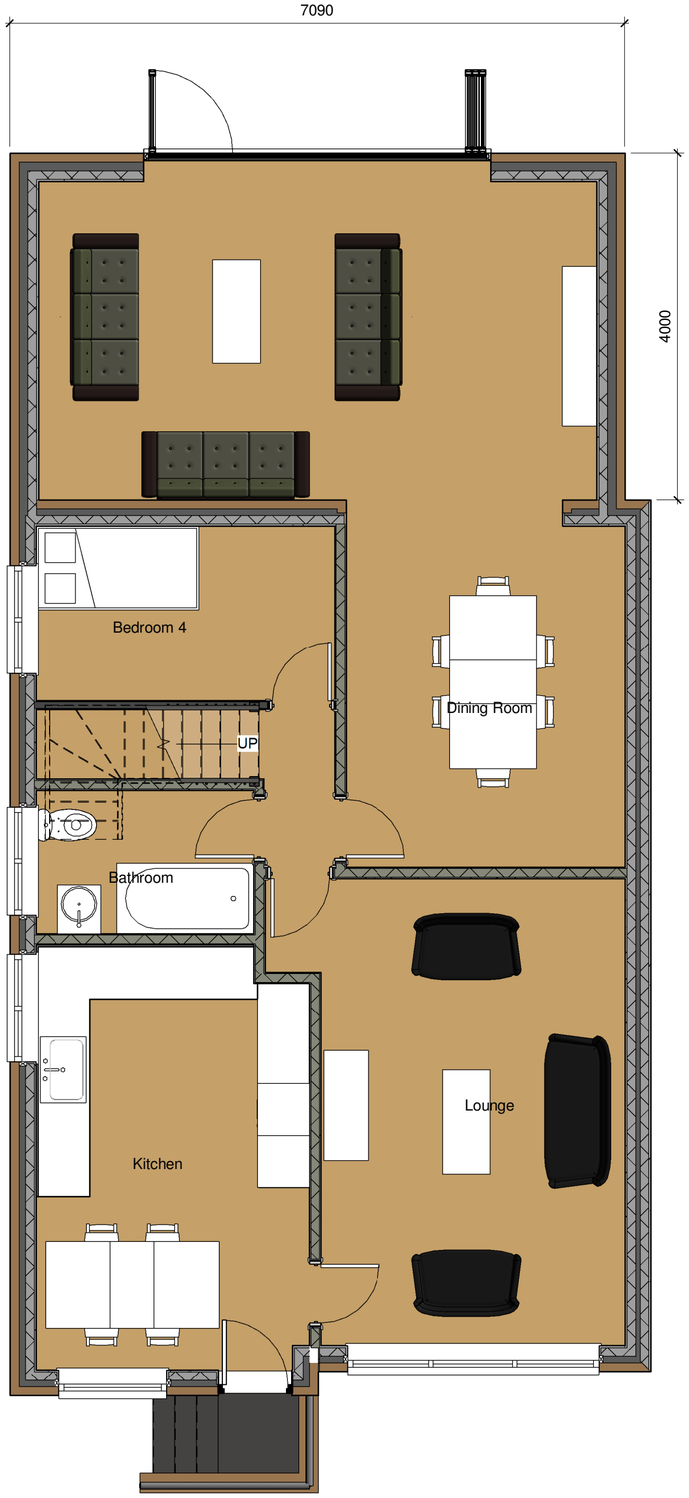

3 First Floor Level
1 : 50

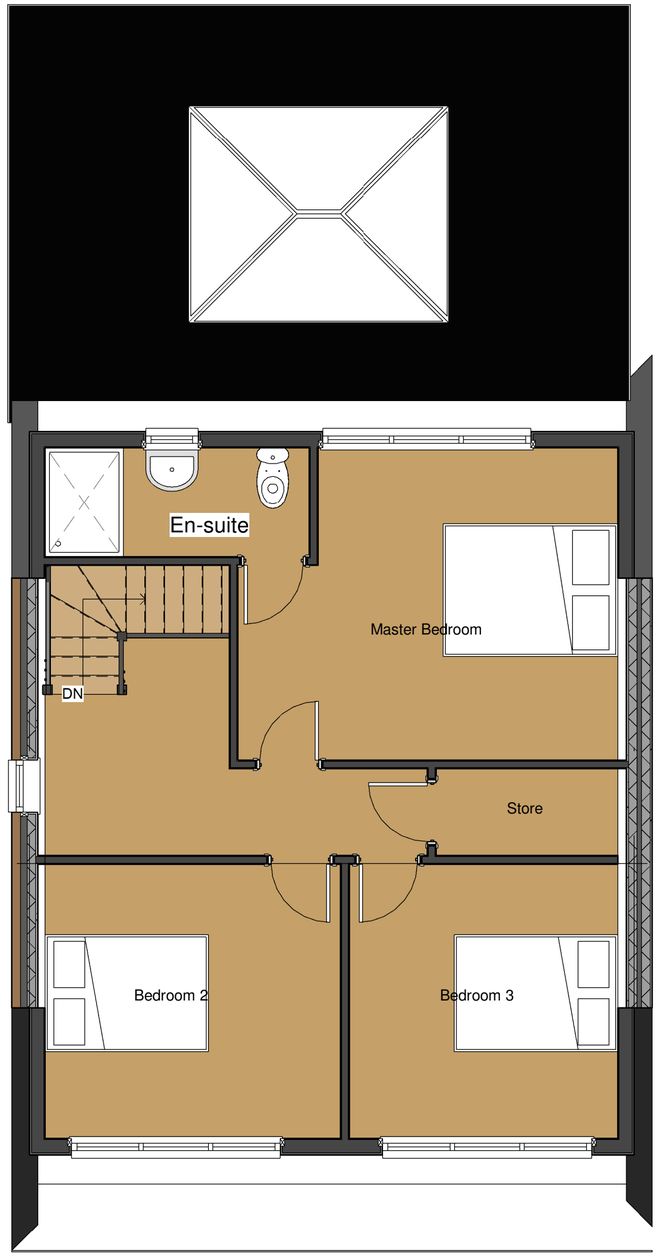

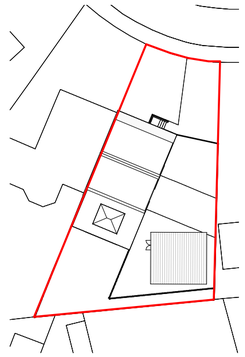

1 Block Plan
1 : 500

PRECISION
PLAN DRAWING

PROJECT
Single Storey Rear Extension and Loft Conversion

TITLE
6 Barlborough Road

DATE March 2019

SCALE (@A2)

PROJECT NUMBER 290

DRAWING NUMBER
P101 Proposed Plans