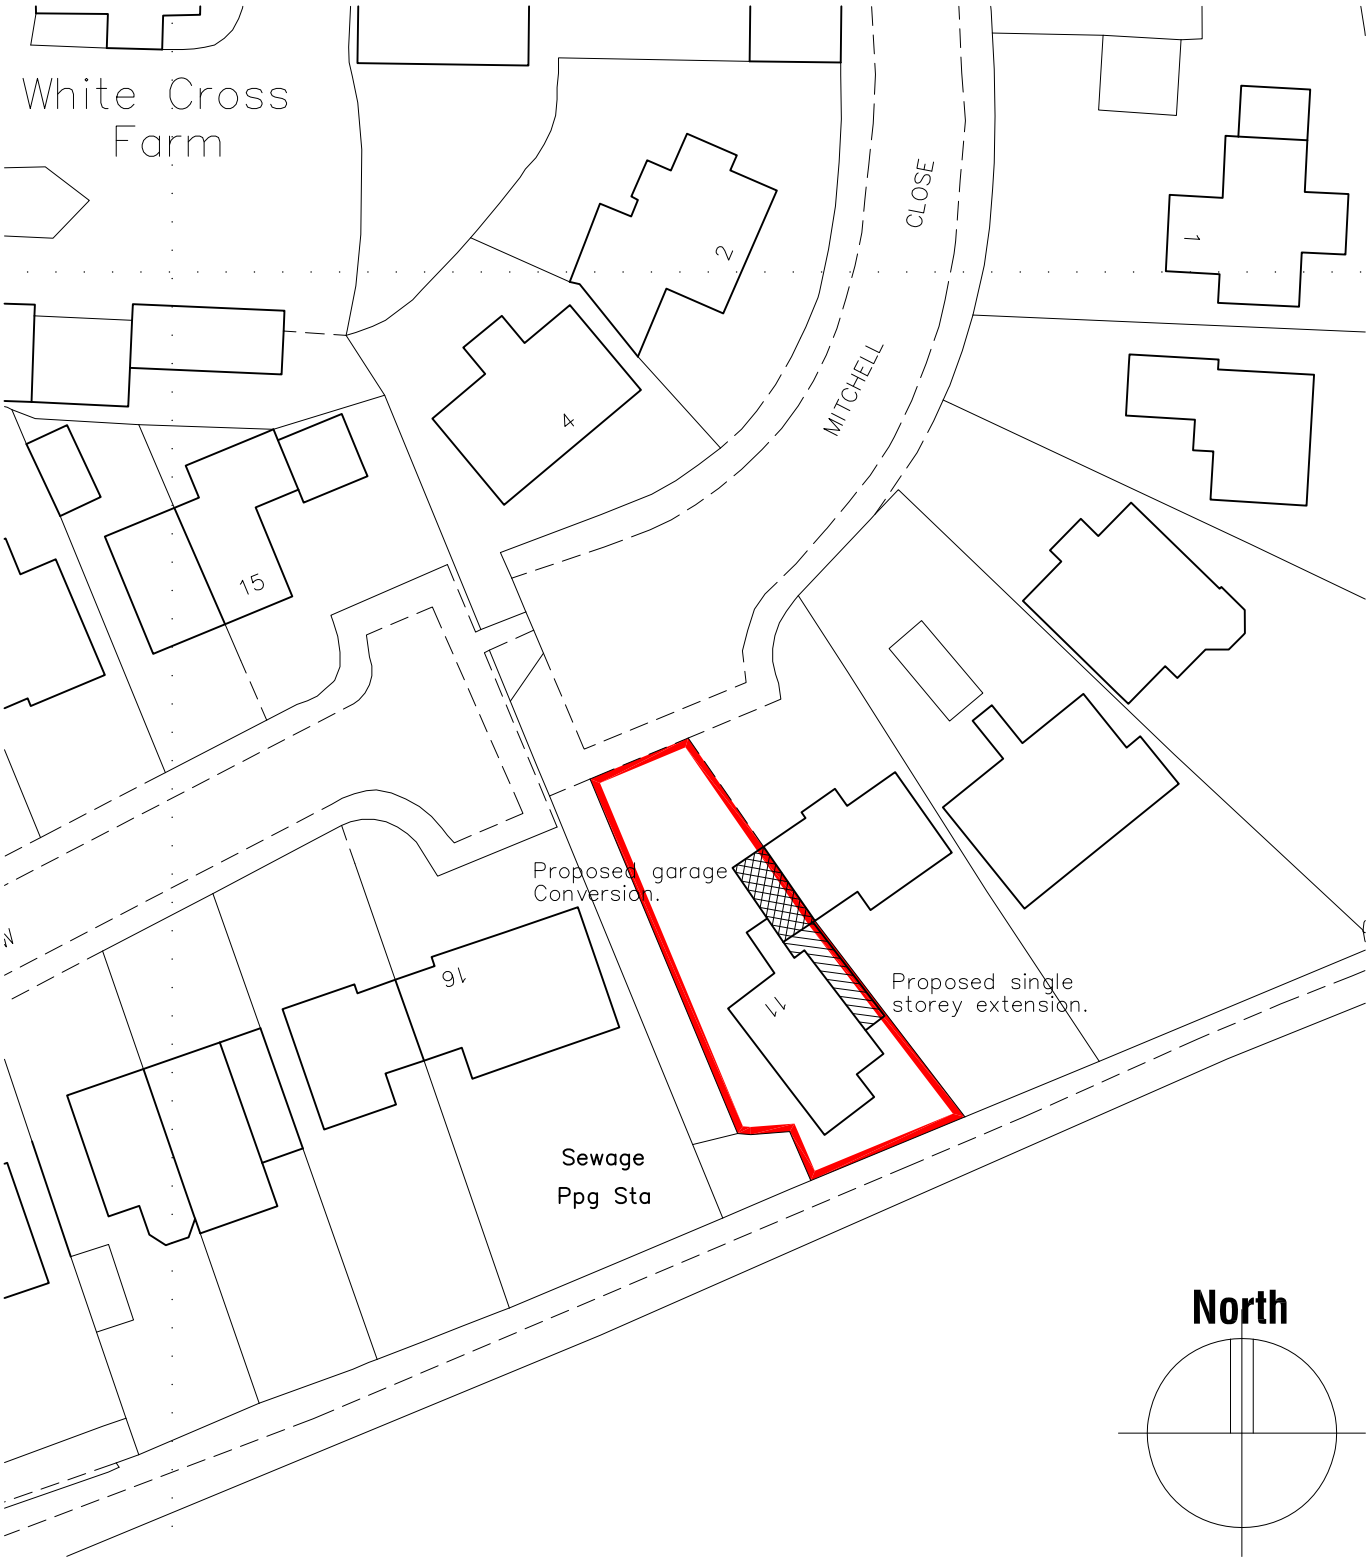



0 cm | 2 cm | 4 cm | 6 cm | 8 cm | 10 cm | 12 cm | 14 cm | 16 cm | 18 cm

**11 MITCHELL CLOSE, WORSBROUGH,**
**BARNSLEY, SOUTH YORKSHIRE,**
**S70 4RZ.**

# BLOCK PLAN

Building Design Services

**JE Architectural Ltd**
23 Windmill Road, Wombwell,
Barnsley, S73 8PW.
Tel: 01226 754507
Email: jealtd@btconnect.com

| | |
|---|---|
| Ref: 201827 | Date: JUNE 2020 |
| Scale: 1:500 @ A4 | Drwg No: 04 |

This drawing and the copyright is the Architectural Company's property and maybe used or reproduced only by agreement. All Dimensions in Millimetres Unless specified otherwise and subject to verification on site.