


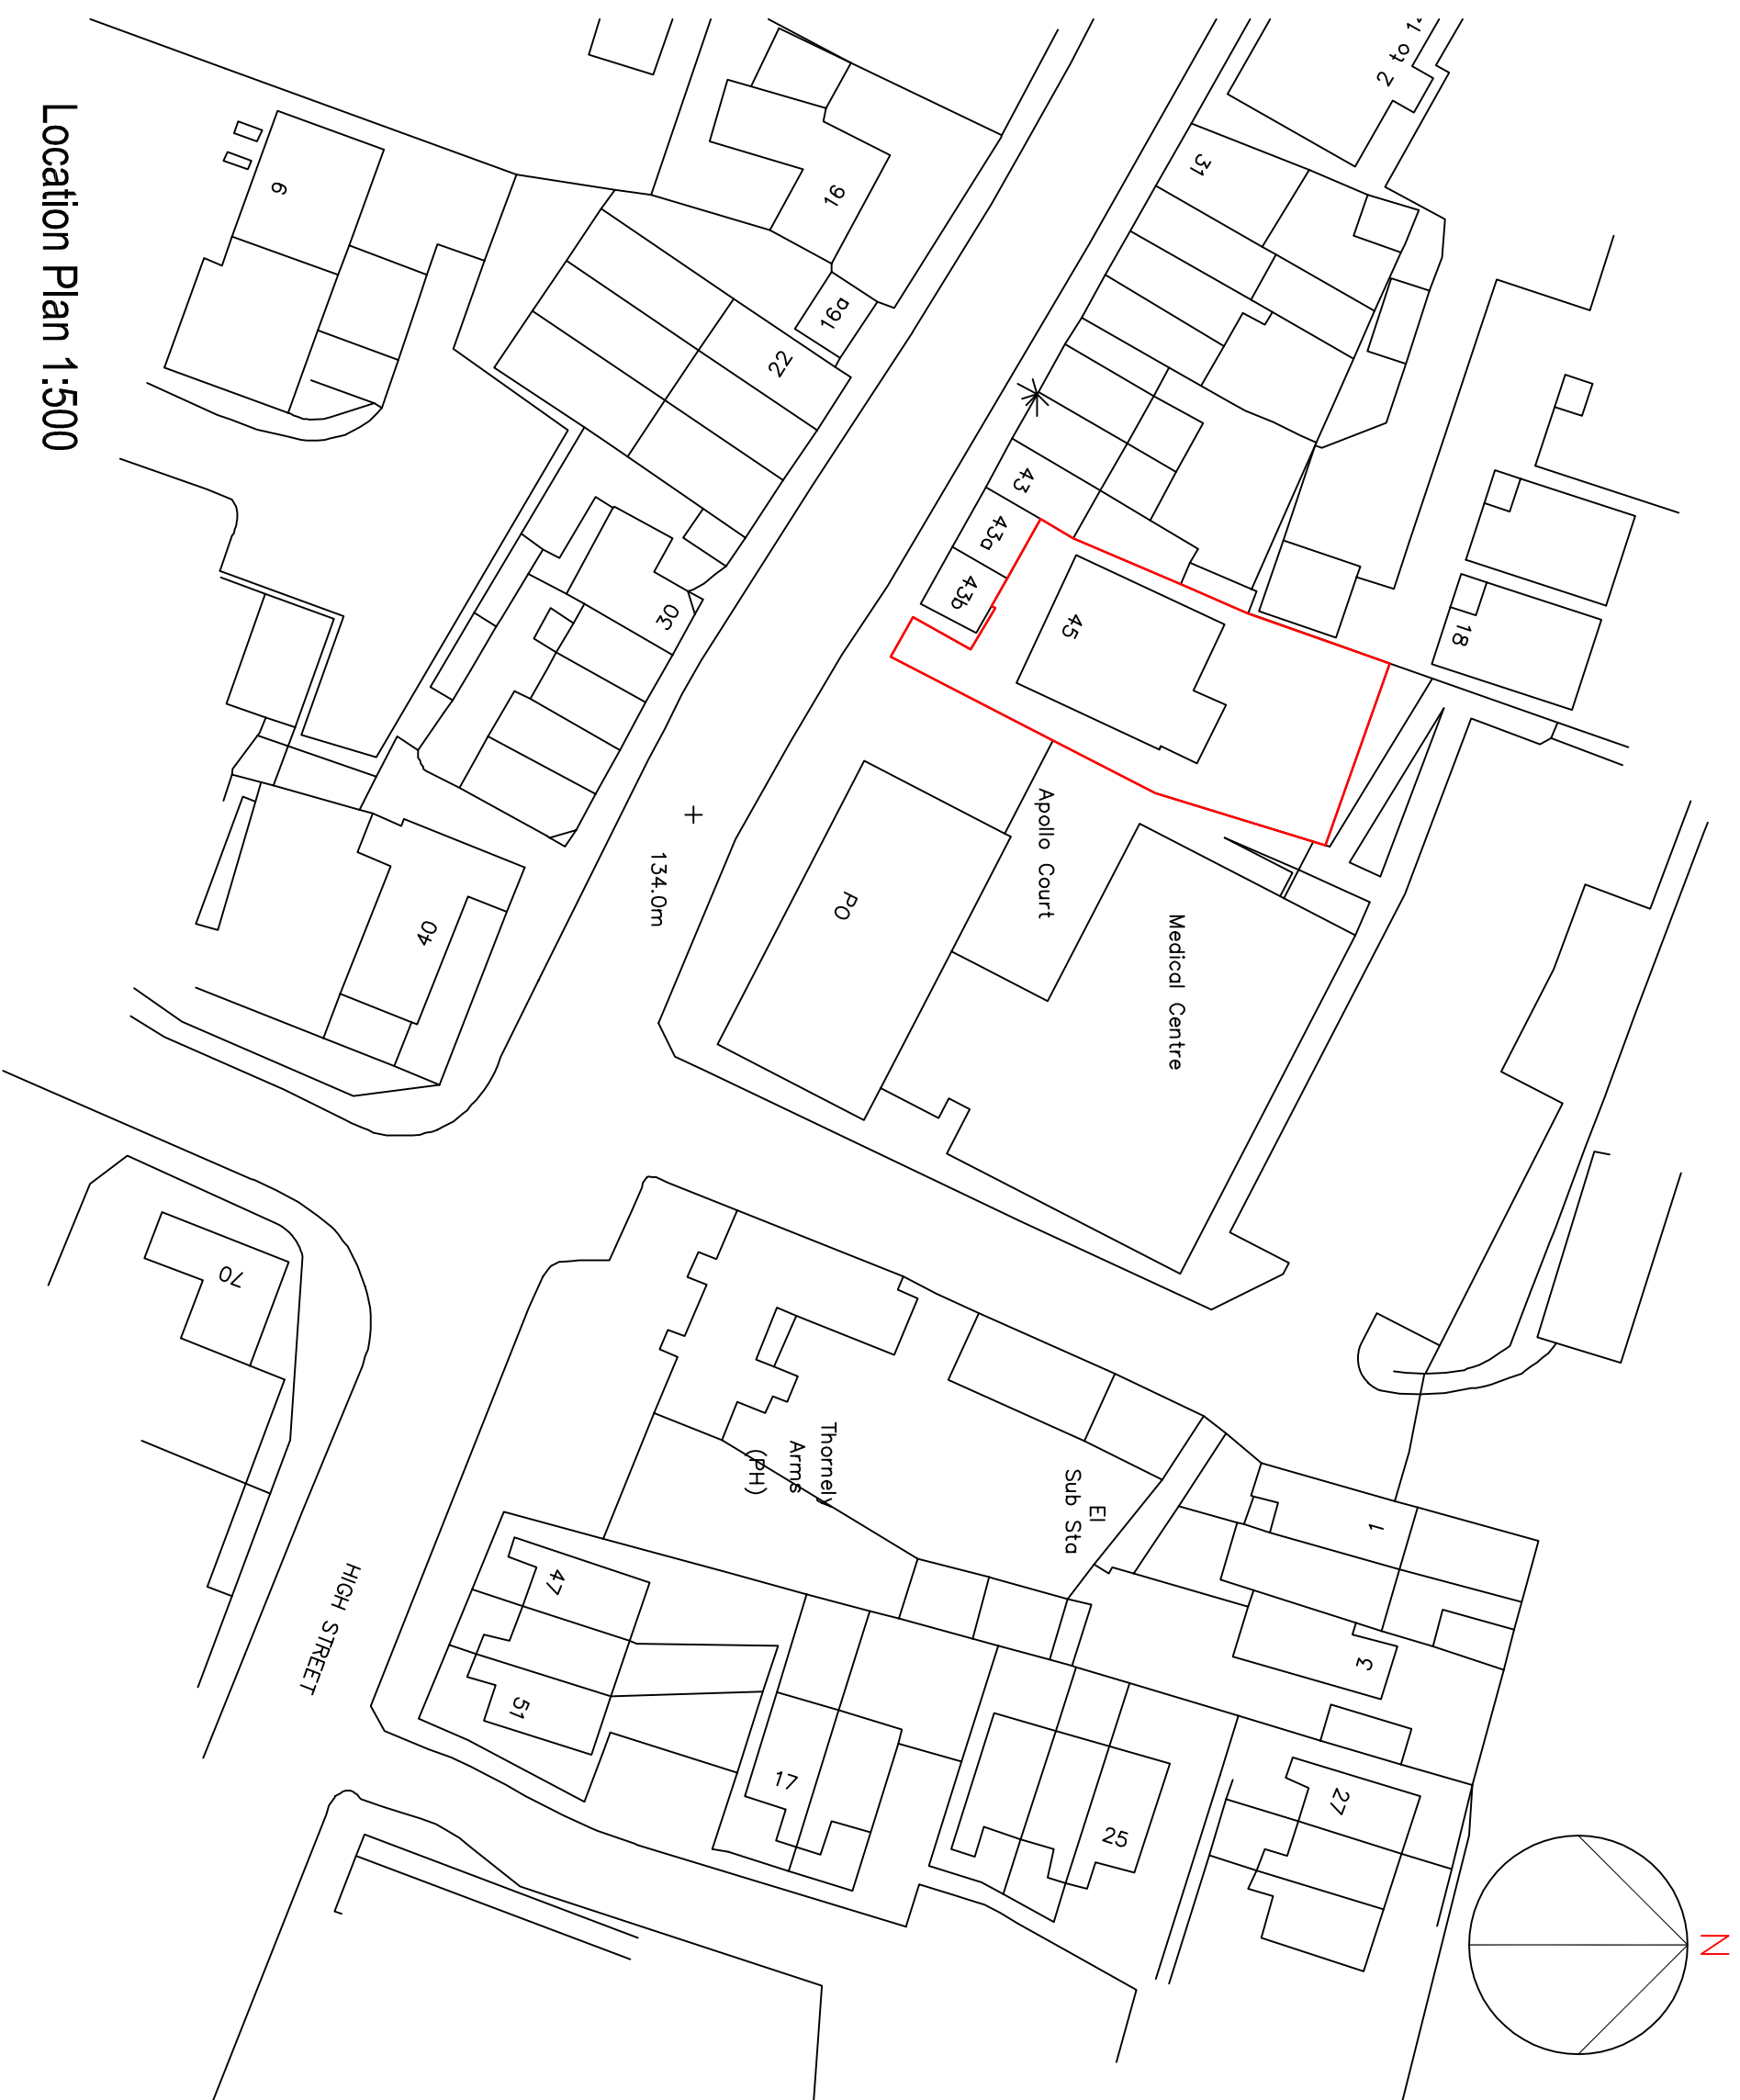

PROJECT TITLE: Barnsley Chiropractic Centre 45 High Street Dodworth
DRAWING TITLE: Block Plan- Existing Building Footprint
DRAWN: DRW
DATE: 26/02/2010
SCALE: As indicated @ A3
DRAWING No: 713.DRW.004
REVISION:



Pennine House, Russell Street,
Leeds, LS1 5RN.
Tel: 0113 243 0101 Fax: 0113 247 1776
E-mail: buildingconsultancy@eddisons.com

COPYRIGHT OF EDDISONS, ALL RIGHTS RESERVED,
DRAWING NOT TO BE REPRODUCED WITHOUT PERMISSION.

DO NOT SCALE