
APPENDIX BGH 2

DESIGN CONCEPT PROPOSALS

For Illustrative purposes only

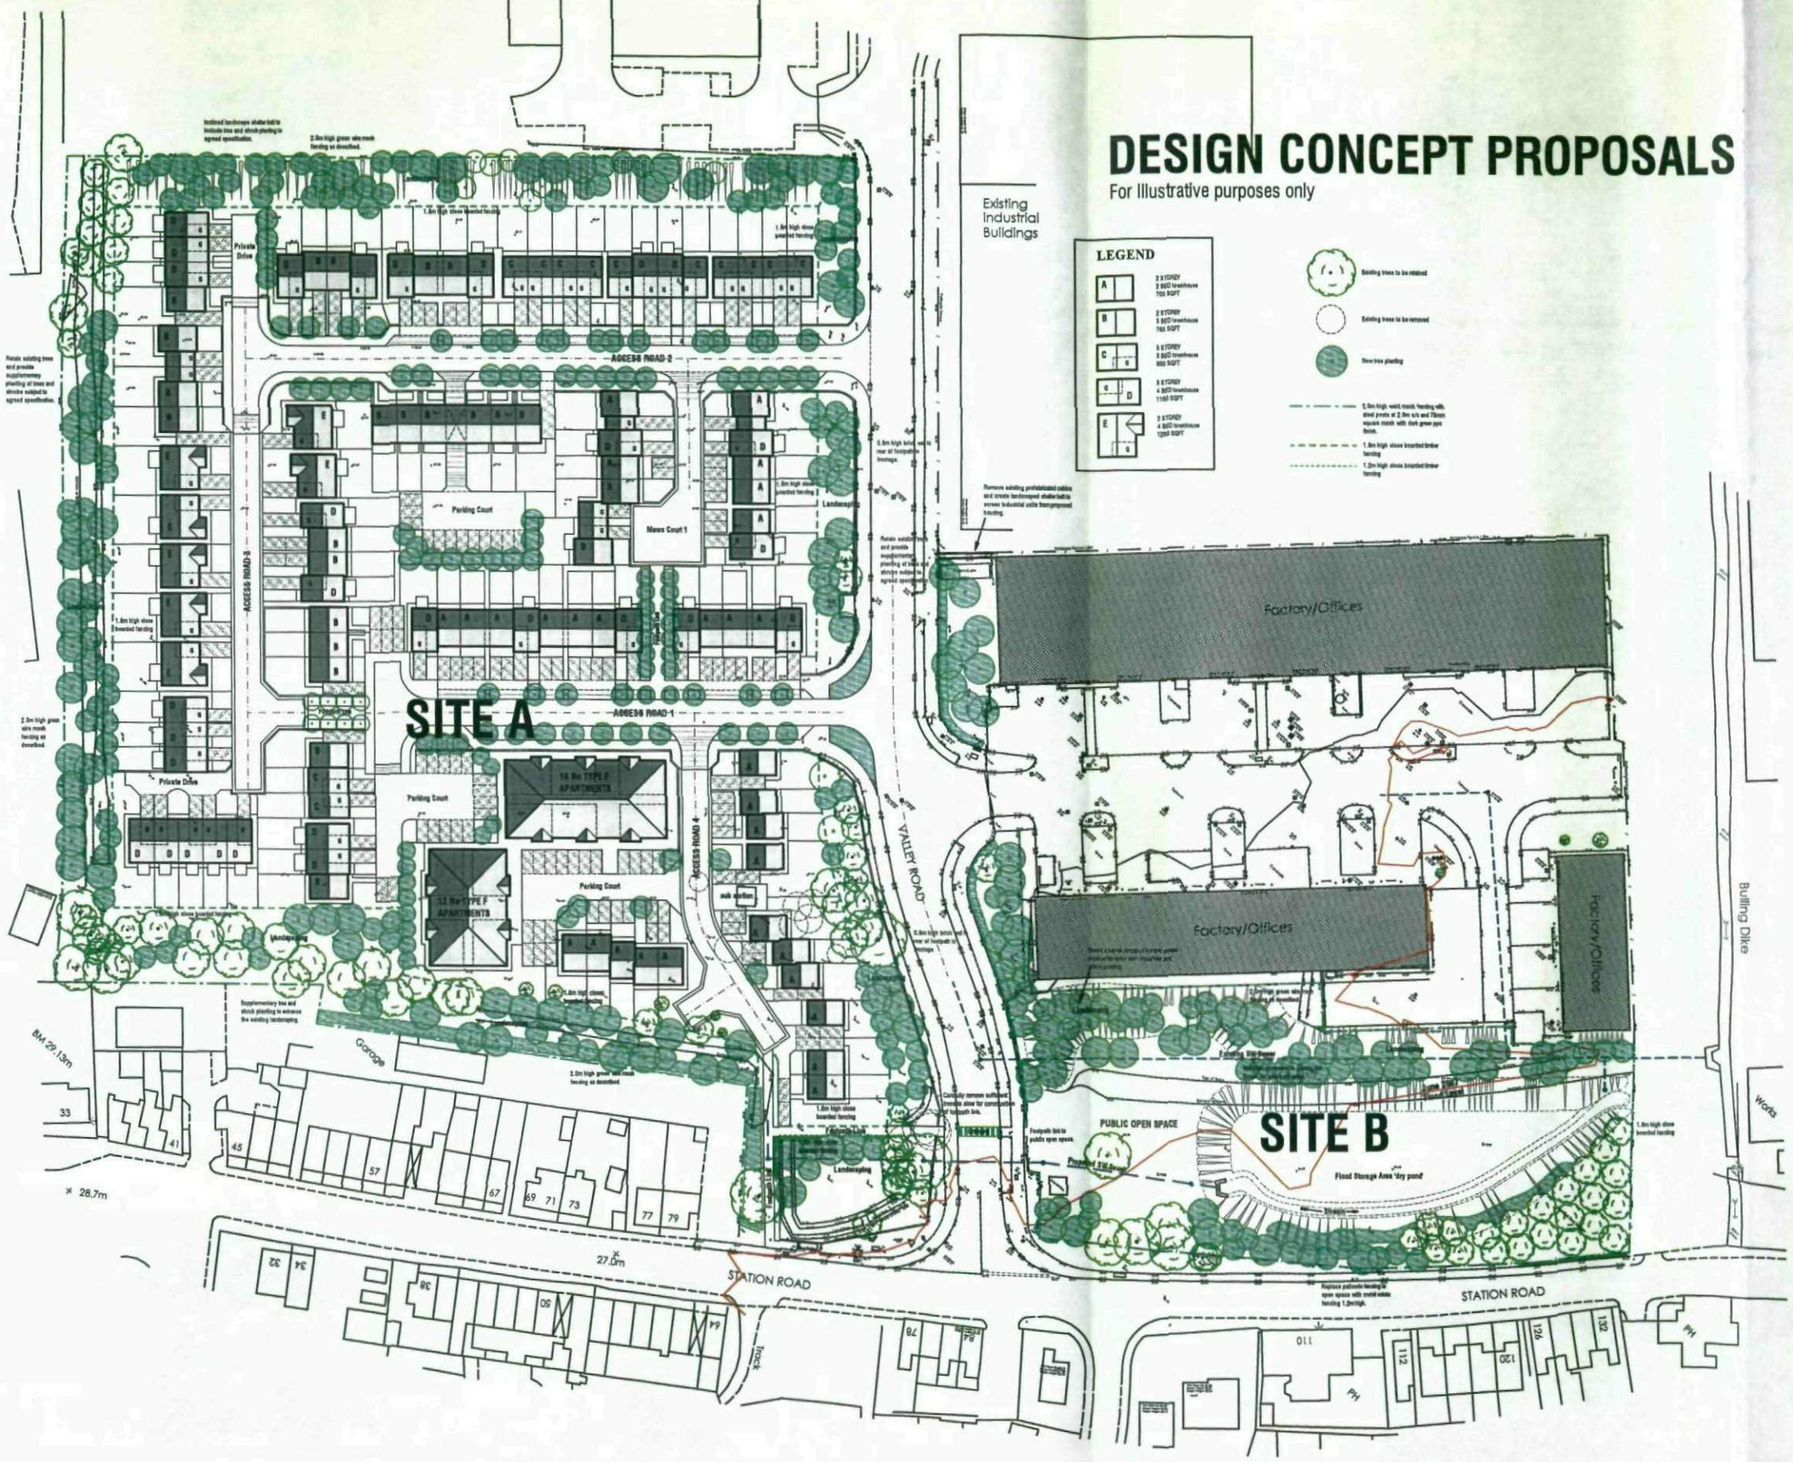

North

Ref 21.75
Drwg No P1 Rev B

WINDOWSTYLE UK LTD
STATION ROAD
WOMBWELL

BLOCK PLAN

Chris Carr Associates
ARCHITECTS
6a Eastgate Barnsley
S70 2EP
Tel: 01226 286256 Fax:01226 207304
Email: mail@cca-arch.co.uk