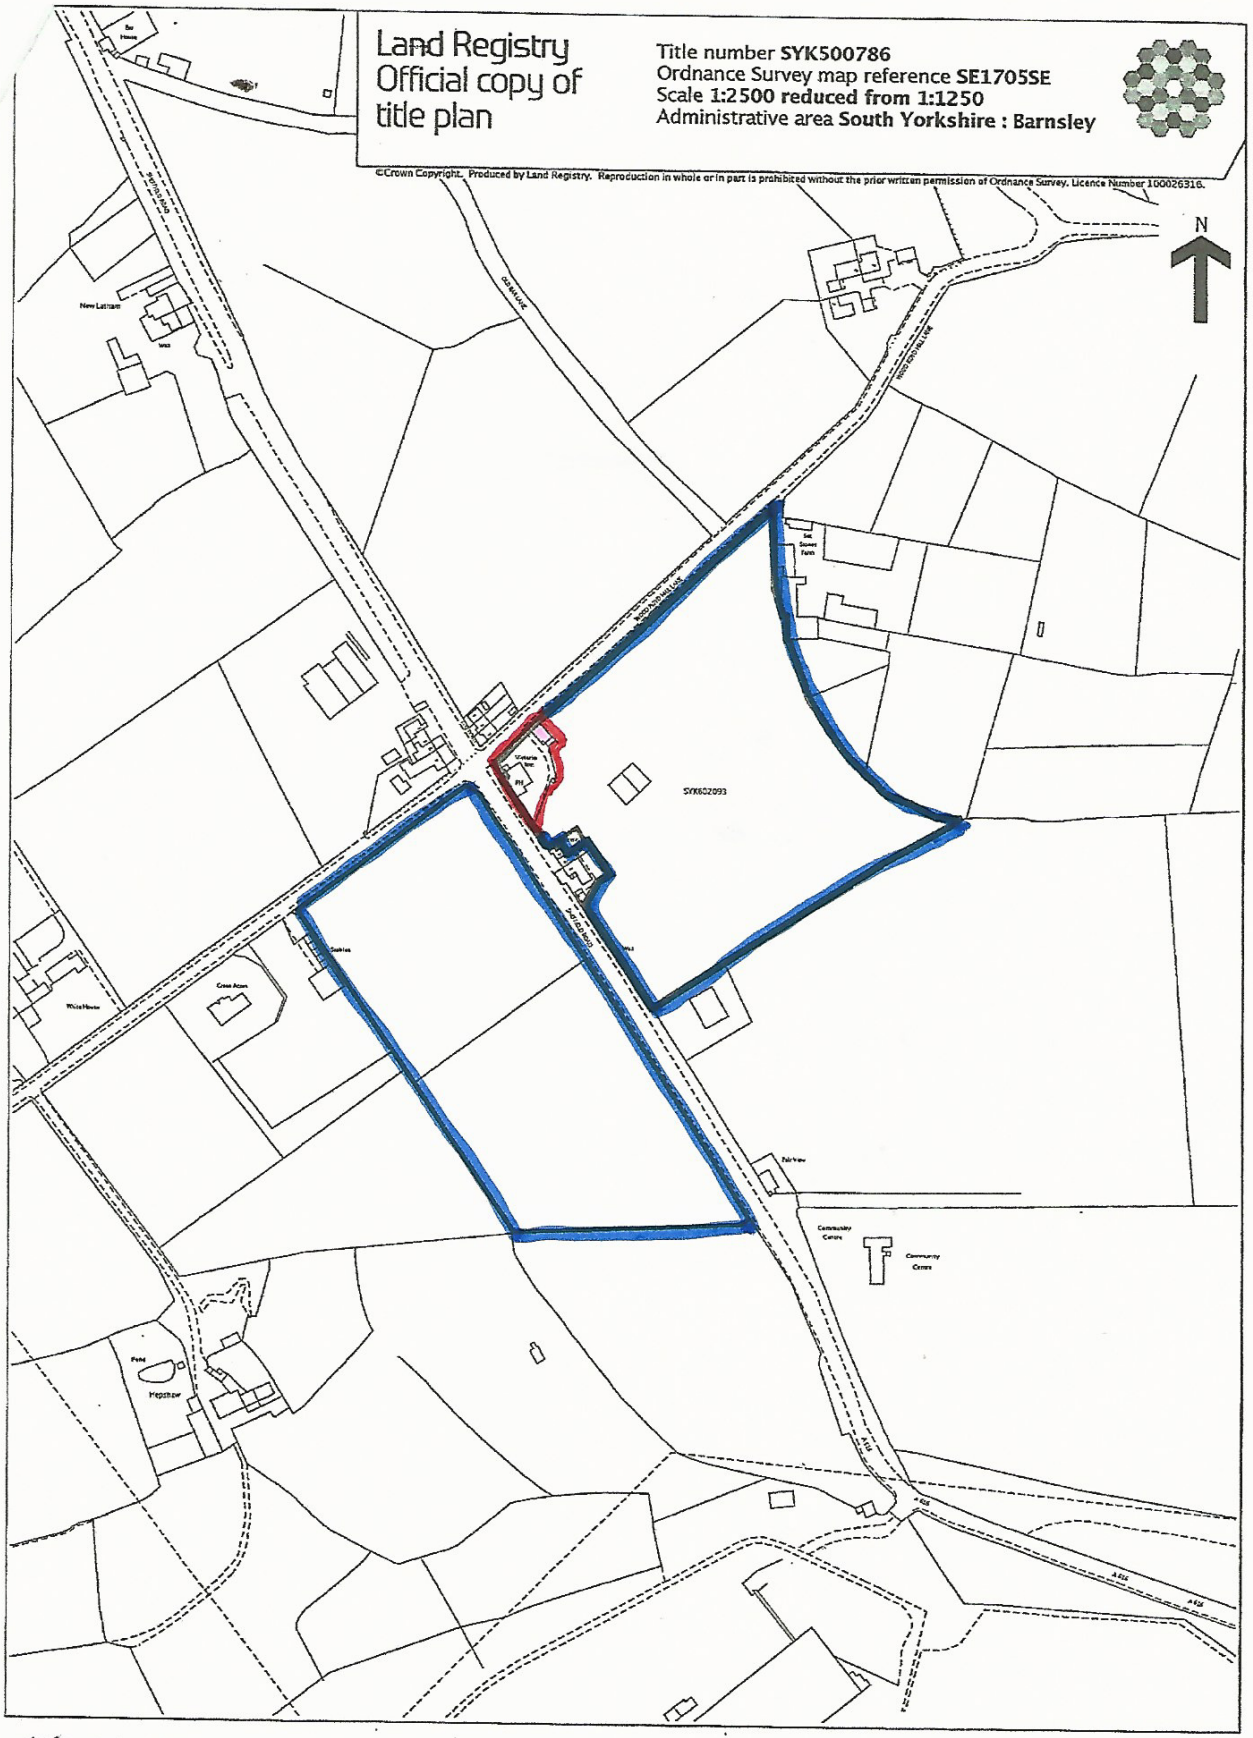


THE VICTORIA SHEFFIELD RD CROW EDGE HD9 7TS
LOCATION PLAN 1:2500 REV A

This official copy is incomplete without the preceding notes page.