
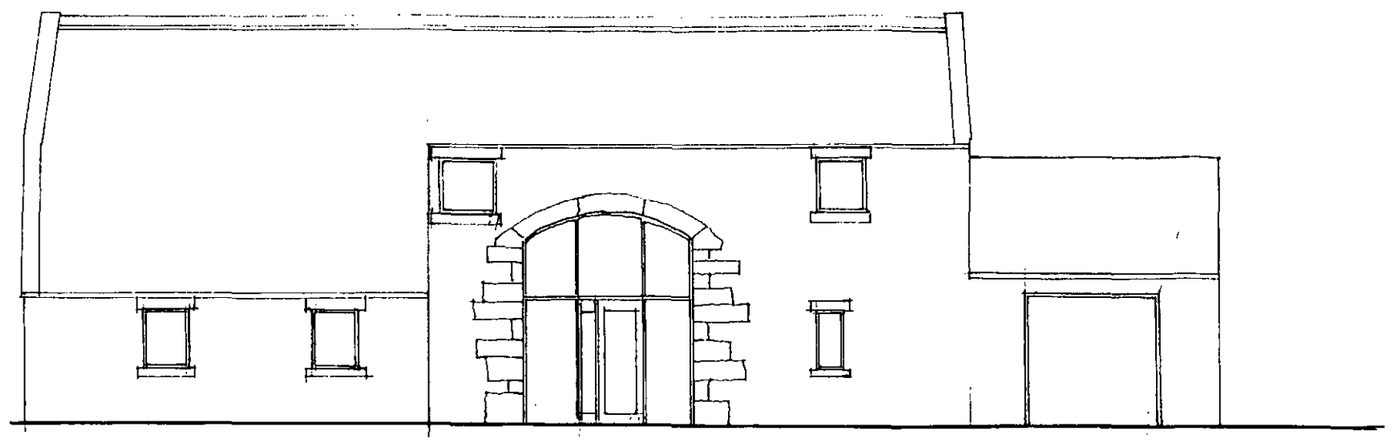



SOUTH EAST

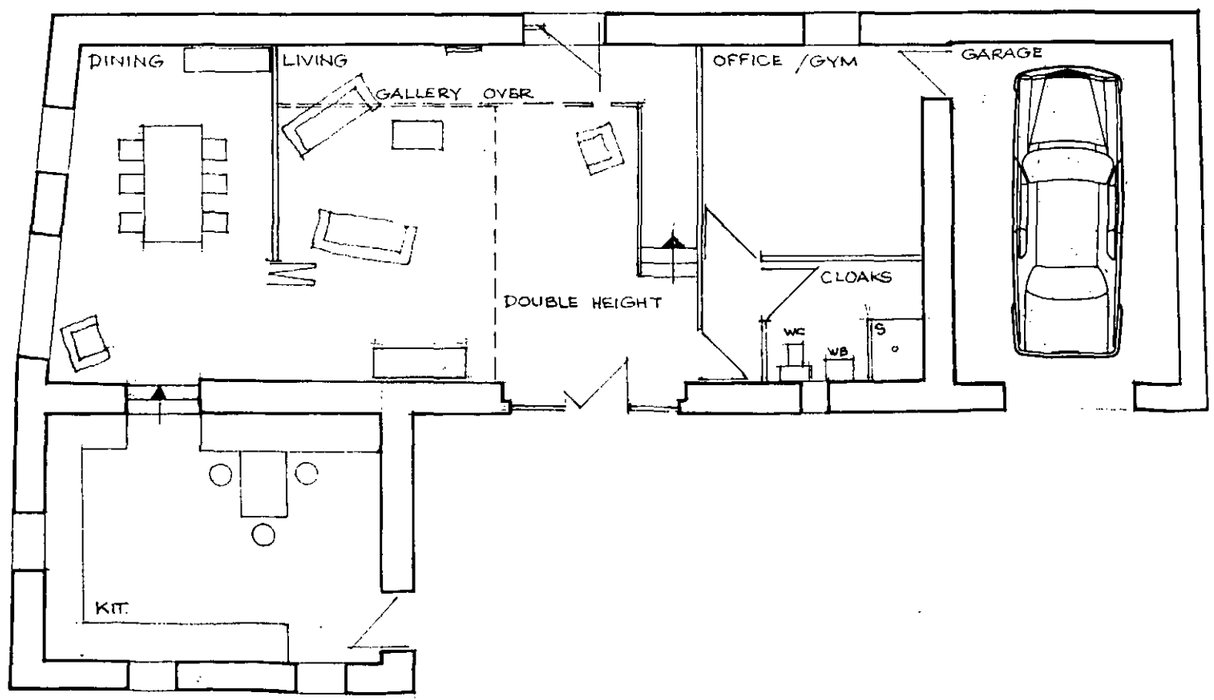


GROUND FLOOR PLAN


BARN CONVERSION HOLLIN LANE - PLAN AND ELEVATION 1:100 7/2010
DRG. A1

MICHAEL A CLYNCH
Dip. Arch. Dip. T. P. A.R.I.B.A.
Architect & Town Planner
14 Huddersfield Road, Ingbirchworth
Sheffield S36 7GF Tel: 01226 766308

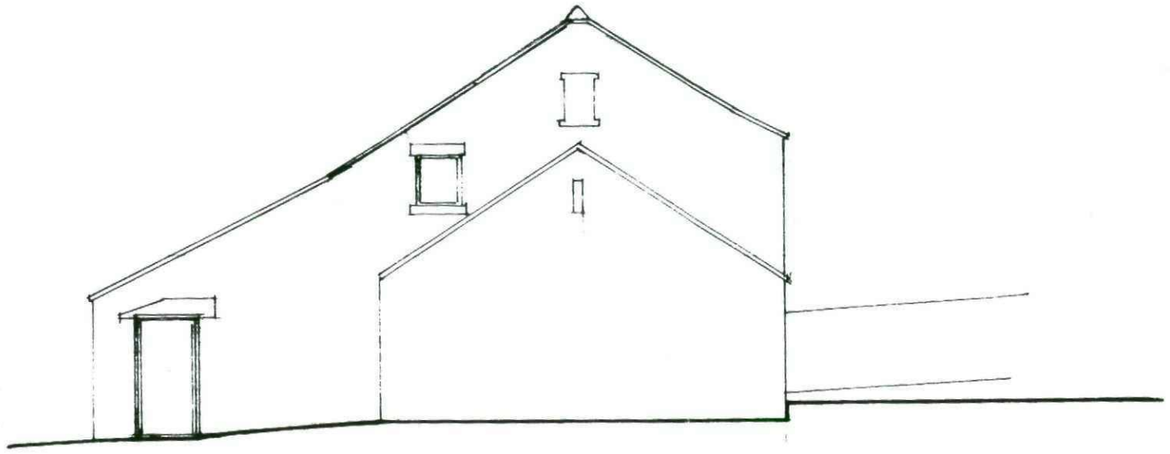

NORTH EAST

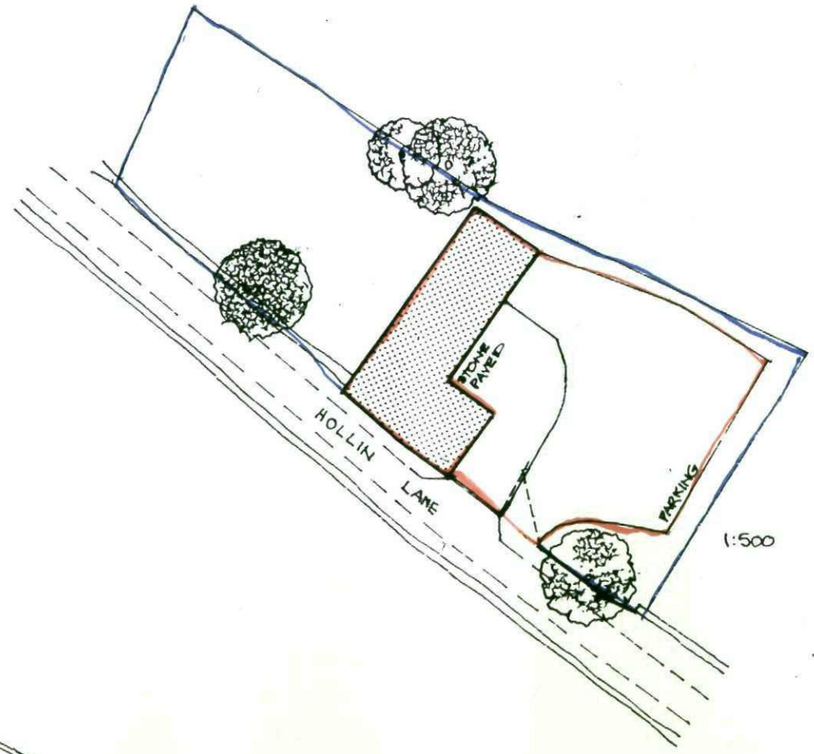


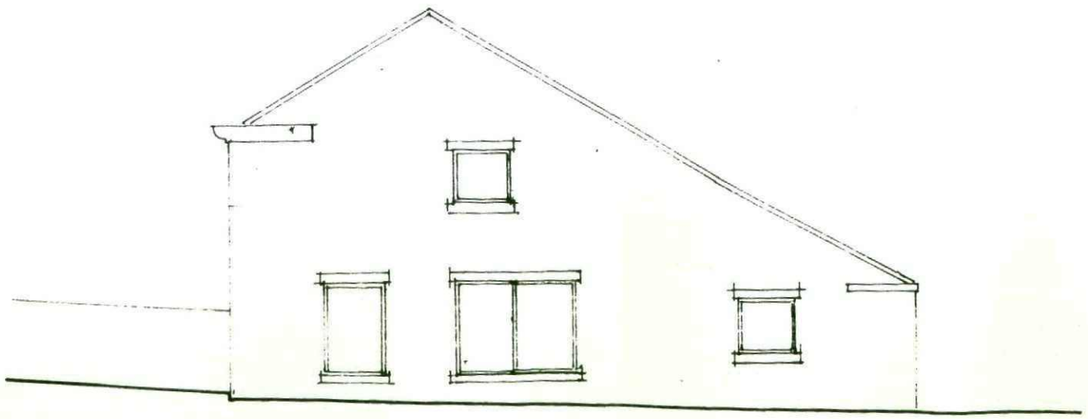


SOUTH WEST

BARN CONVERSION HOLLIN LANE · ELEVATIONS SITE PLAN 1:100 1:500 7/2010
DRG A3

MICHAEL A CLYNCH
Dip. Arch. Dip. T. P. A.R.I.B.A.
Architect & Town Planner
14 Huddersfield Road, Ingbirchworth
Sheffield S36 7GF Tel: 01226 766308

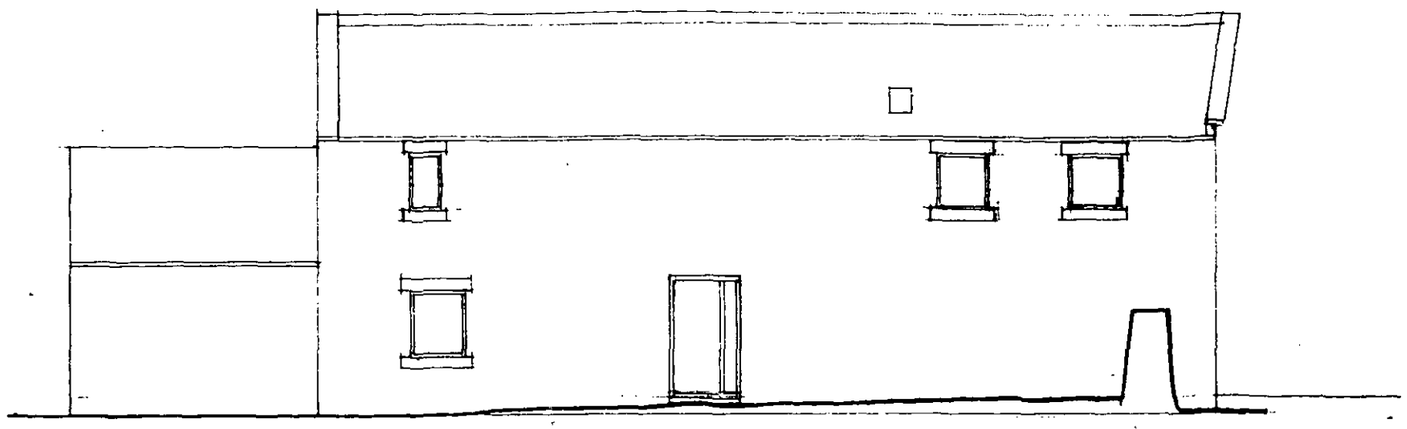

NORTH WEST

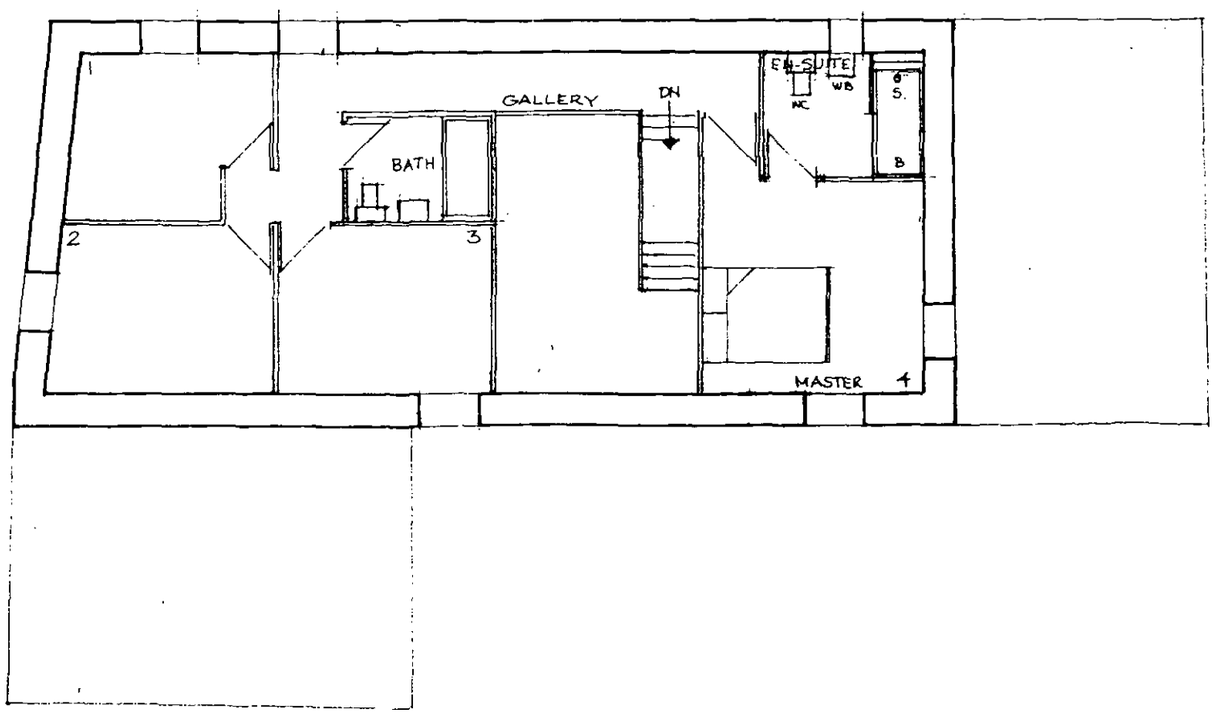

FIRST FLOOR PLAN... BARN CONVERSION HOLLIN LANE - PLAN AND ELEVATION 1:100 7/2010

MICHAEL A CLYNCH
Dip. Arch. Dip. T. P. A.R.I.B.A.
Architect & Town Planner
14 Huddersfield Road, Ingbirchworth
Sheffield S36 7GF Tel: 01226 766308