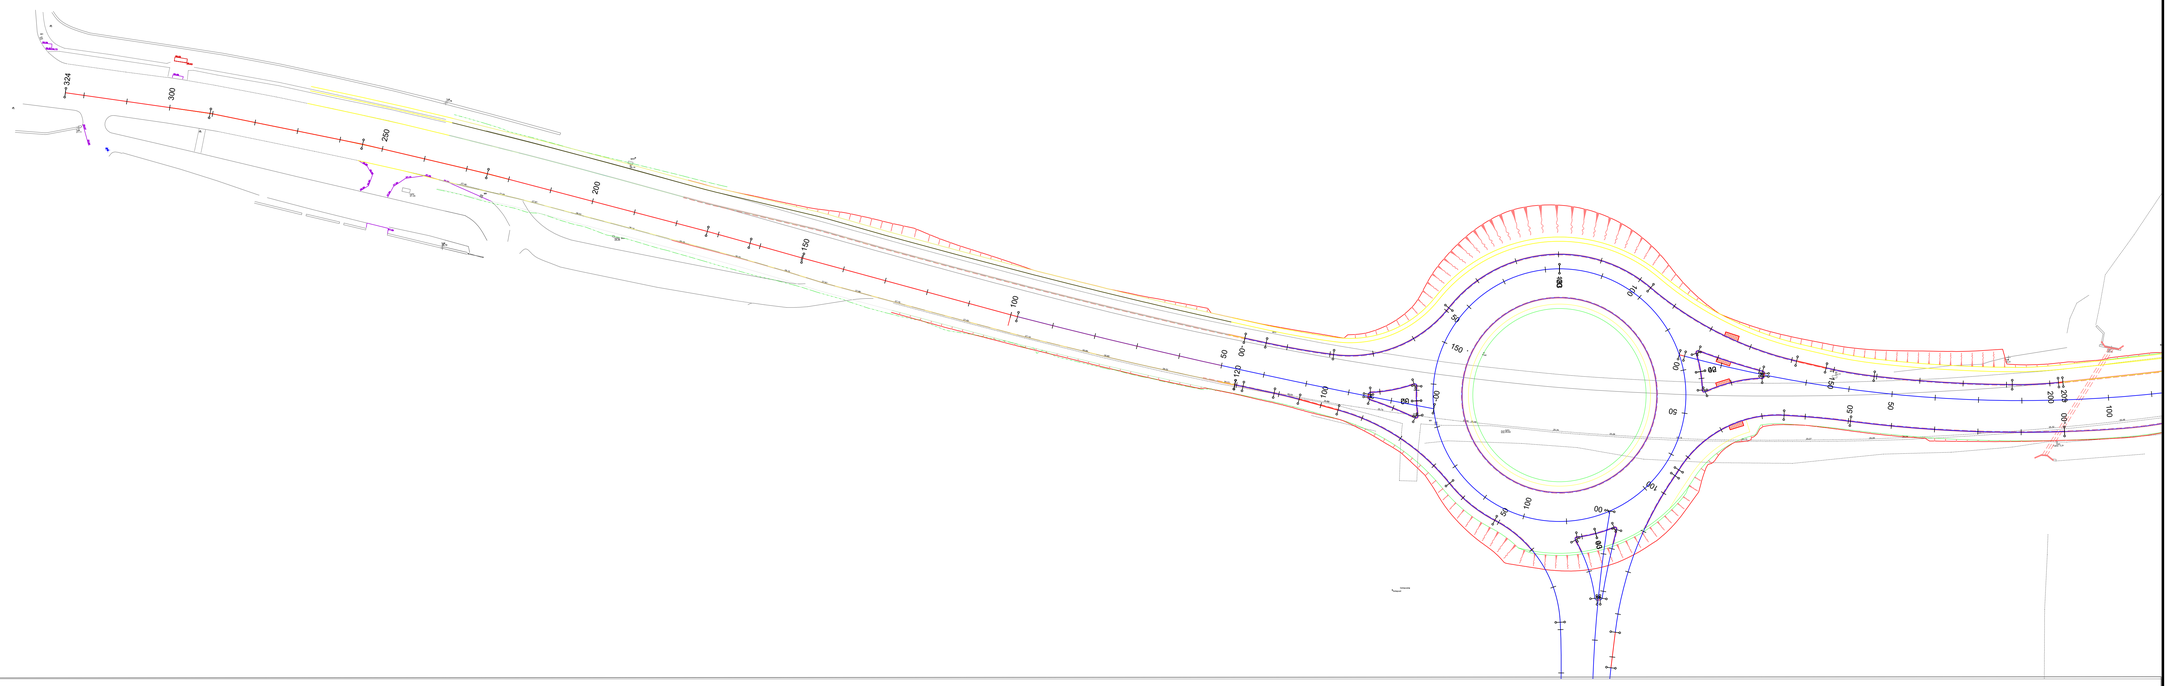
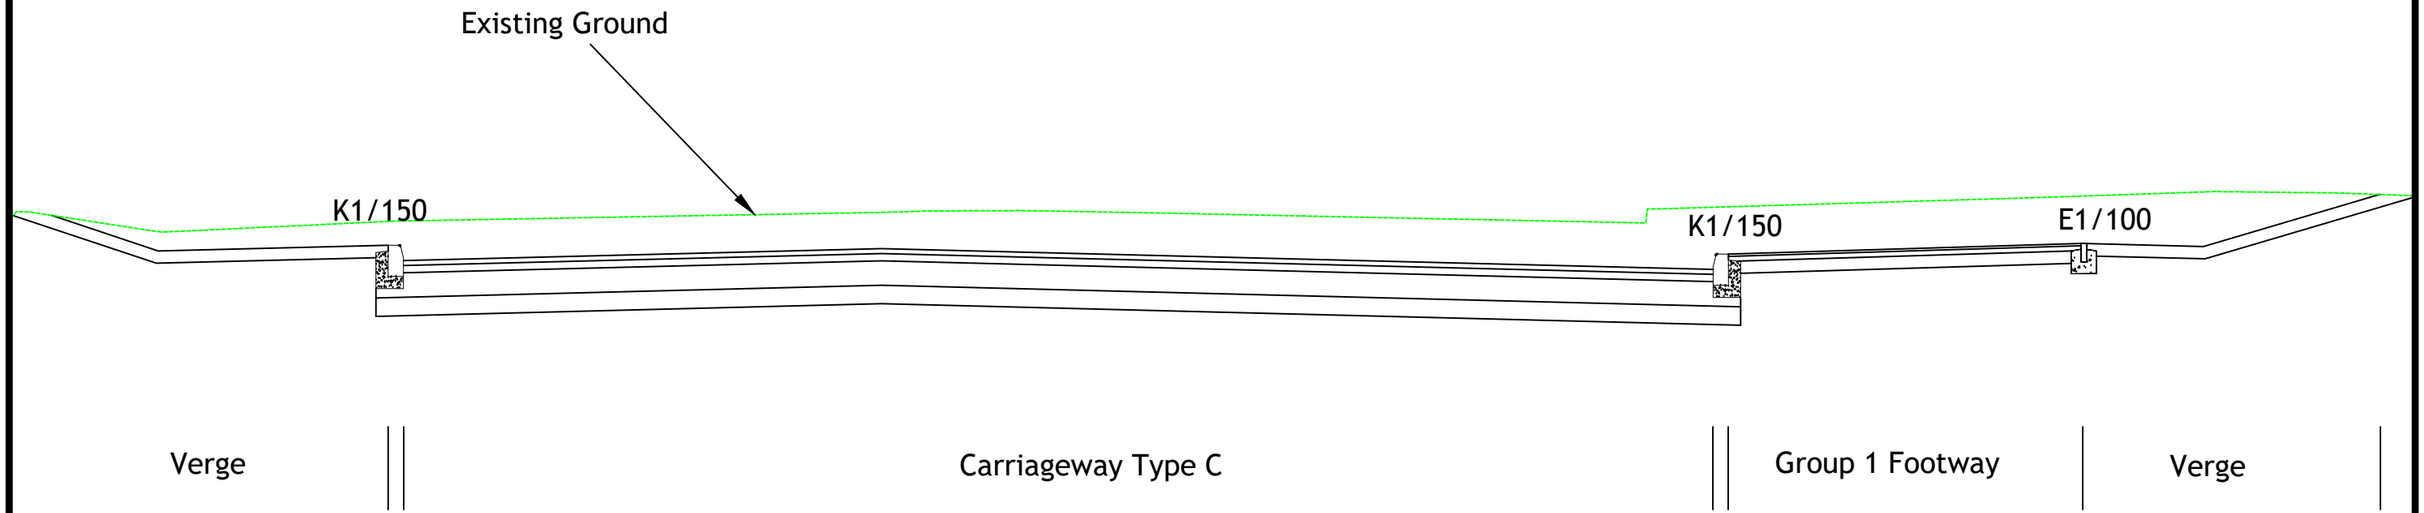

N
324
300
250
200
150
100
50
00
50
100
150
00
50
100
150
00
50
100
150



This map is reproduced from Ordnance Survey material with the permission of Ordnance Survey on behalf of the Controller of Her Majesty's Stationery Office © Crown copyright. Unauthorised reproduction infringes Crown copyright and may lead to prosecution or civil proceedings. 100022264 (2009).

BARNSLEY
Metropolitan Borough Council

A635 Barnsley Road Goldthorpe
West Arm Typical construction

Scale	1:50 @A3
Drawn	NL
Date	Apr 22
Checked	
File	

Kathy McArdle Service Director, Place Directorate
Regeneration & Culture (Business Unit 4)
P.O. Box 609, Barnsley
S70 9FH
Tel. (01226) 770770 Fax. (01226) 772222

Drawing No. HD/A635.69/TS/1