



SECTION A-A
(SHOWING EXISTING SECTION & DIMENSIONS @ PROPERTY No. 107)
(SCALE 1:50)

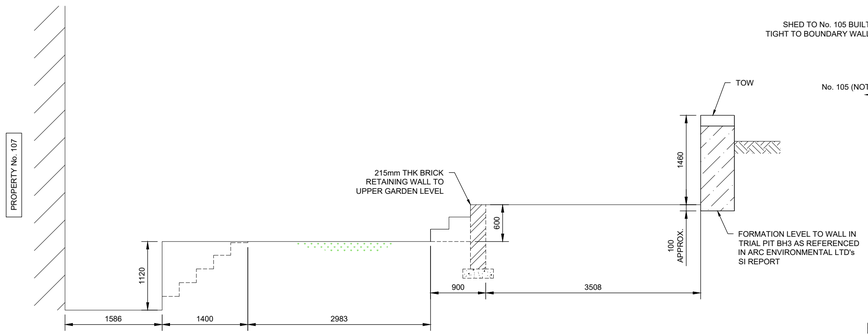


SECTION B-B
(SHOWING EXISTING SECTION & DIMENSIONS @ PROPERTY No. 107)
(SCALE 1:50)

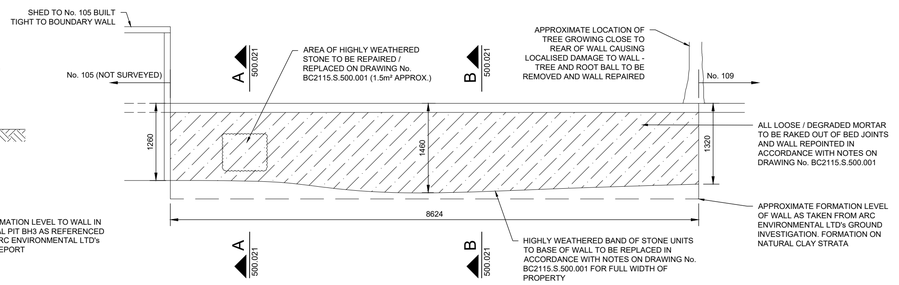


ELEVATION ON WALL @ PROPERTY No. 107
(SCALE 1:50)


PLOT 107

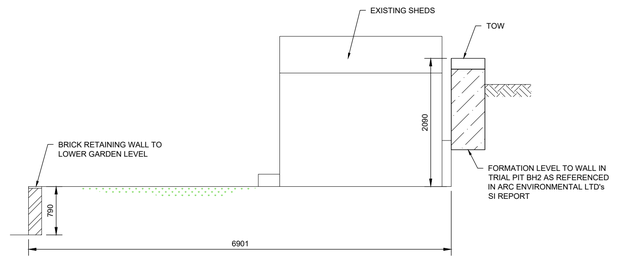

SECTION C-C
(SHOWING EXISTING SECTION & DIMENSIONS @ PROPERTY No. 109)
(SCALE 1:50)

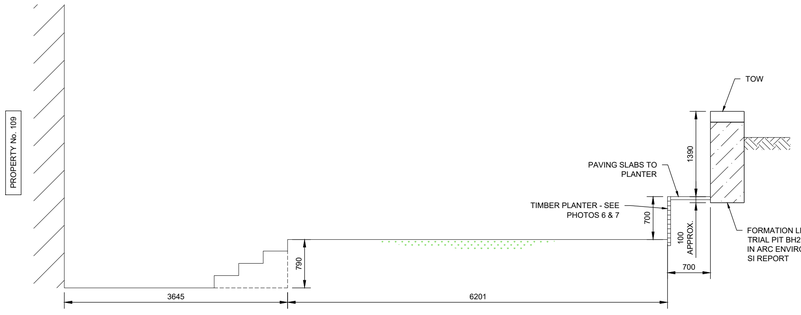


SECTION D-D
(SHOWING EXISTING SECTION & DIMENSIONS @ PROPERTY No. 109)
(SCALE 1:50)

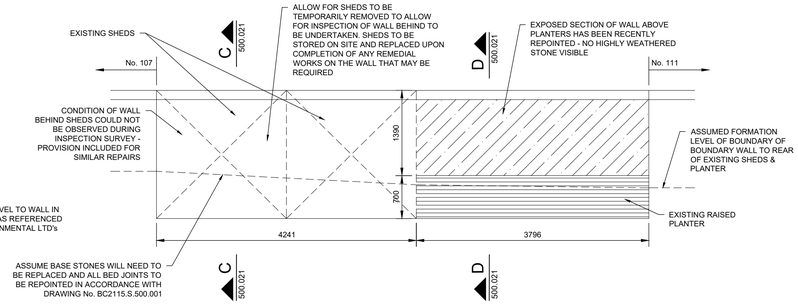


ELEVATION ON WALL @ PROPERTY No. 109
(SCALE 1:50)

PLOT 109

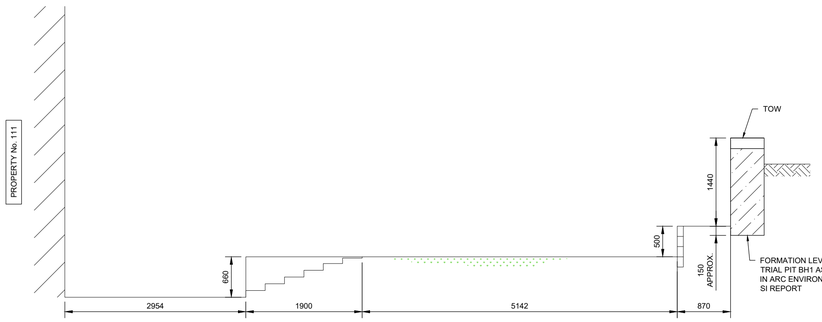

SECTION E-E
(SHOWING EXISTING SECTION & DIMENSIONS @ PROPERTY No. 111)
(SCALE 1:50)

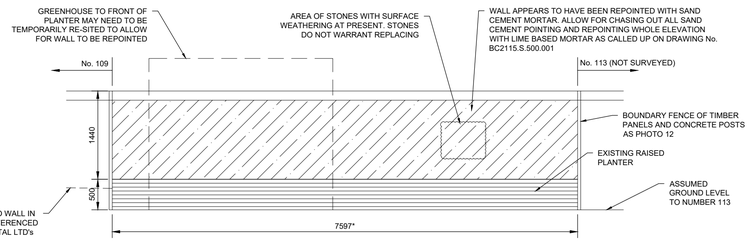

ELEVATION ON WALL @ PROPERTY No. 111
(SCALE 1:50)

PLOT 111

SEE DRAWING S.500.001 FOR GENERAL REPAIR NOTES

NOTE
ALL DIMENSIONS ARE TO BE TAKEN AS APPROXIMATIONS & SHOULD BE CONFIRMED BY SITE MEASURE

0 1000 2000 3000 4000 5000 mm
SCALE 1 : 50

Notes

This Drawing is an instrument of service and shall remain the property of Align Property Partners Ltd copyright ©. It may not be reproduced or copied in any form. It shall not be used for the construction, enlargement or alteration of a building or area other than the said project without the authorisation of the issuing office.
Contractors shall verify and be responsible for all dimensions and conditions and shall report any discrepancies to the issuing office before proceeding with any work. Drawings shall not be scaled.

T1	TENDER	TWC 22/10/21	MDJ 22/10/21	CW 22/10/21
Ver.	Details	Author & Date	Checked & Date	Approv'd & Date

align PROPERTY PARTNERS
Mount View, Standard Way, Northallerton, North Yorkshire, DL6 2YD Tel: 01609 797373

Client: BARNSLEY MB COUNCIL

Project name: ROEHAMPTON RISE & CREMATORIUM RETAINING WALLS

Drawing Title: PROPERTIES 107 - 111 REPAIRS SECTIONS & ELEVATIONS

Purpose: TENDER

Scale	Drawn	Checked	Approved
AS SHOWN	TWC	MDJ	CW
Original Size	Date	Date	Date
A1	22/10/21	22/10/21	22/10/21

Drawing Number: BC2115.S.500.021
Version: T1