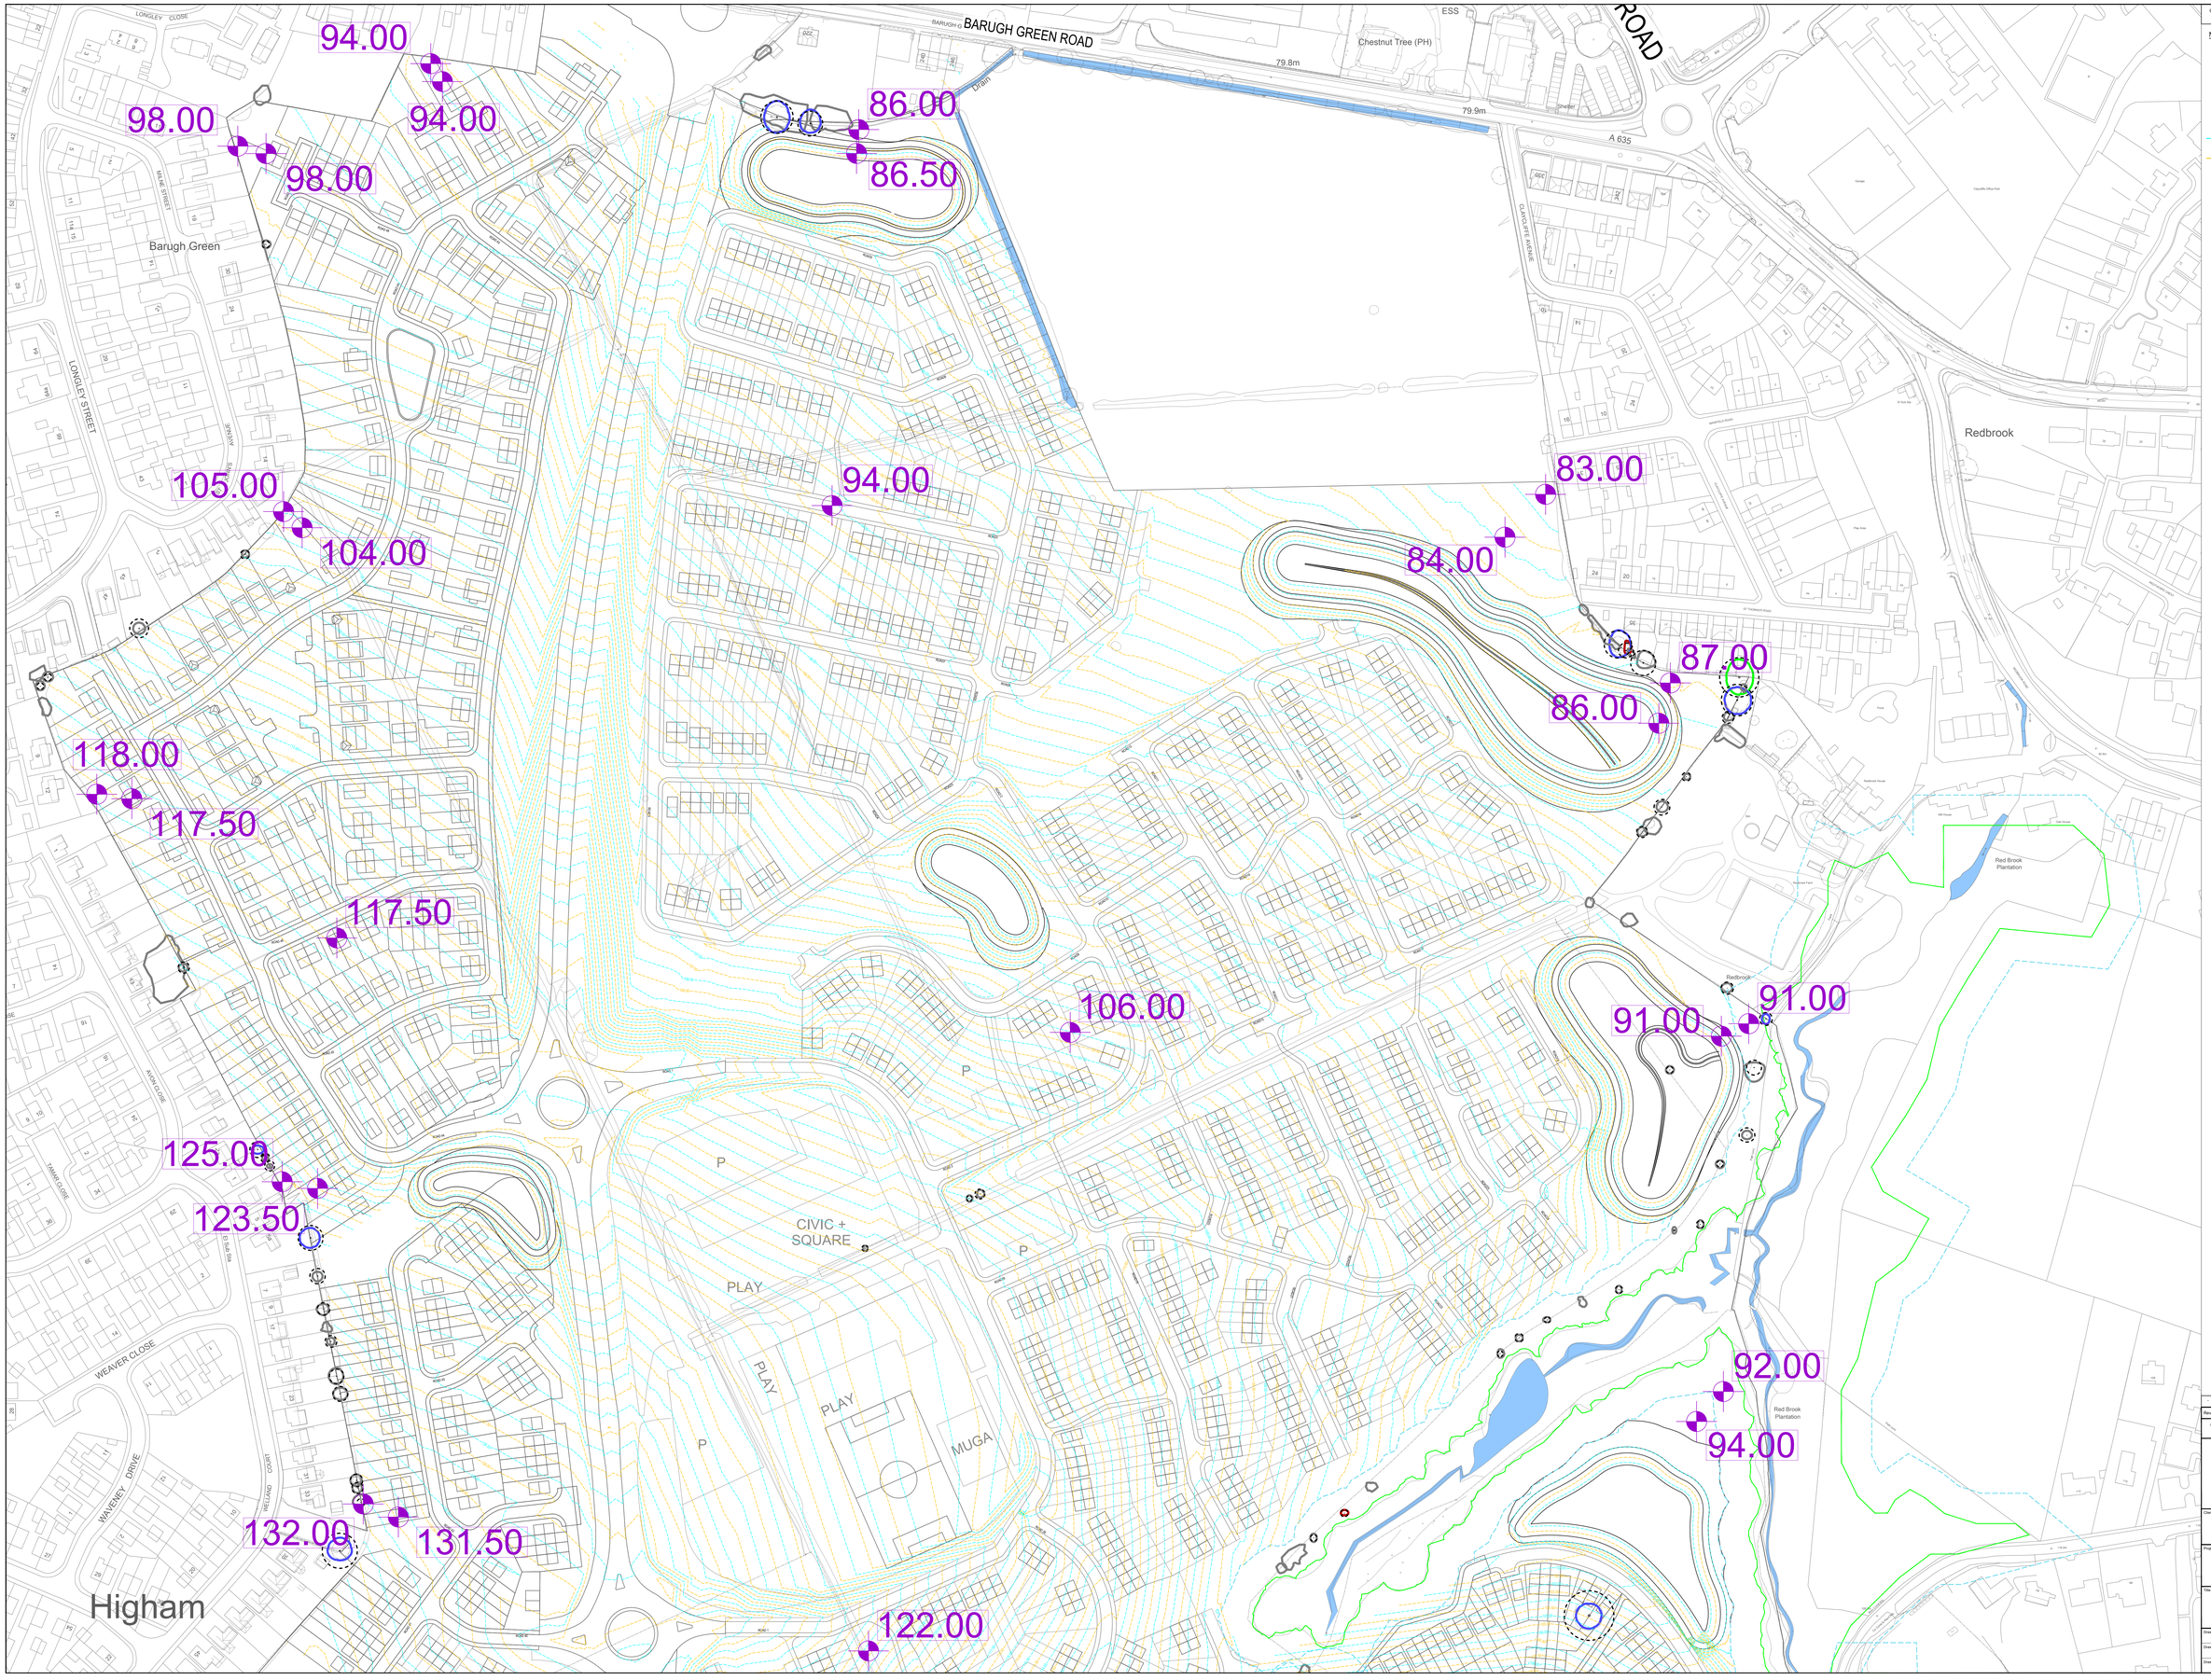

Only PDF/ DWF Issues of this drawing are controlled. All other formats (eg. DWG AutoCAD FILES) are UN-controlled and are used at your own risk.

NOTES

1. THIS DRAWING SHOWS THE PRELIMINARY REGRADE CONTOURS. THE CONTOURS HAVE BEEN BASED ON THE LATEST MASTERPLAN AND A INITIAL ASSESSMENT OF ROAD LEVELS.
2. PROPOSED CONTOURS SUBJECT TO FINAL LAYOUT AND DETAILED DESIGN.
3. LEVELS ARE SUBJECT TO A +/- TOLERANCE OF 1.0m

134.50 — PROPOSED CONTOUR AT 0.5M INTERVALS.

134.00 — PROPOSED CONTOUR AT 1.0M INTERVALS.

Rev	Date	Revision Details	Drawn	Checked
	25.09.23	FIRST ISSUE	ND	ND

© This drawing is the property of Queensberry Design Limited and the information can only be reproduced with their prior permission.

QUEENSBERRY DESIGN
CIVIL, STRUCTURAL, ARCHITECTURAL & GEOTECHNICAL CONSULTANTS
NORTH-EAST OFFICE
5 THE STAITHES, THE WATERMARK, GATESHEAD, TYNE AND WEAR NE11 9SN
T: 0191 460 8080
NORTH WEST & YORKSHIRE OFFICE
2A ST MARTIN'S LANE, YORK, YO1 6LN
T: 01904 500962
www.queensberrydesign.co.uk

Client: STRATA STERLING BARNSLEY WEST LTD

Project: BARNSLEY WEST MASTERPLAN

Title: MASTERPLAN PROPOSED REGRADE CONTOURS SHEET 1

Drawn	Checked	Date
ND	AL	25.09.2023

Drawing Number: QD2088-00-300

Drawing Status	Scale	Rev
INFORMATION	1:1000 - A0	-