


PLAN 1


Boundary not
to scale

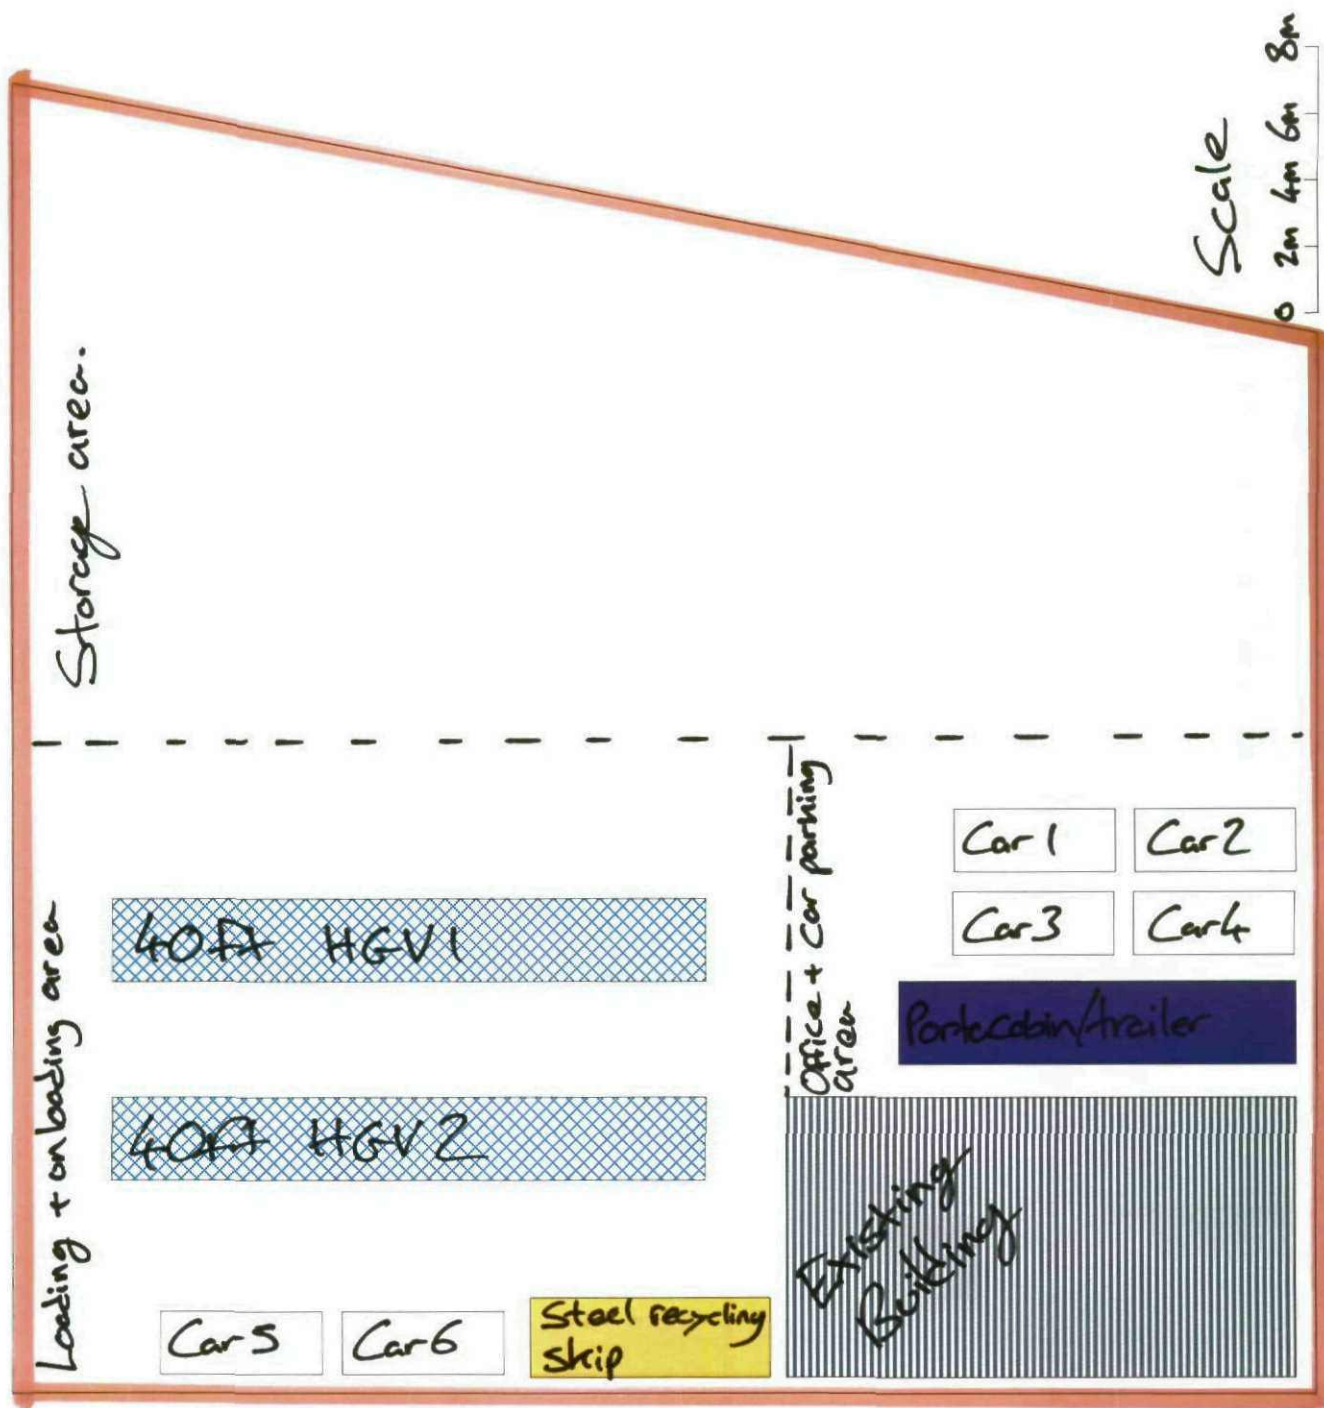


Scale
0 2m 4m 6m 8m

PLAN 2

Not shown
to scale

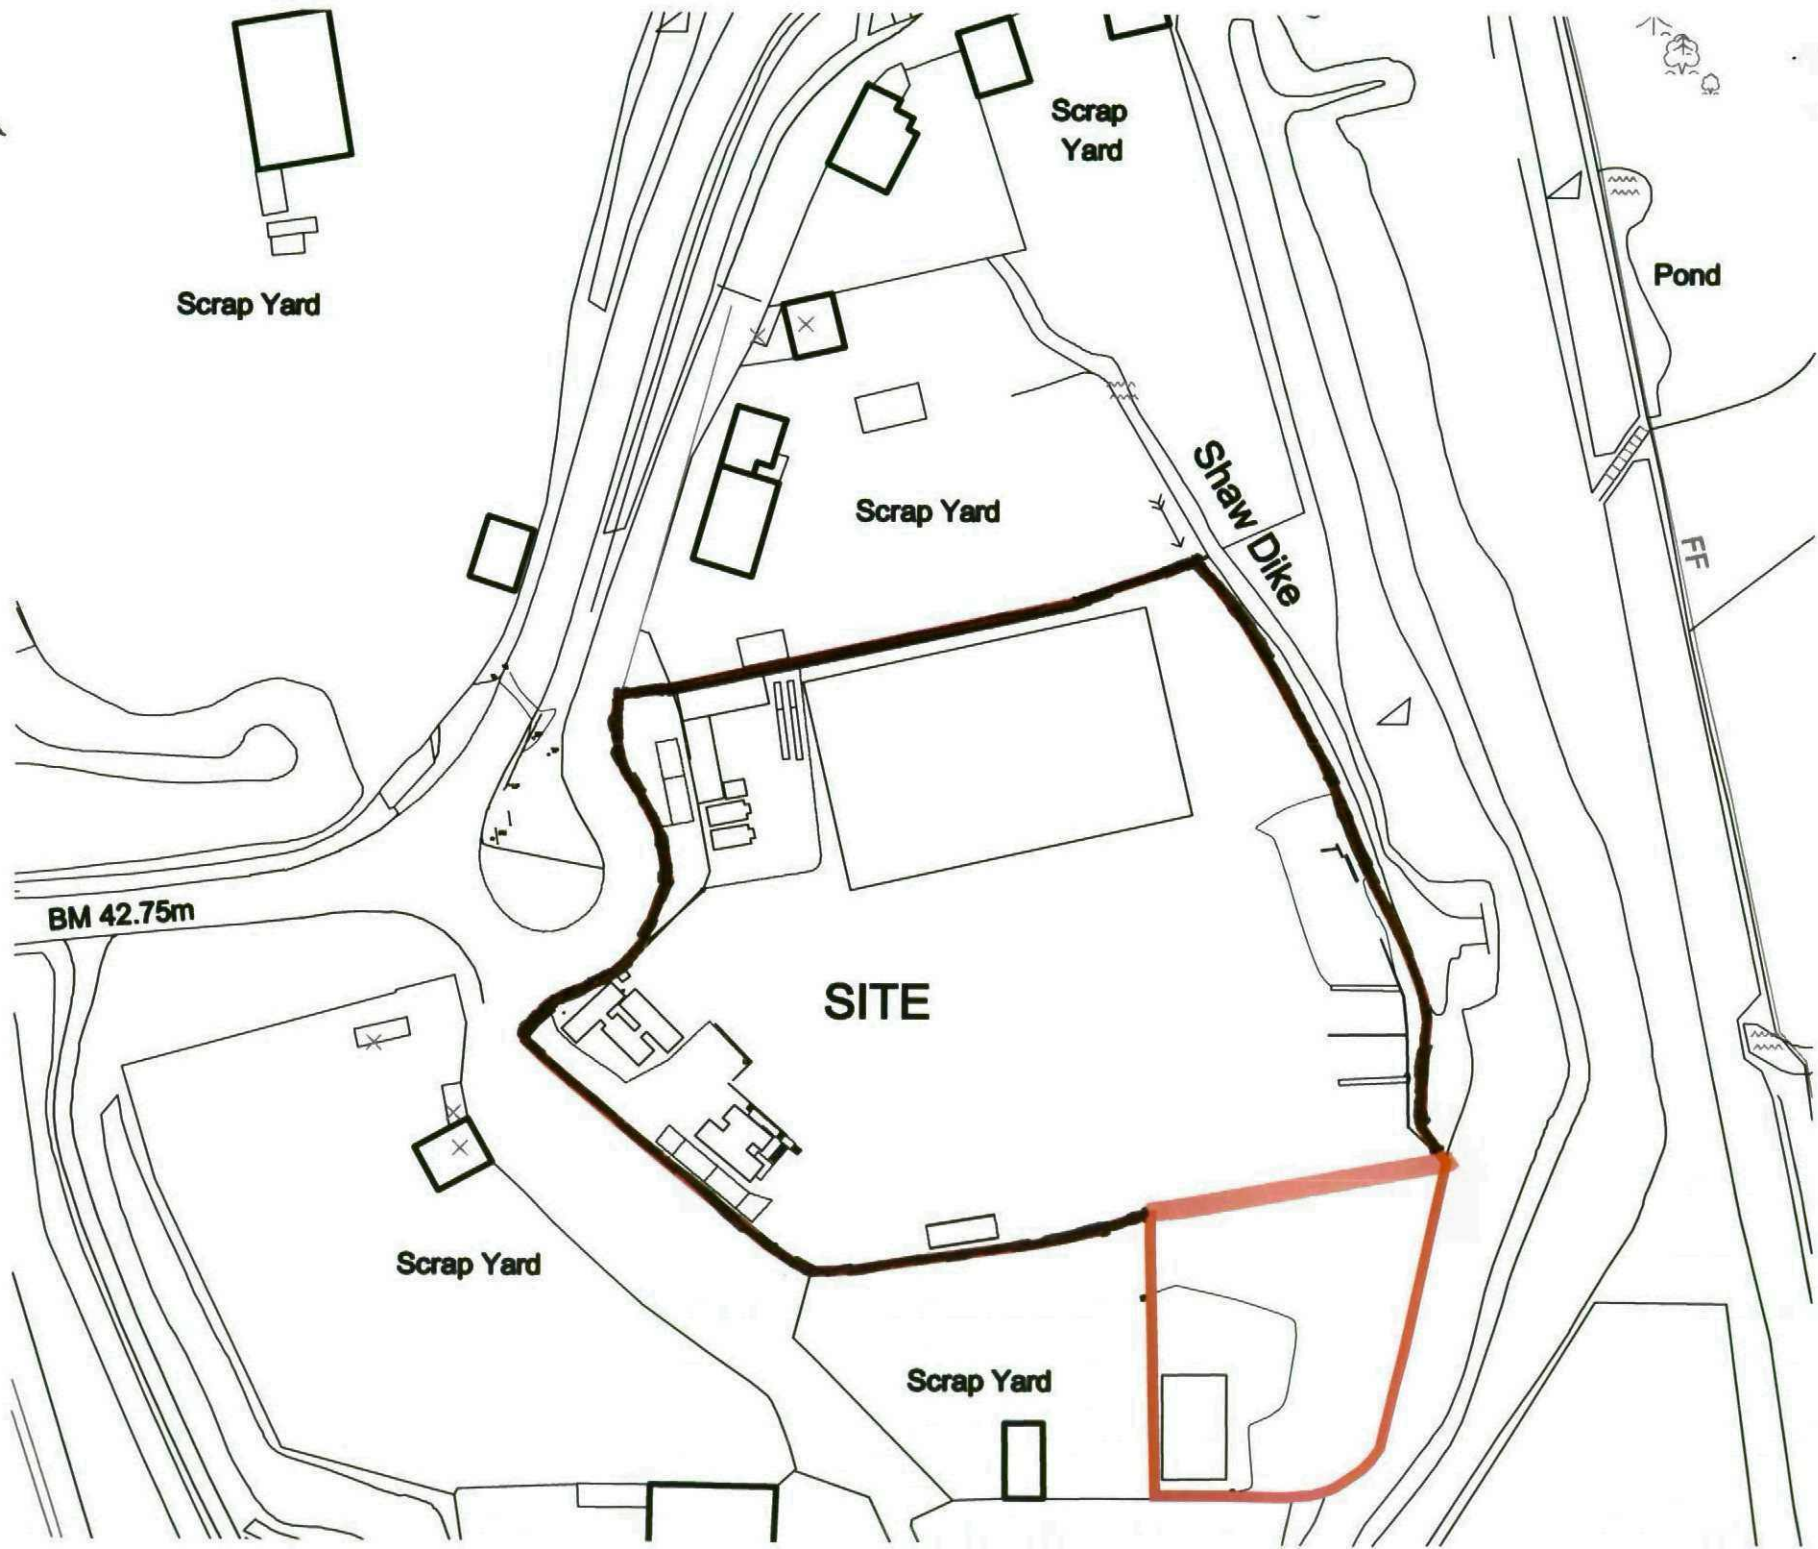

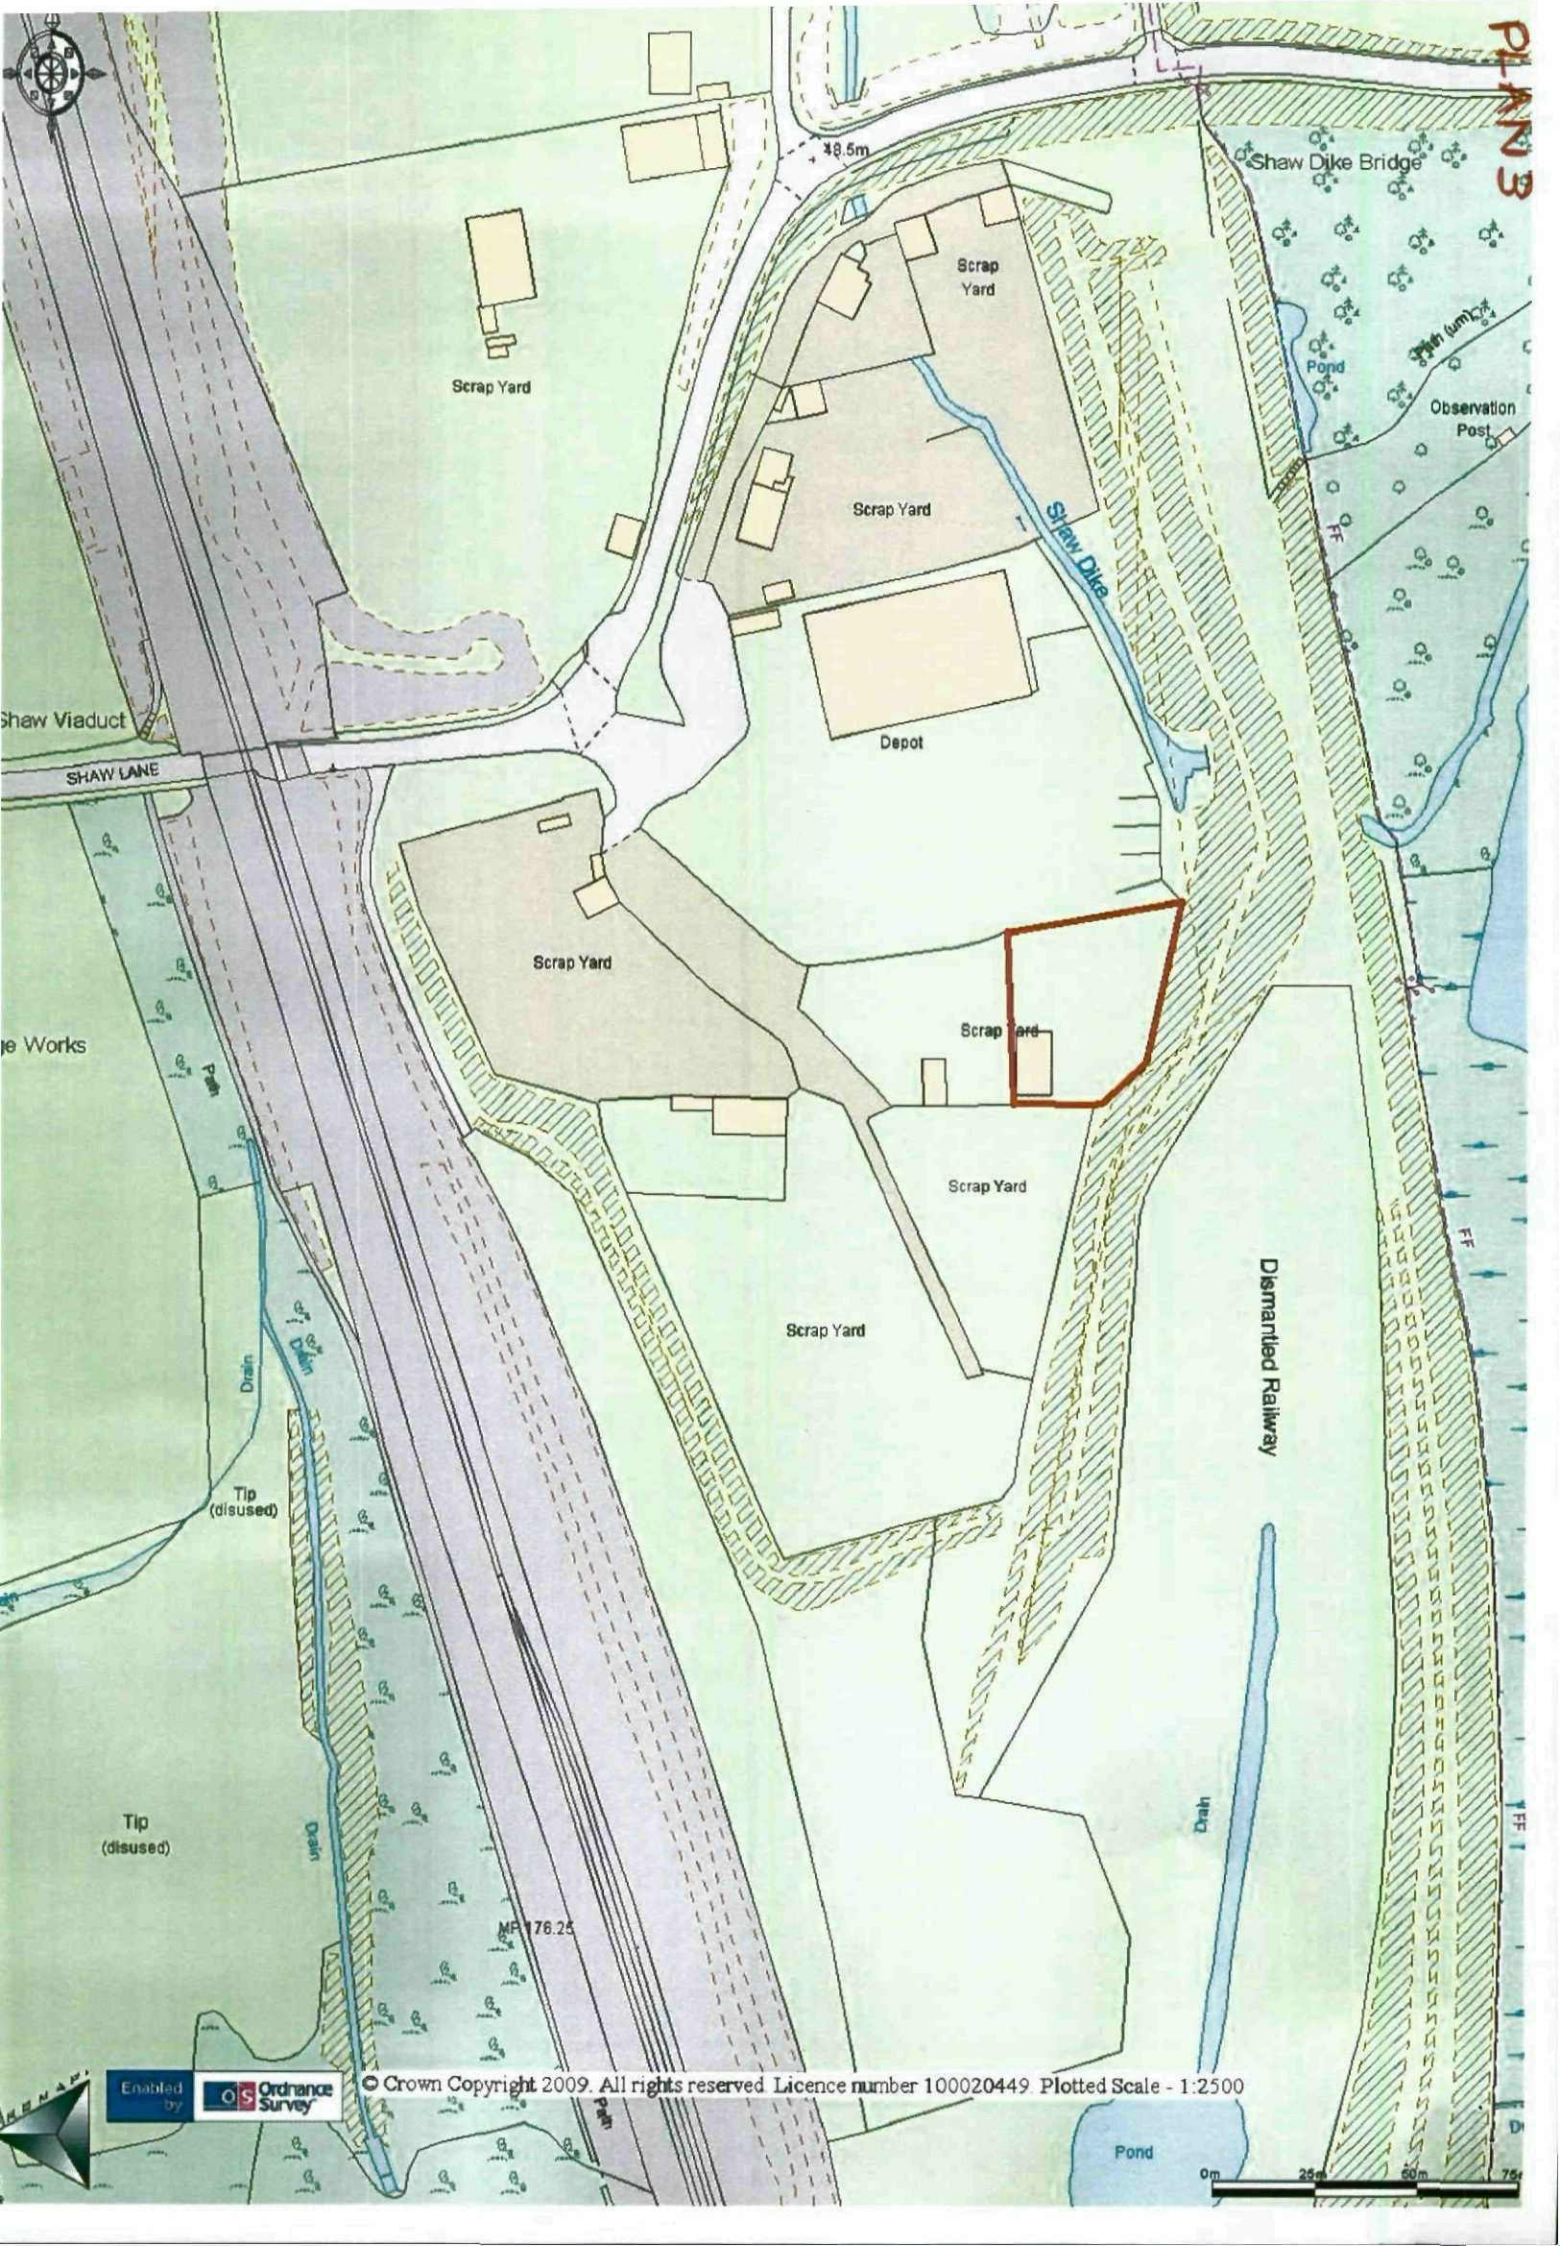

PLAN 3



Shaw Viaduct
SHAW LANE

Tie Works

Scrap Yard

Scrap Yard

Scrap Yard

Depot

Scrap Yard

Scrap Yard

Scrap Yard

Scrap Yard

Dismantled Railway

Tip (disused)

Tip (disused)

MP 176.25

Shaw Dike Bridge

Pond

Observation Post


Pond

0m 25m 50m 75m



Enabled by
Ordnance Survey

© Crown Copyright 2009. All rights reserved Licence number 100020449 Plotted Scale - 1:2500

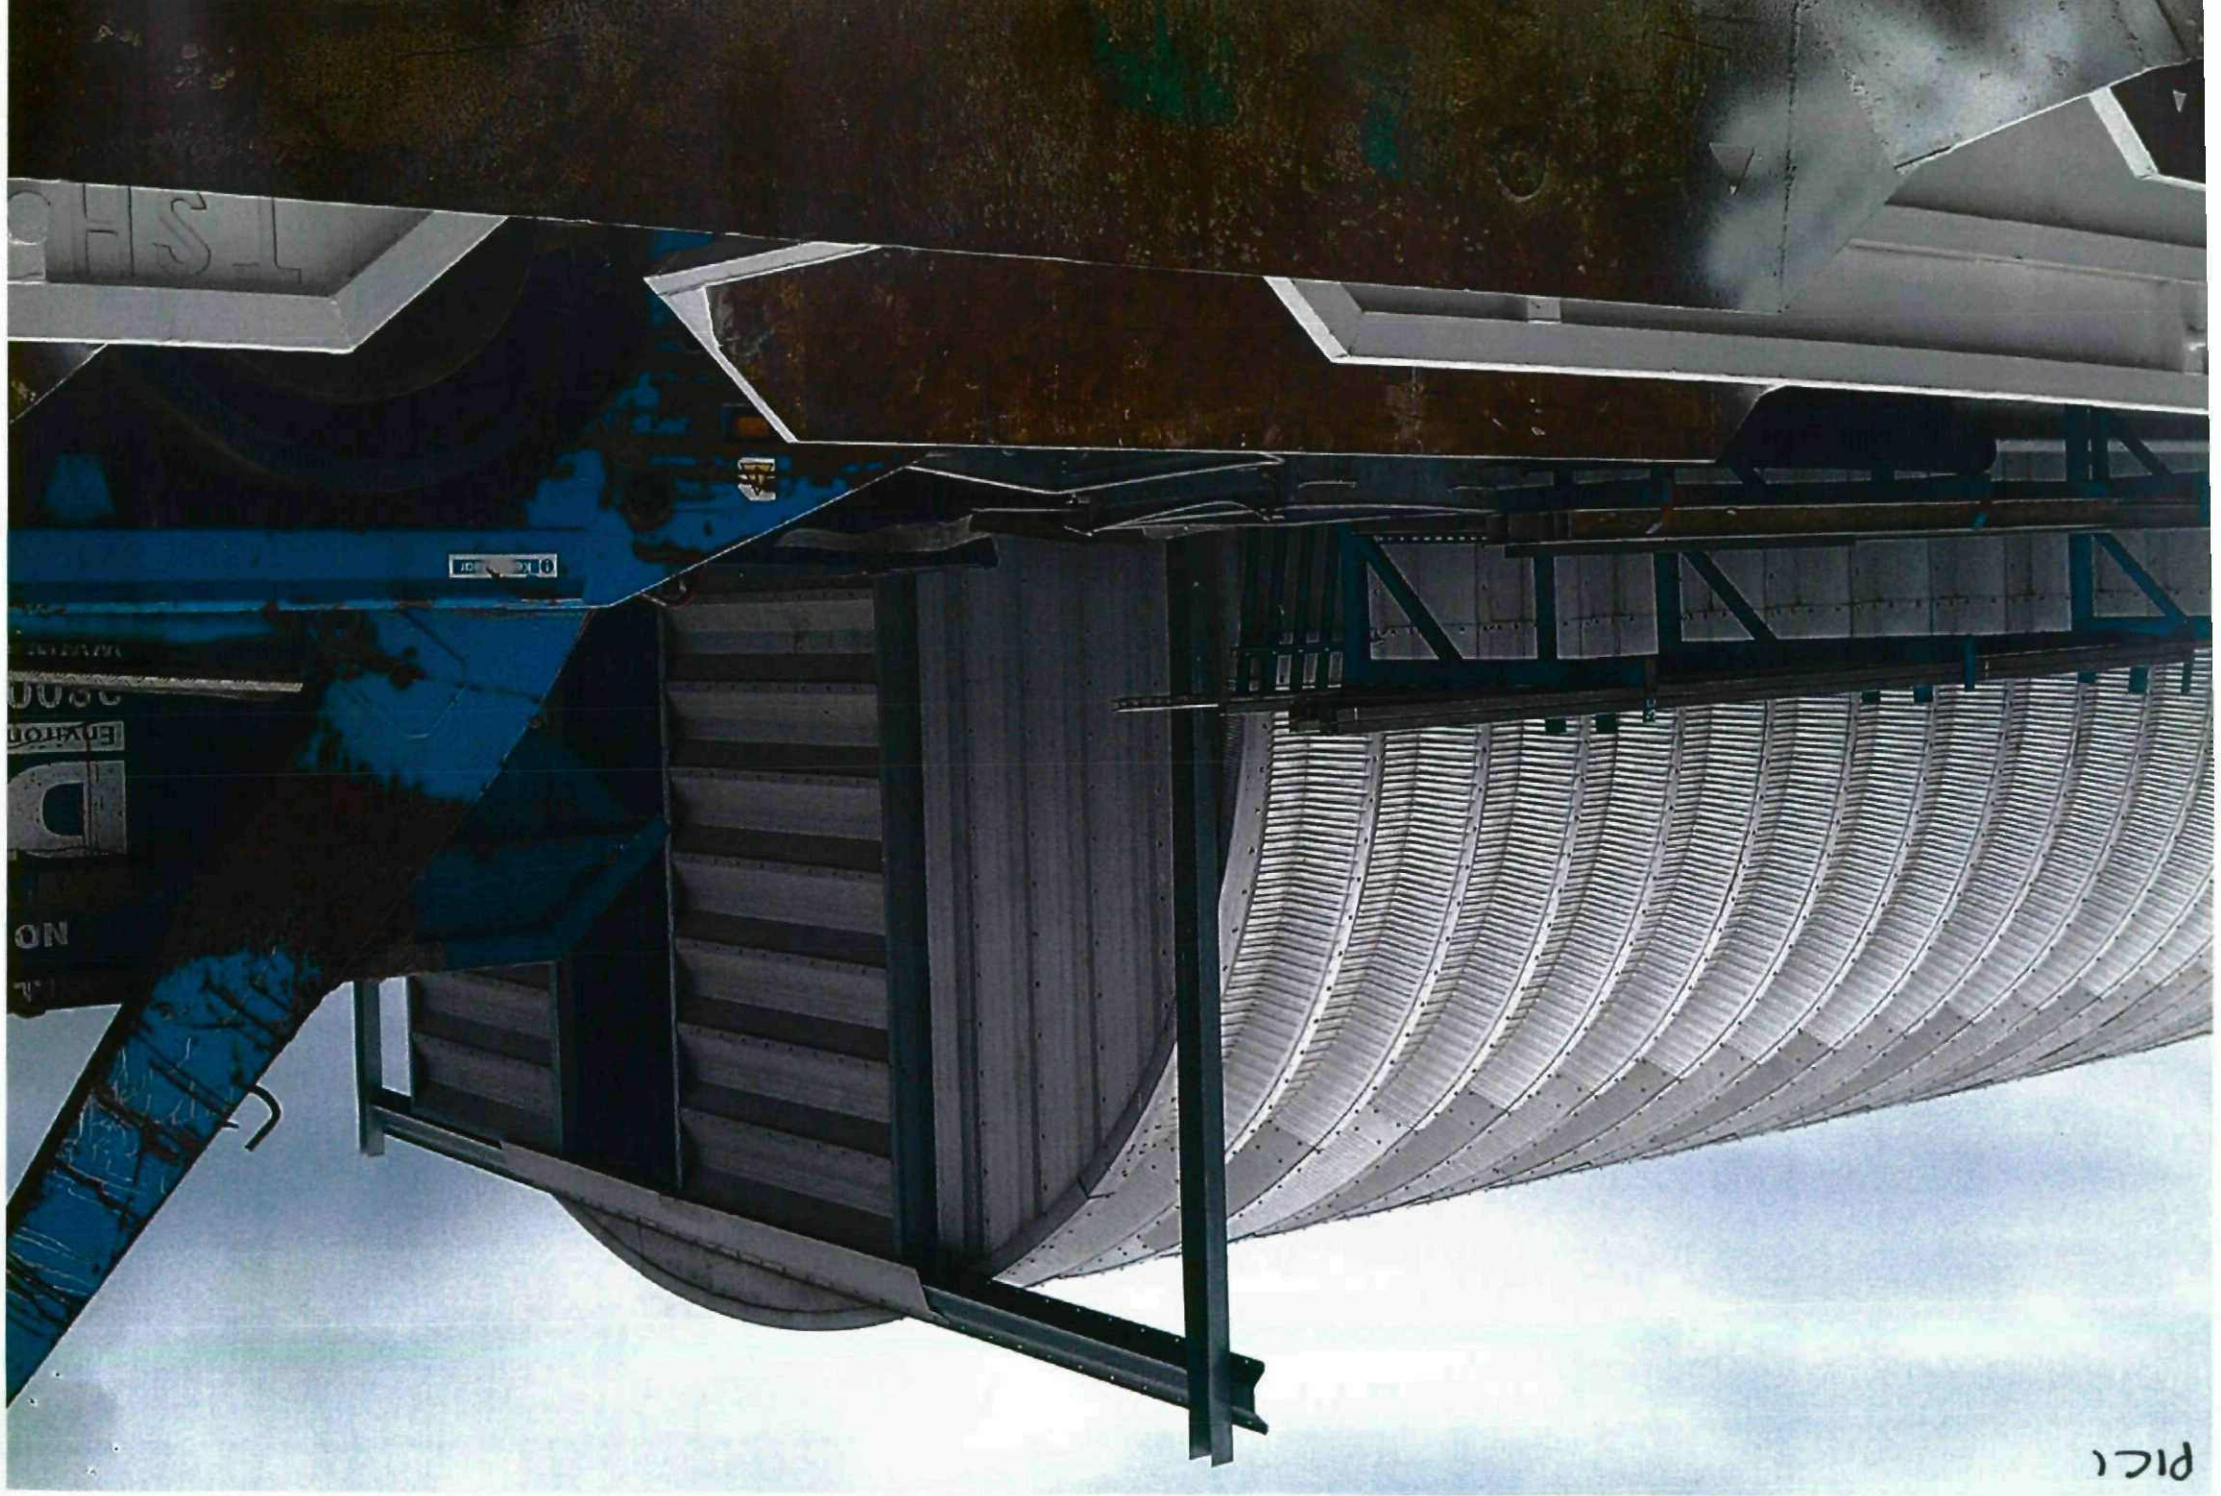

PLC1

PIC 2



pic3







PC6



Disaster - Recovery - Mobile Office

the
source

www.claimsupport.co.uk