

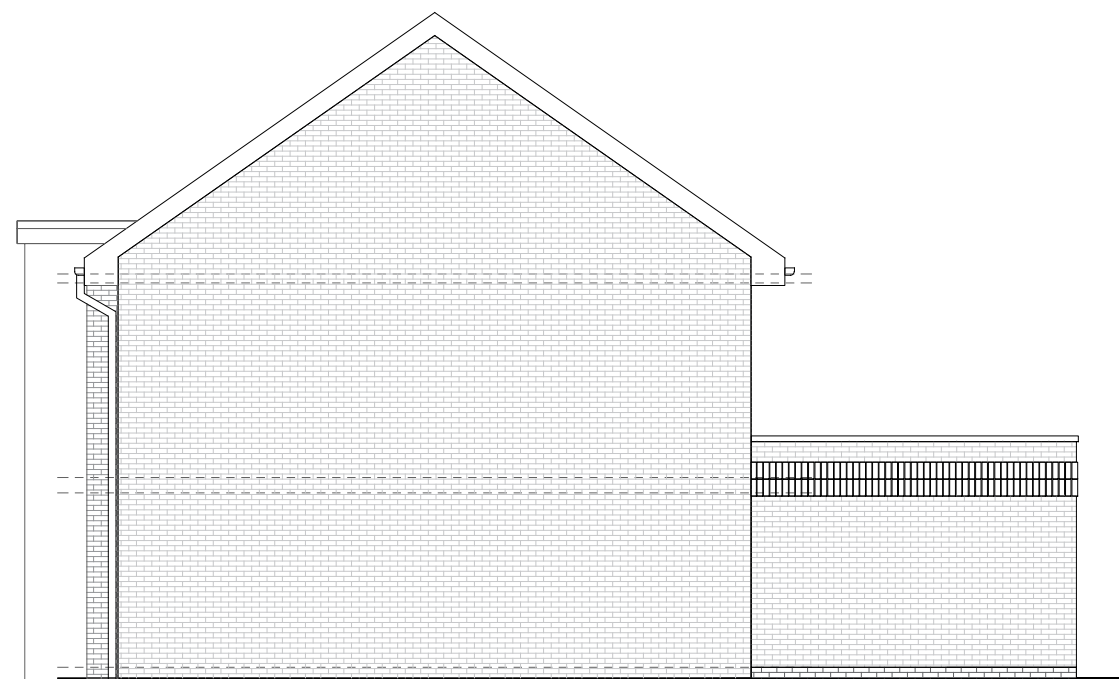
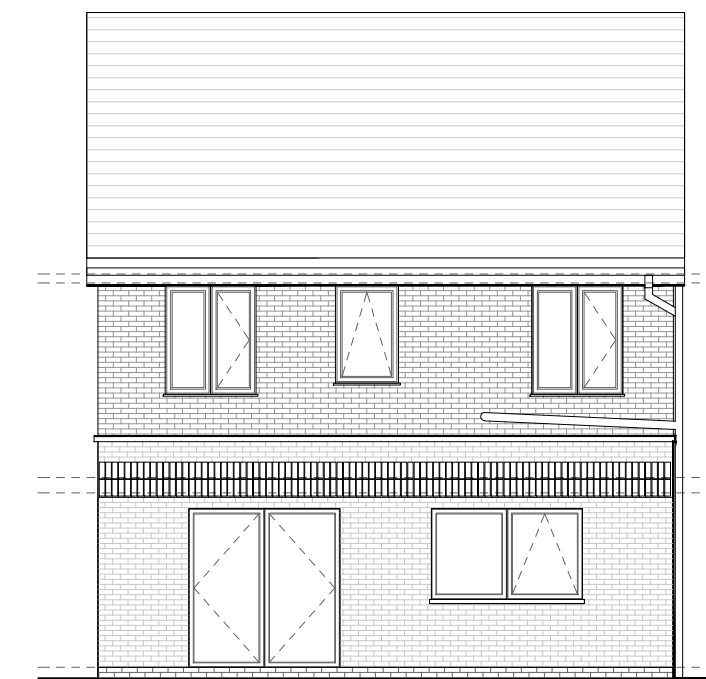
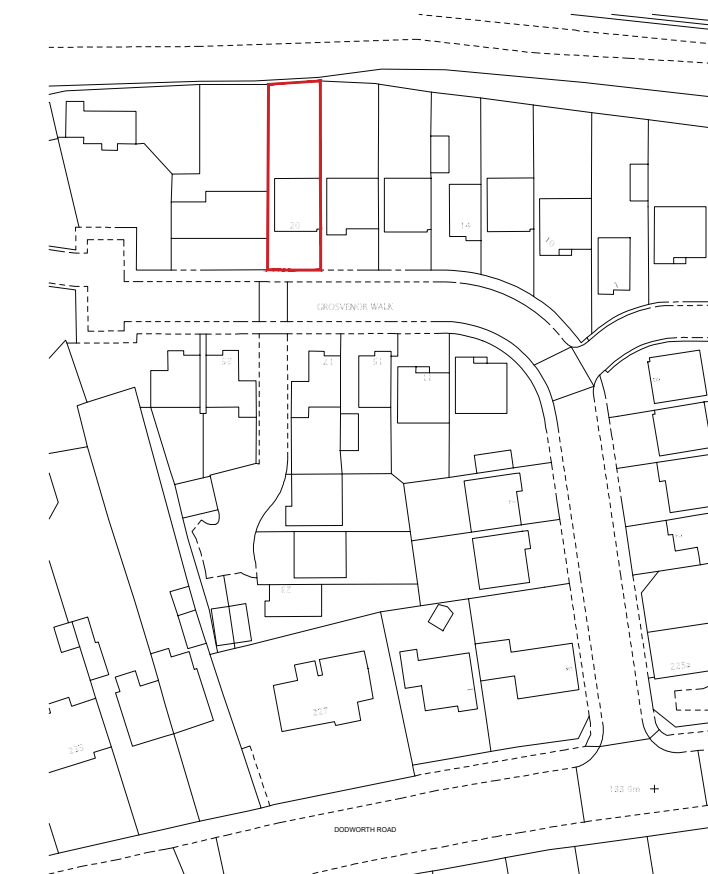
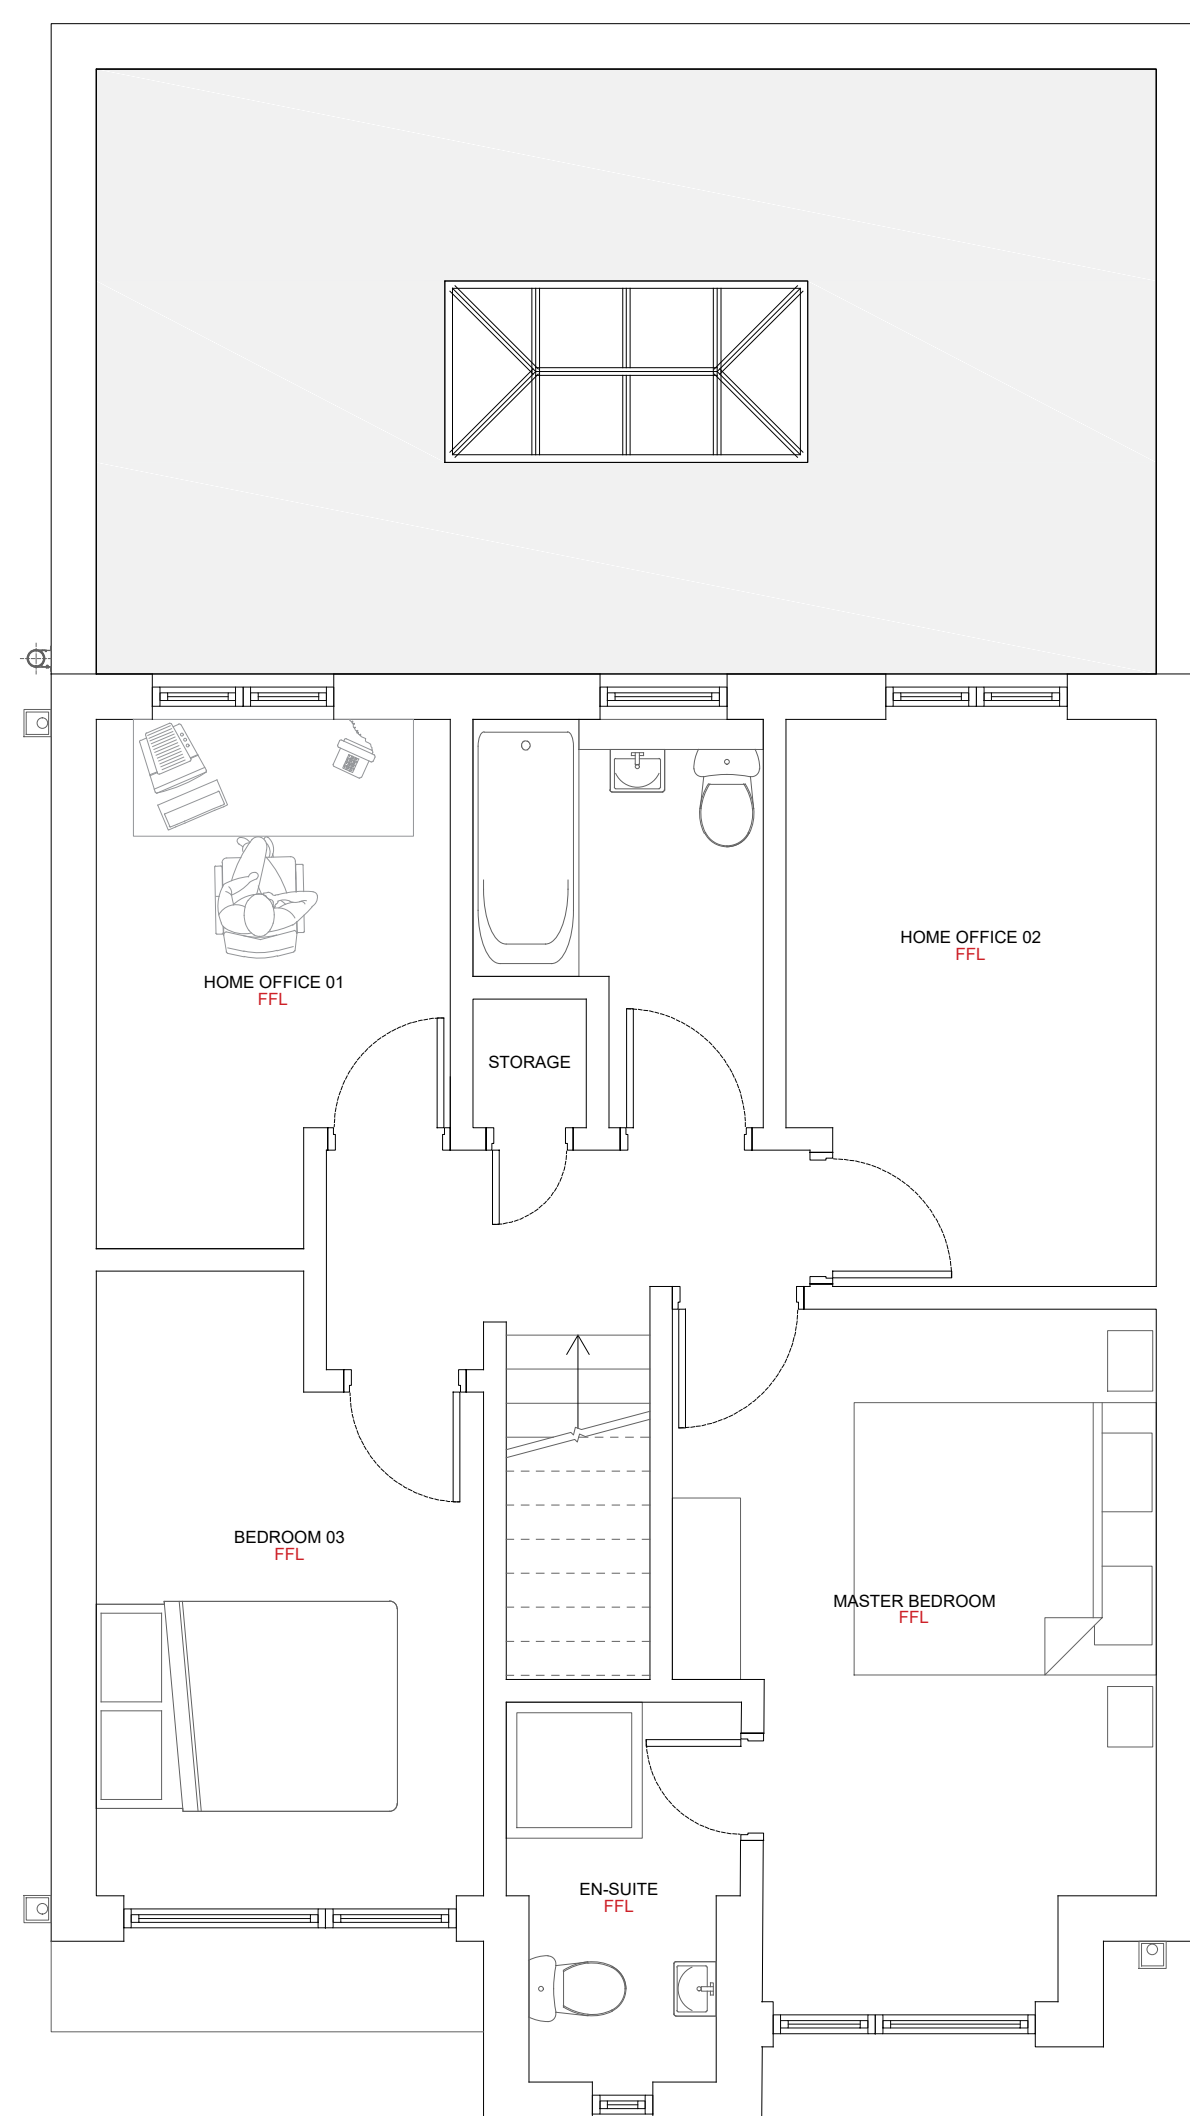


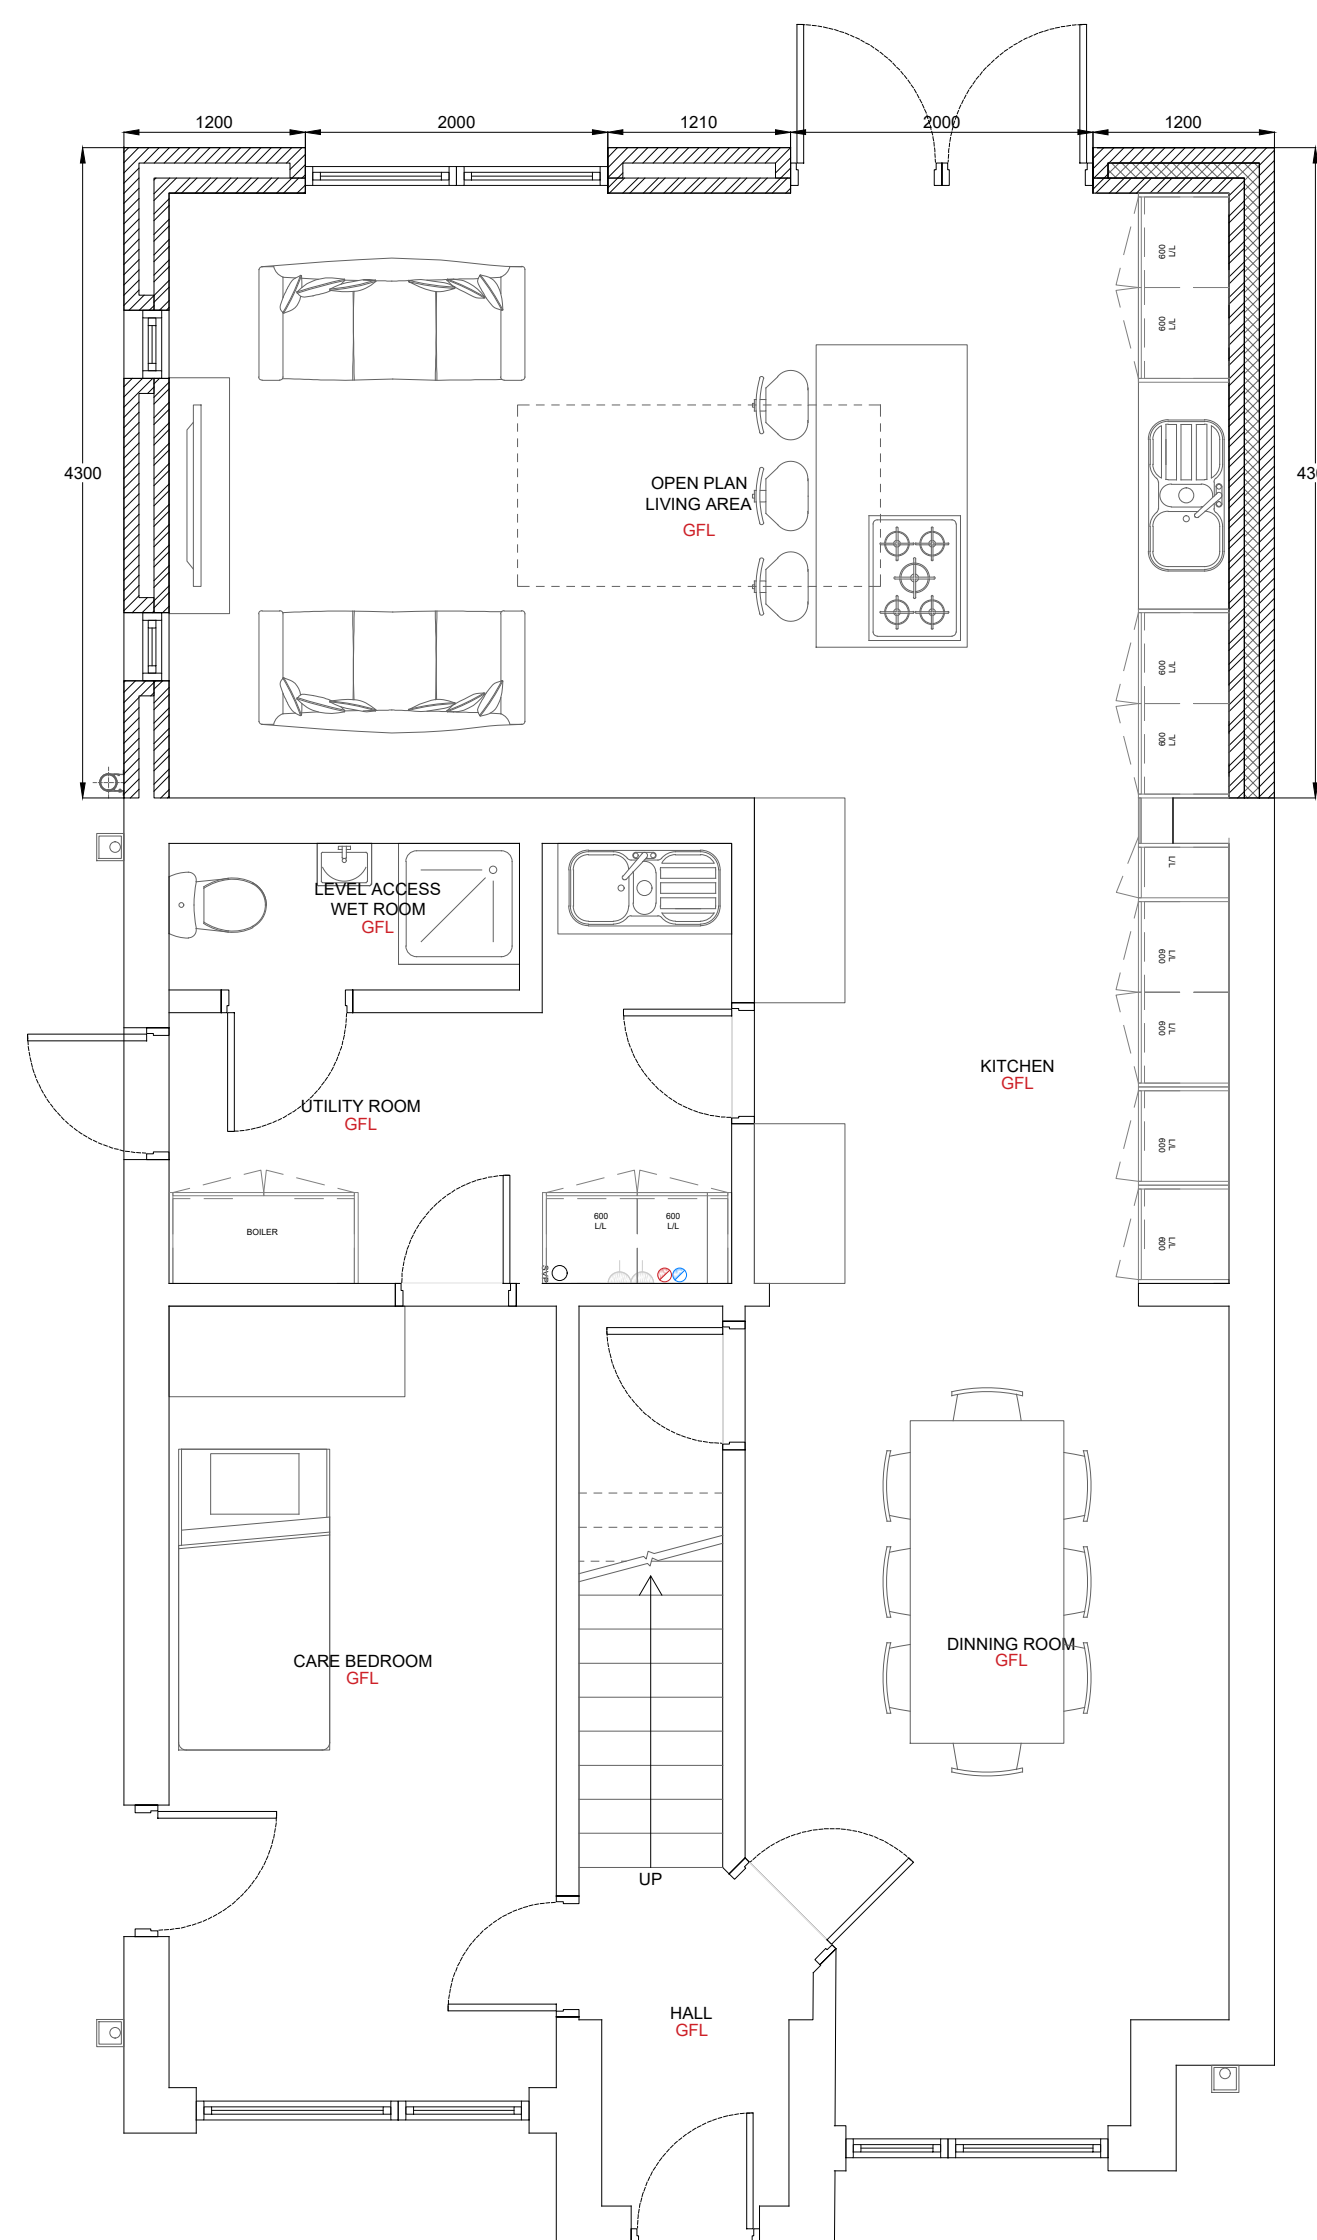


HIRST ARCHITECTS LTD
RIBA CHARTERED PRACTICE

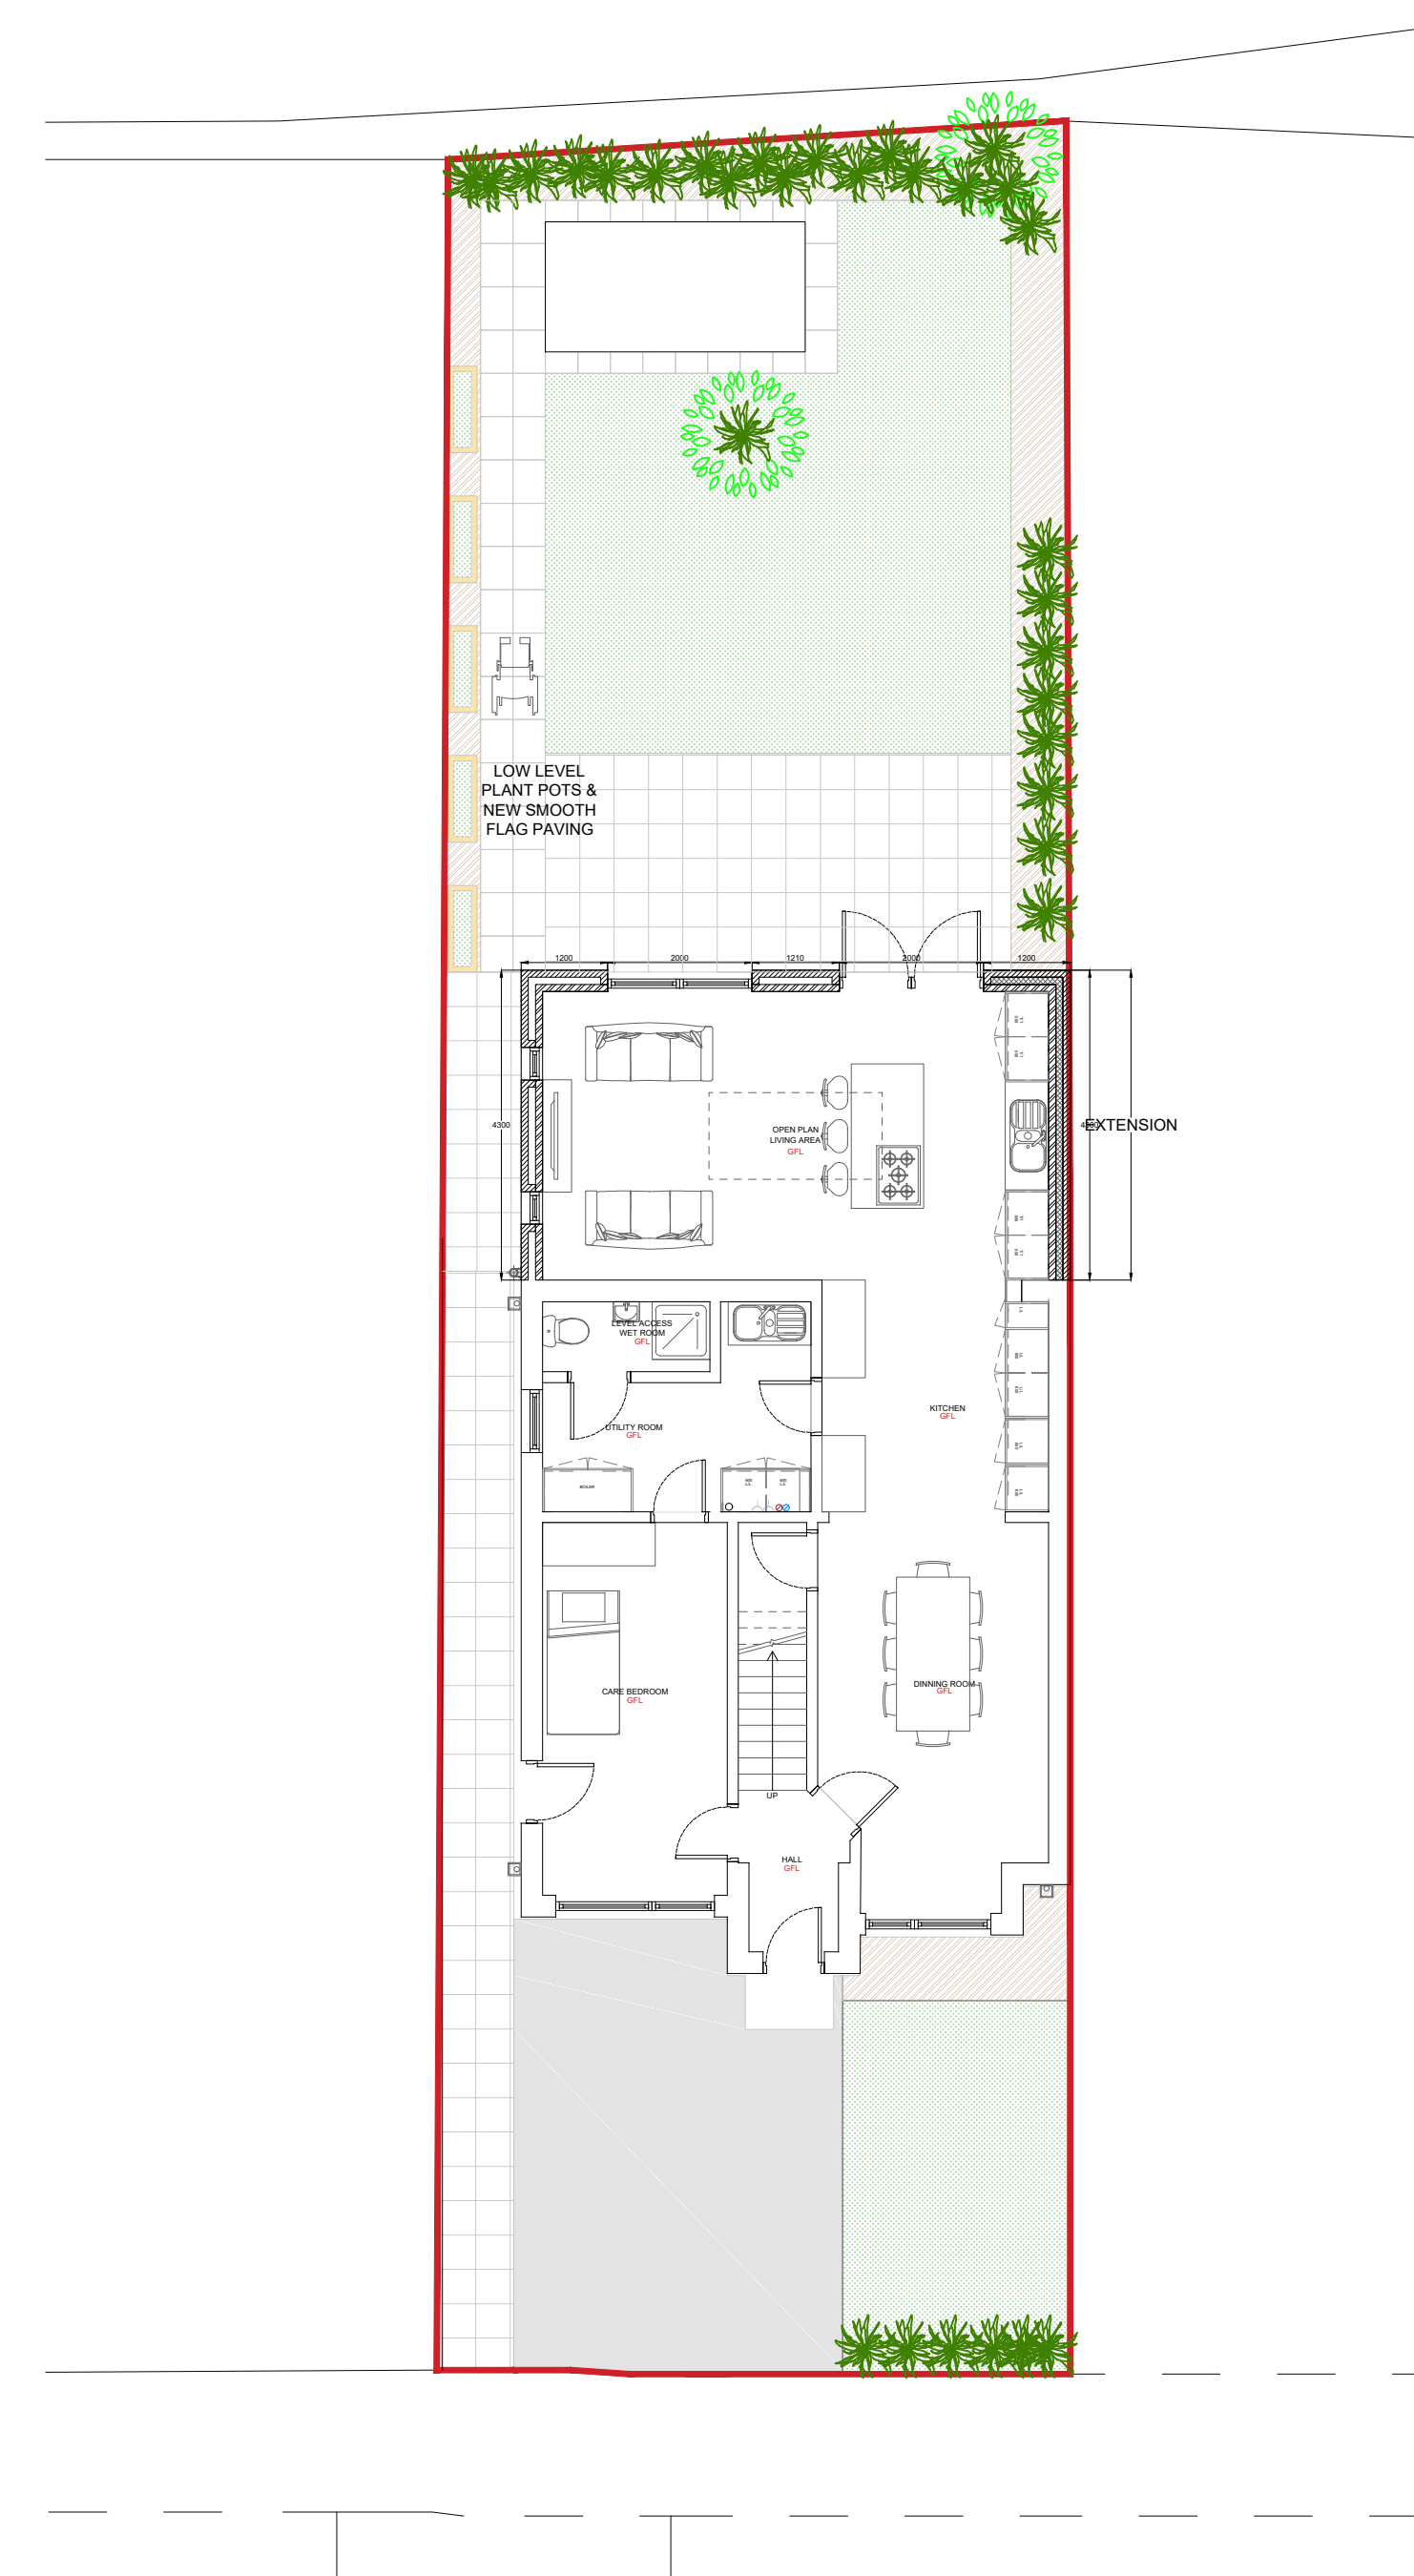

THIS DRAWING/COPY AND ANY DESIGN THEREON IS PROTECTED BY COPYRIGHT AND IS THE PROPERTY OF HIRST ARCHITECTS LTD. IT IS TO BE USED ONLY FOR THE PURPOSE FOR WHICH IT WAS EXPRESSLY LOANED AND IS NOT TO BE COPIED IN ANY FORMAT, INFORMATION WITHIN THIS DRAWING IS NOT TO BE PASSED TO ANY THIRD PARTY WITHOUT PRIOR WRITTEN CONSENT. ALL MEASUREMENTS TO BE CHECKED ON SITE PRIOR TO CONSTRUCTION. DO NOT SCALE THIS DRAWING.

HIRST ARCHITECTS LTD ©
COMPANY NUMBER 12942045

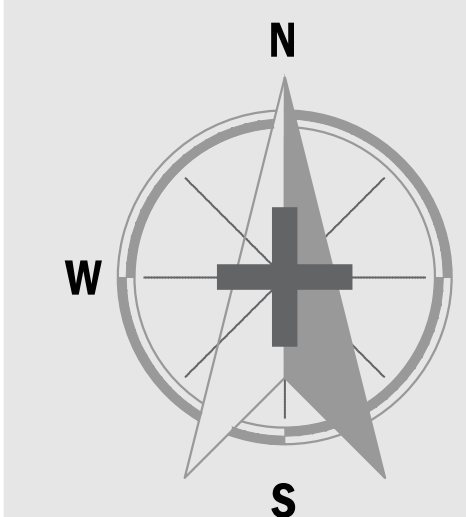

Notes:

[illegible]

NOT FOR CONSTRUCTION

CLIENT / APPLICANT
Mr & Mrs Basford

SITE ADDRESS
20 Grovener Walk
Barnsley S70 6HG

PROJECT STAGE
WORKING DRAWING

DRAWING

Proposed Combined Plans

JOB NUMBER	DRAWING	REVISION
HA-22-17-P	-02	-00

SCALE
VARIES **A.1**

HIRST ARCHITECTS ©
RIBA CHARTERED PRACTICE