



| No. | Date     | Revision                        | In all cases, figured dimensions shall be taken in preference to scaled dimensions. Dimensions shall be checked on site before any fabricated work is put in hand. |
|-----|----------|---------------------------------|---|
| A   | 02/04/19 | Extension roof height increased |   |
| B   | 26/04/19 | Existing roof height increased  |   |

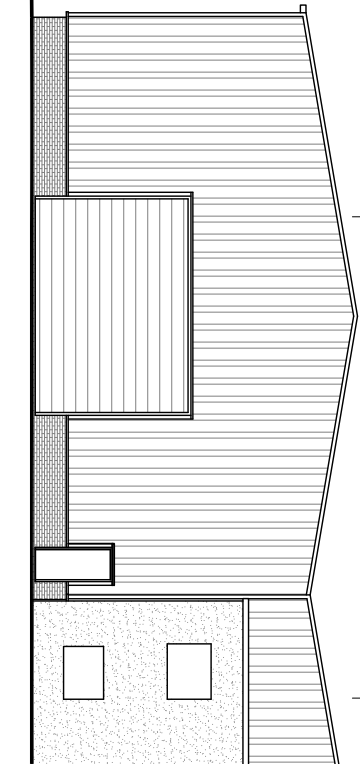


SOUTH WEST ELEVATION

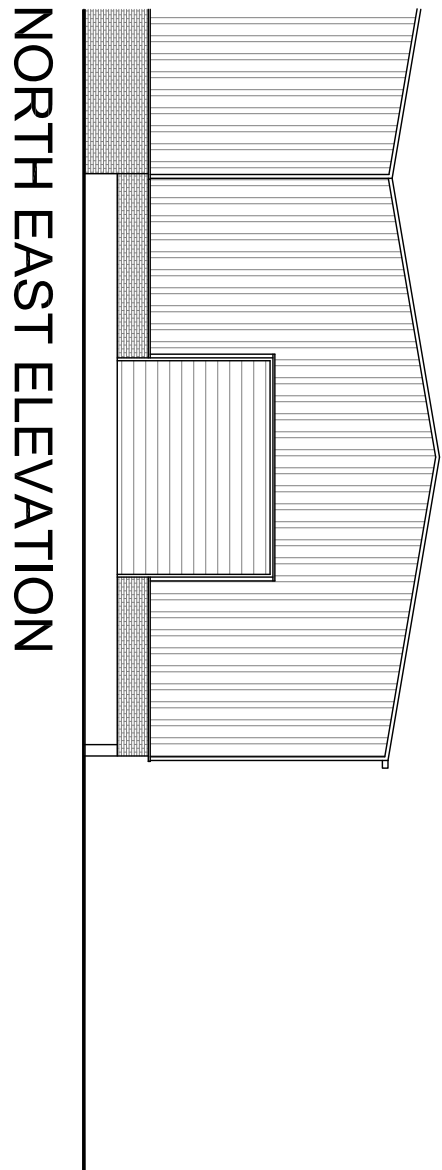


NORTH EAST ELEVATION

EXISTING FLOOR PLAN AND ELEVATIONS

- WALLS  
BRICKWORK PLINTH WALL WITH POWDER COATED PROFILE SHEET WALL CLADDING.
- ROOF  
POWDER COATED PROFILE SHEET CLADDING INCLUDING ROOF LIGHTS.
- DOORS  
POWDER COATED ROLLER SHUTTER DOORS AND PAINTED TIMBER PERSONNEL DOORS

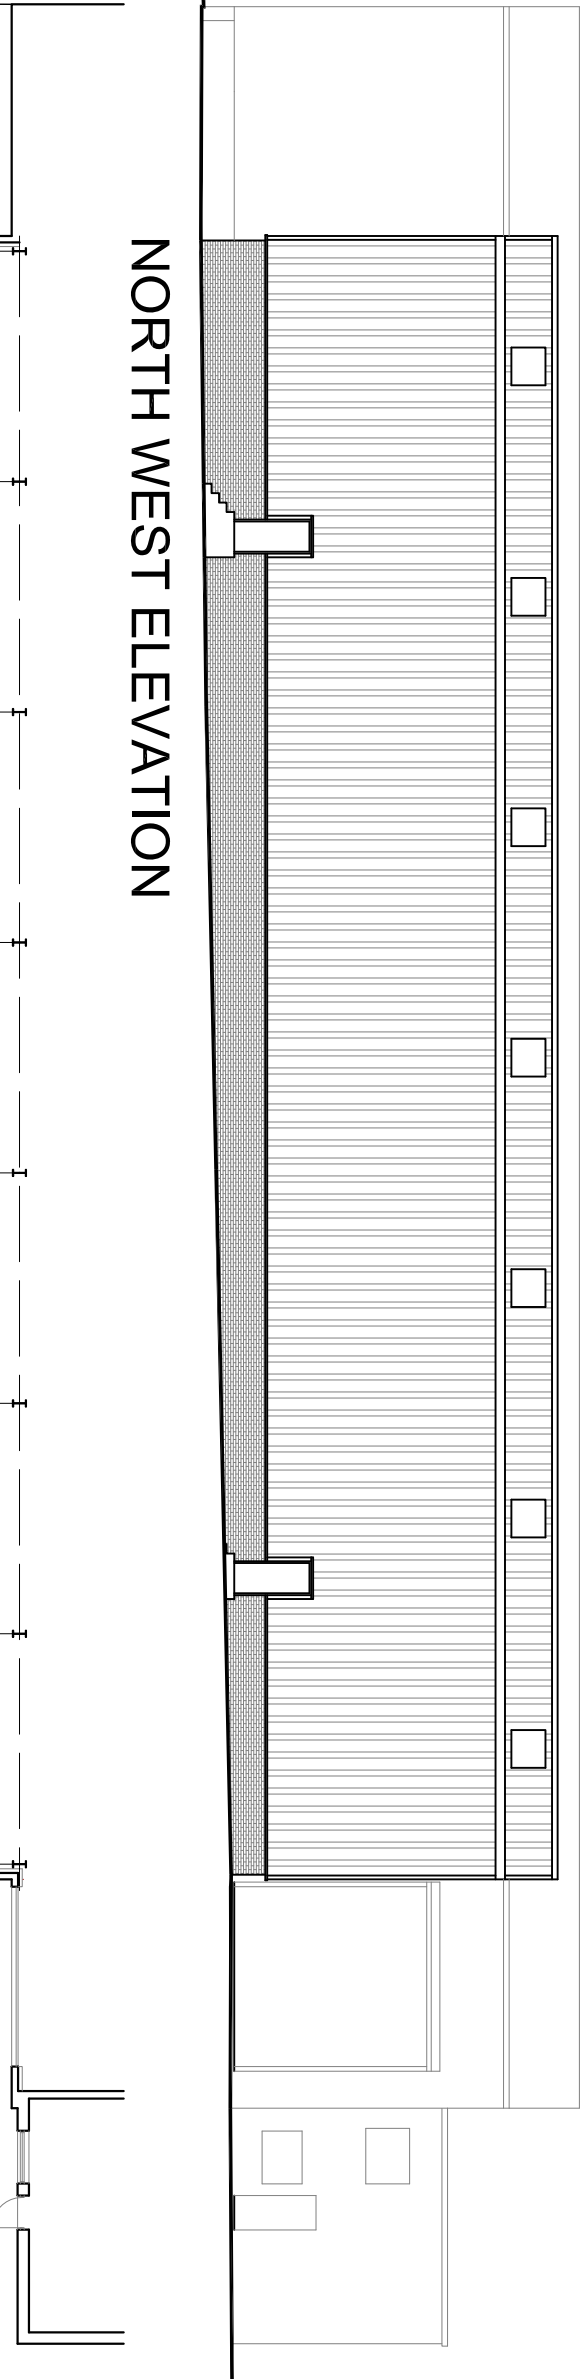


NORTH WEST ELEVATION

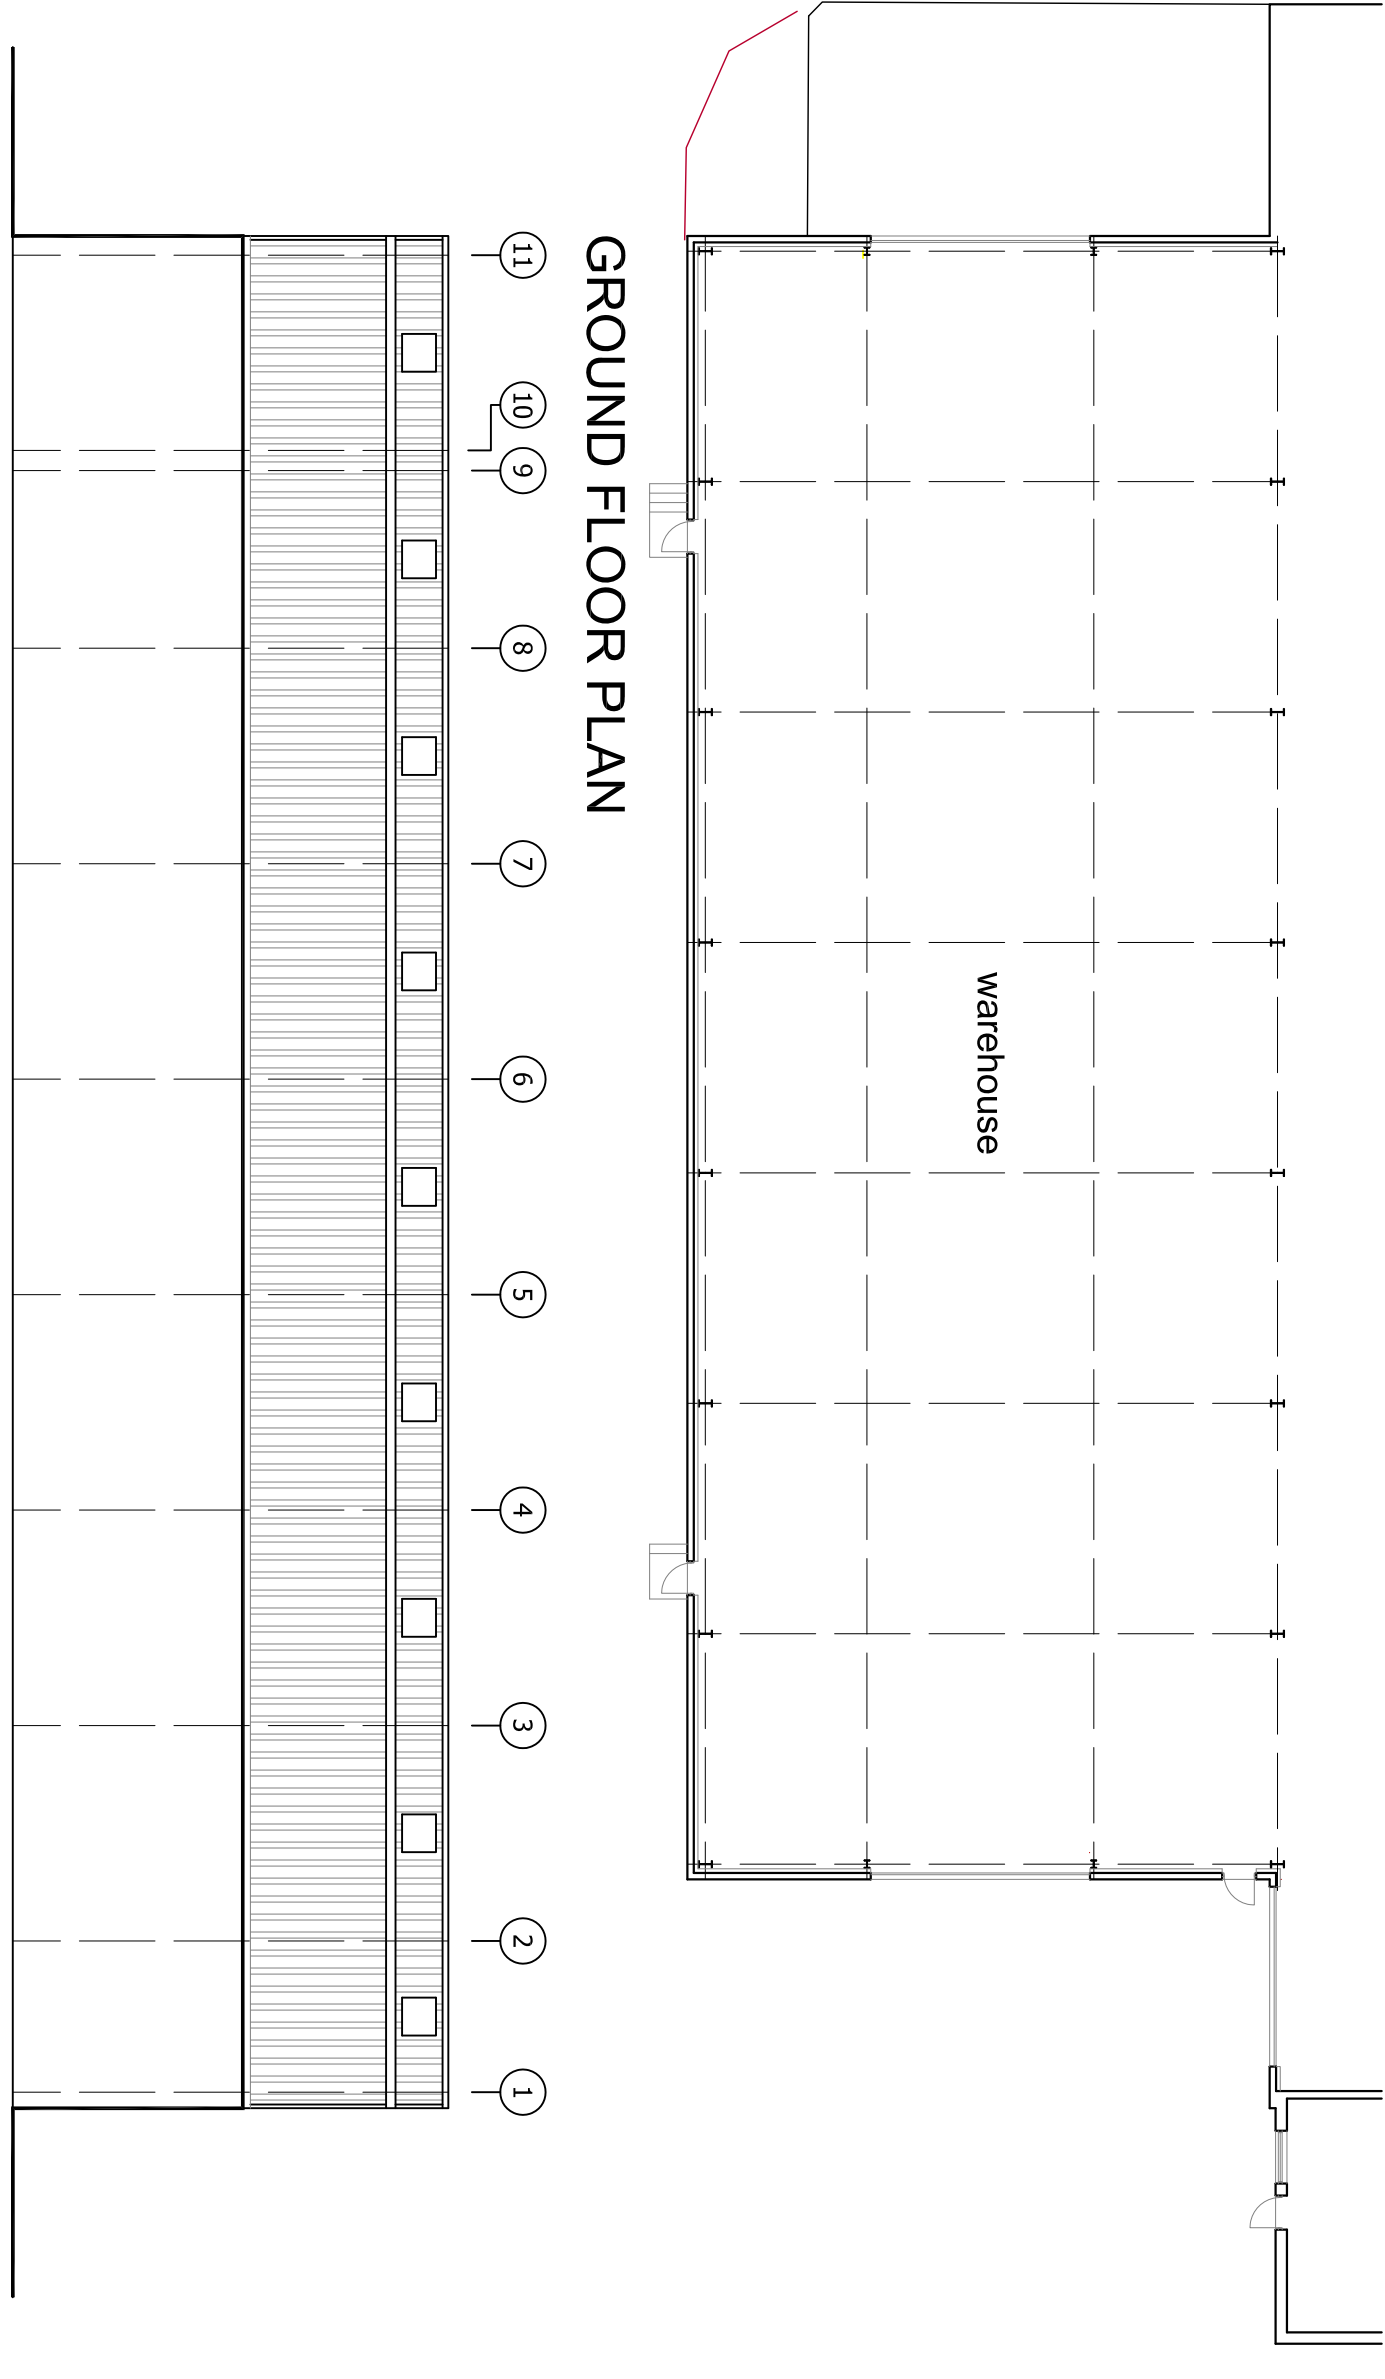


GROUND FLOOR PLAN

SOUTH EAST ELEVATION

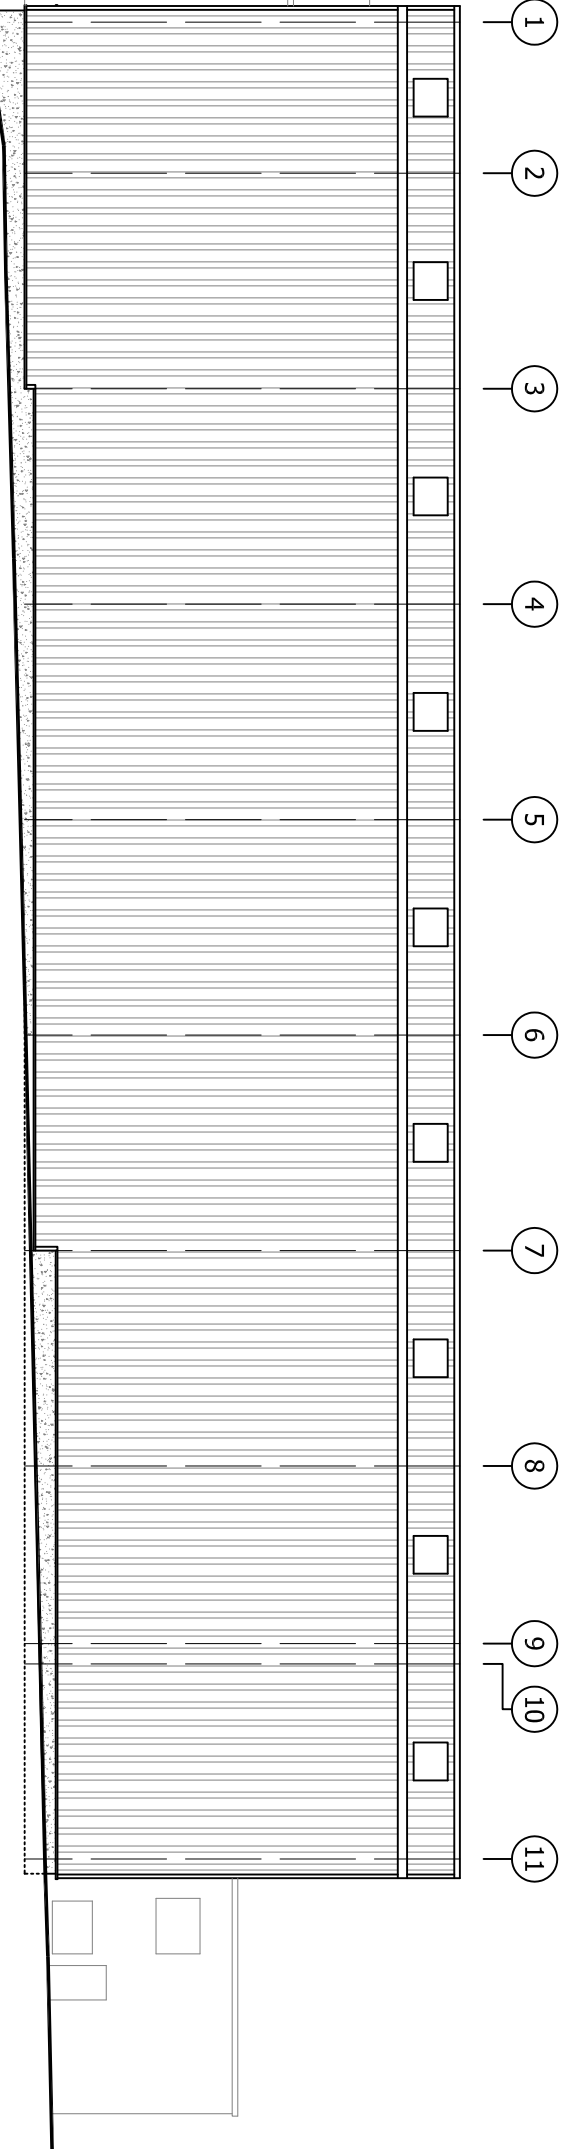

NORTH WEST ELEVATION

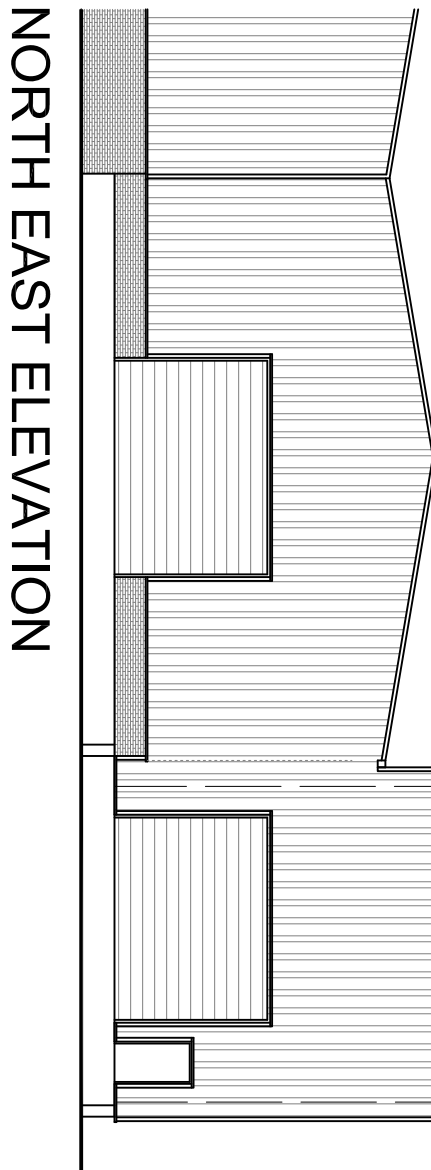


NORTH EAST ELEVATION

PROPOSED FLOOR PLAN AND ELEVATIONS


- WALLS  
CONCRETE PANEL PLINTH WALL AND PLASTISOL COATED PROFILE SHEET WALL CLADDING.
- ROOF  
PLASTISOL COATED PROFILE SHEET CLADDING INCLUDING ROOF LIGHTS.
- DOORS  
POWDER COATED ROLLER SHUTTER DOORS AND PRC STEEL DOORS




GROUND FLOOR PLAN

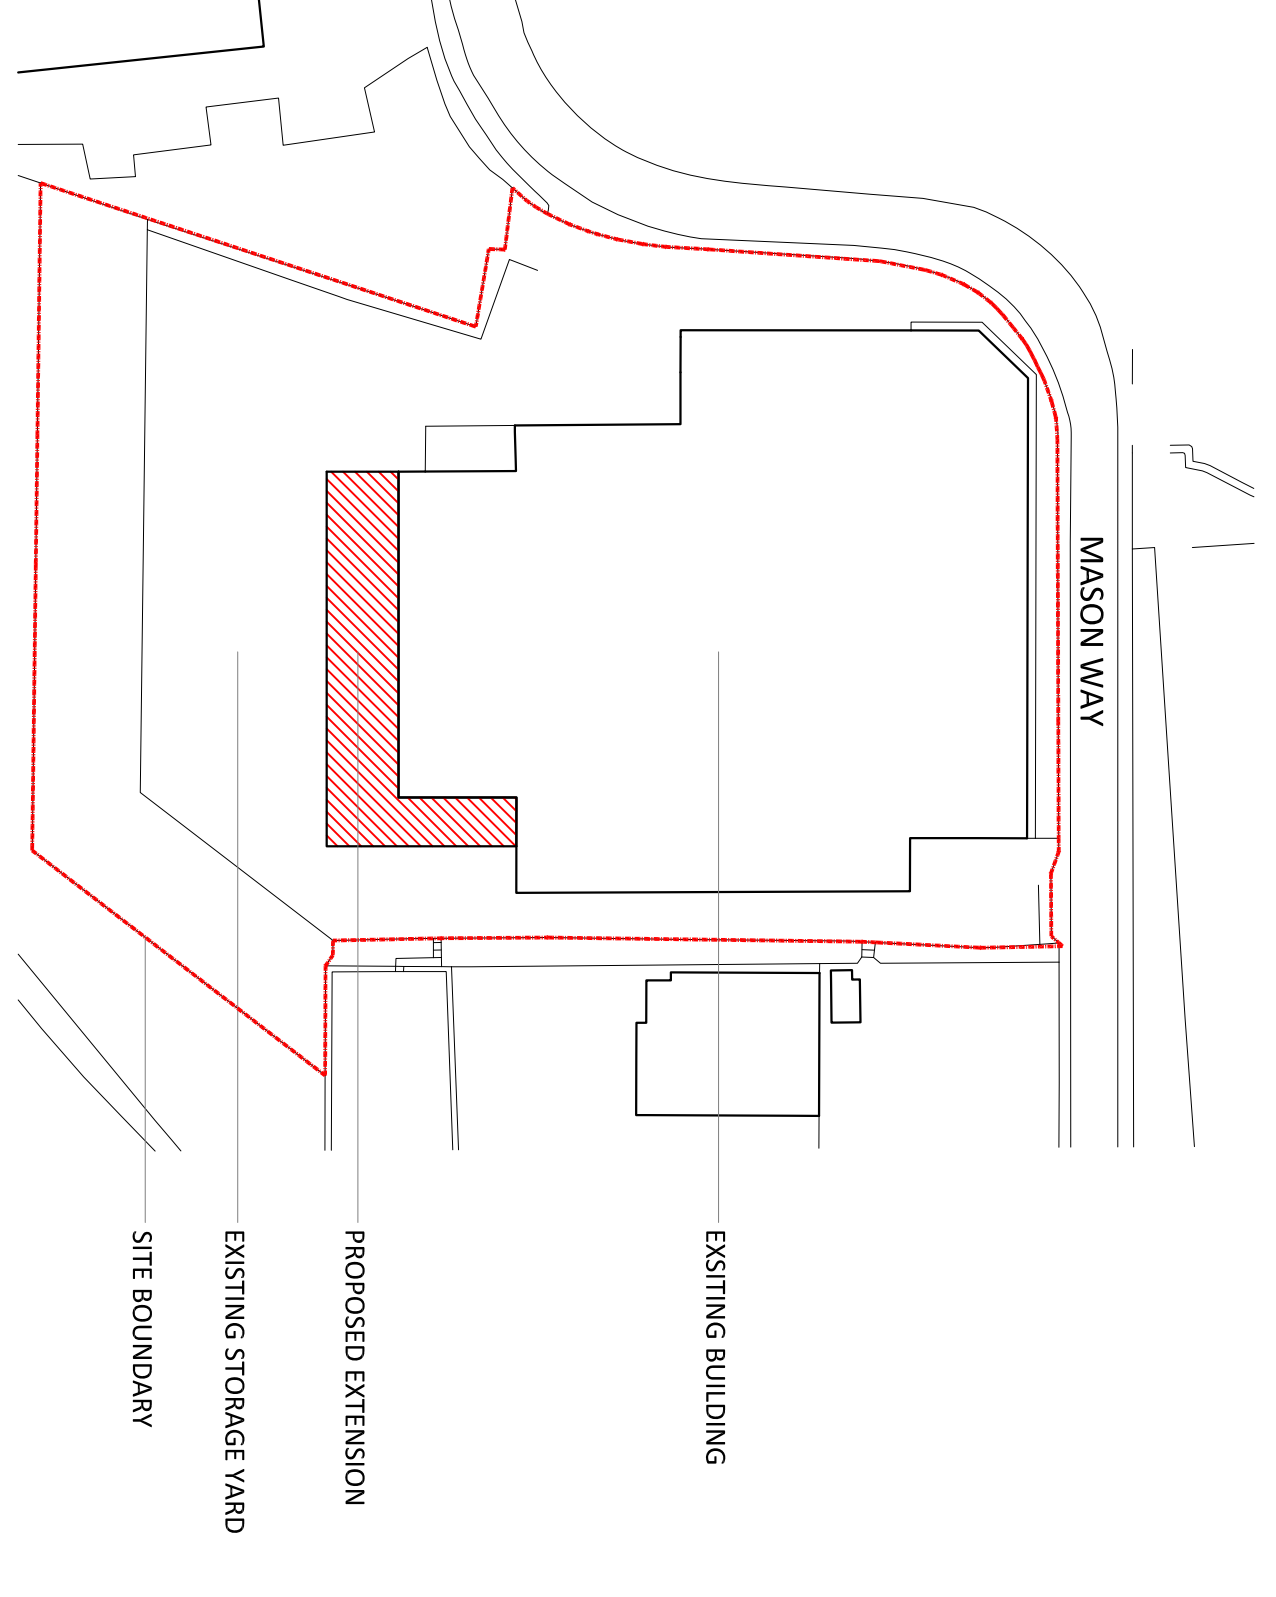

SITE PLAN 1:500

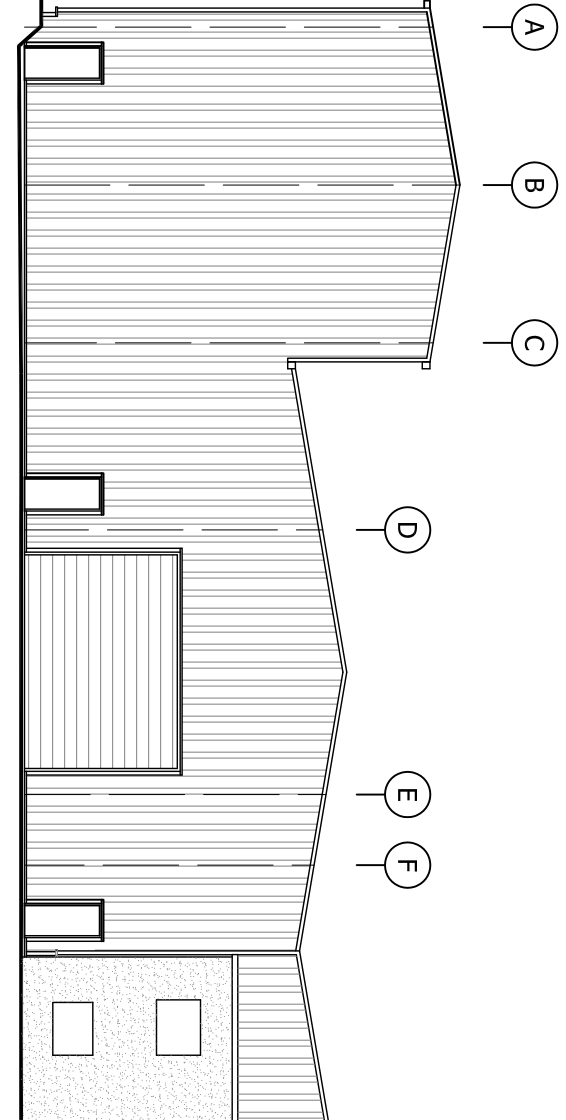

SOUTH WEST ELEVATION

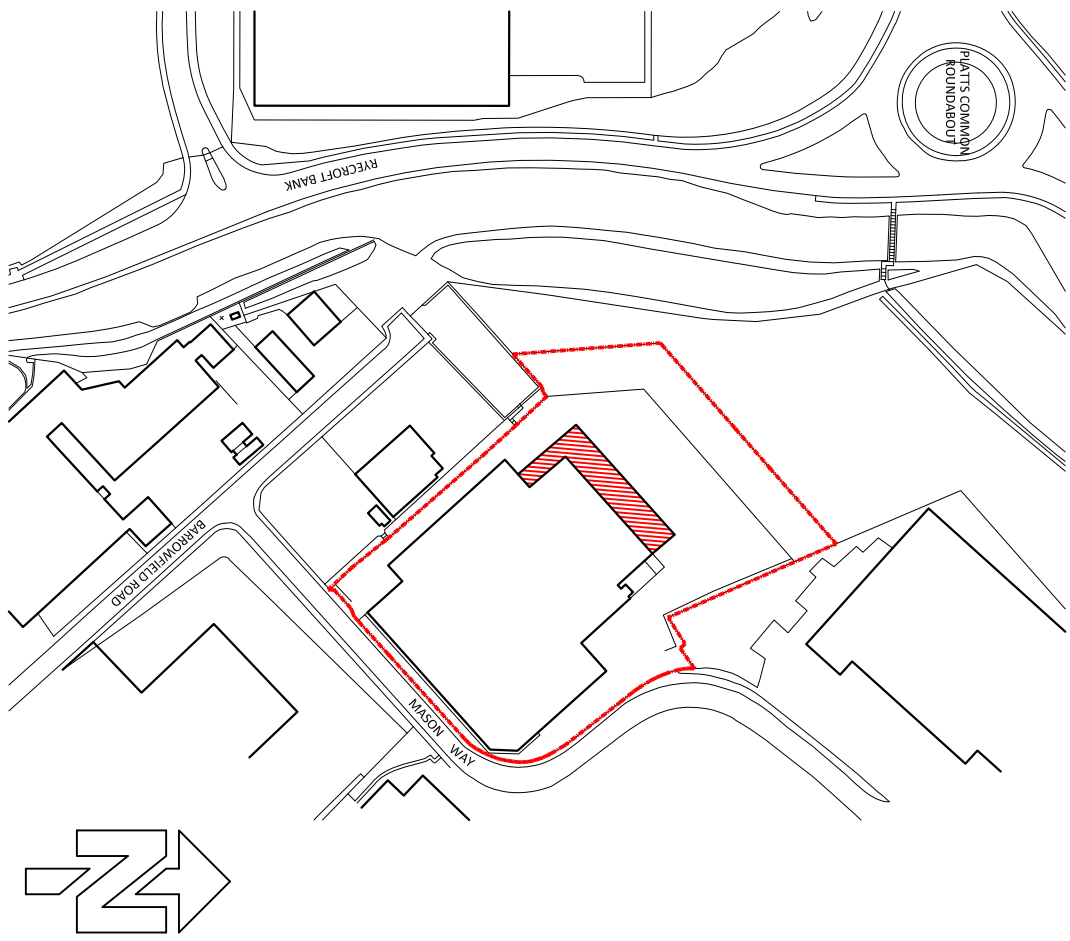

LOCATION PLAN 1:2500