verification all dimensions on site and the architect is to be informed of any discrepancy.

The status of information contained in a computer copy of this drawing shall be limited to that conveyed by the paper copy.


Design Criteria

Site to comply with the following design criteria subject to confirmation of the form of construction and assessment by an external accredited assessor.

- ☐ Design and Quality Standards: (NA)
- ☐ Code for Sustainable Homes Level: (NA)
- ☐ BREEAM Rating: (NA)
- ☐ Lifetime Homes: (No)
- ☐ Building For Life Minimum Score: (NA)
- ☐ Secured by Design: (NA)

Revisions:

Rev .	Date	By\Chk
Note		

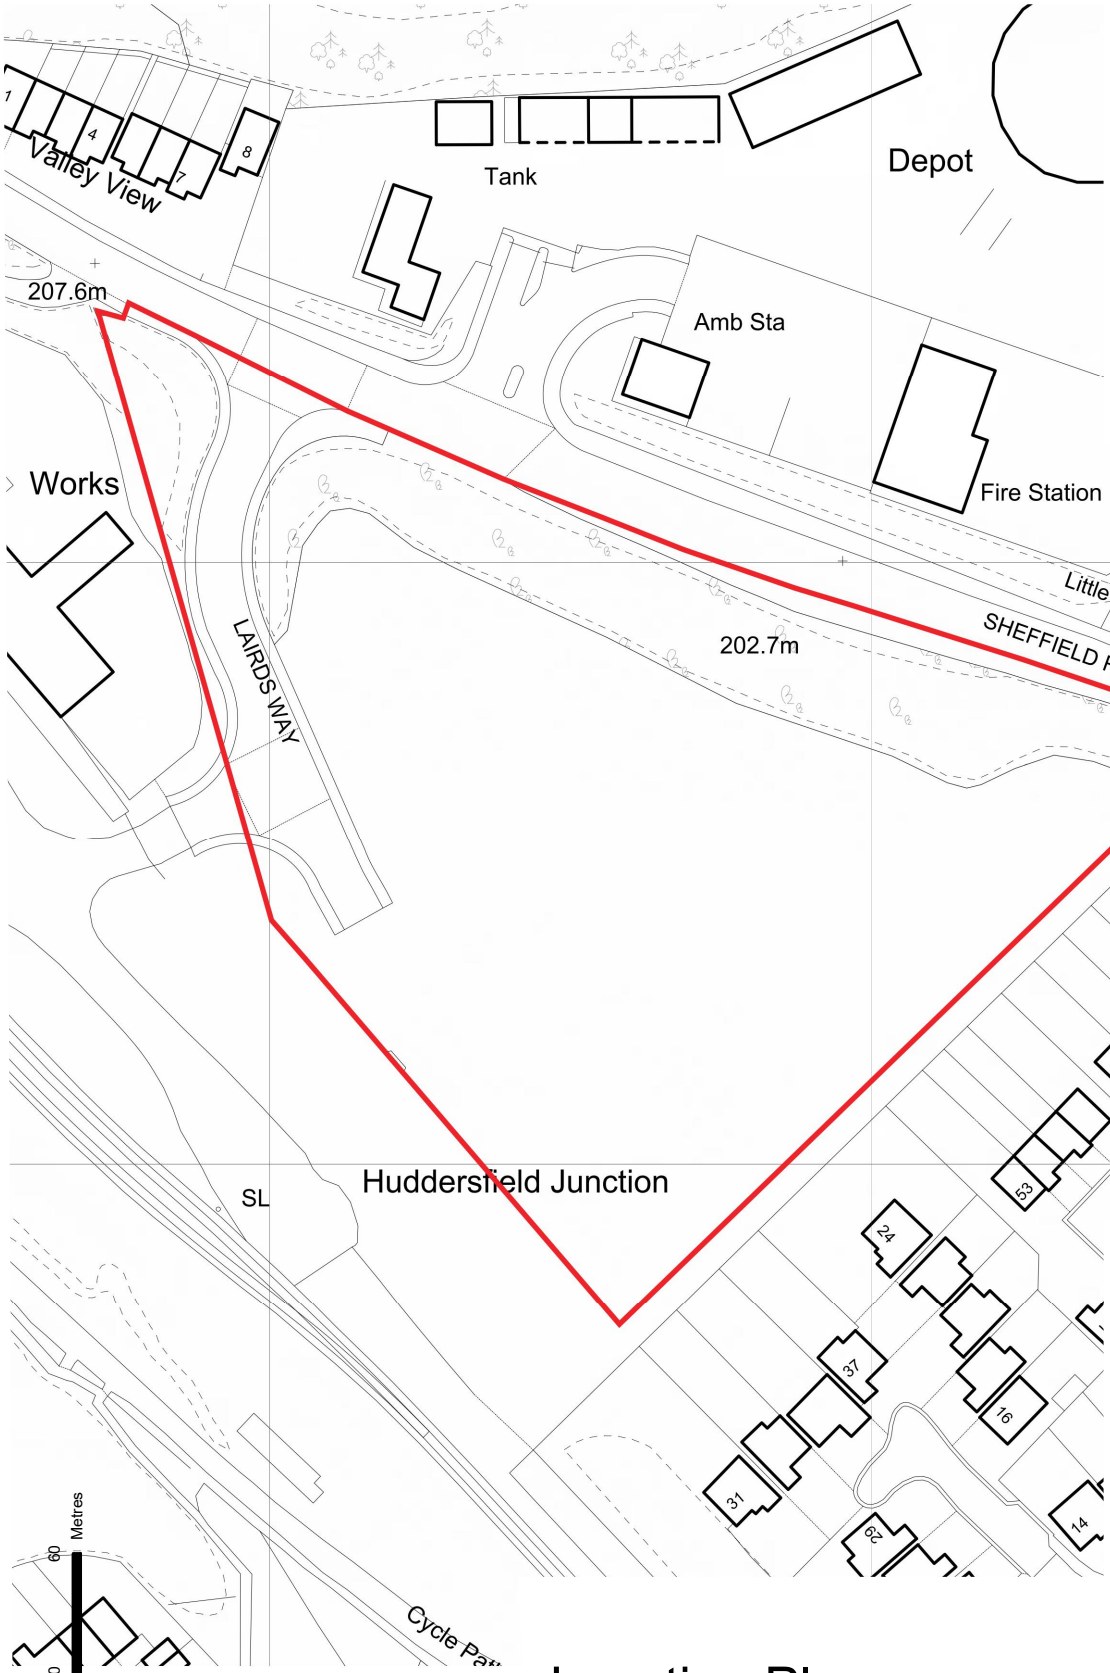

Strategic | TEAM GROUP

Drawing Status			
☐	preliminary	☐	planning
■	information	☐	tender
☐	comment	☐	construction
☐	approval	☐	record/as built

Scale	1:1250 @ a4
Date	Mar 2016
Drawn\Checked	DRP/JRW
Dwg.No	2121.121.001

Location Plan
Lairds Way / Sheffield Road, Penistone
STG

Acanthus WSM Architects
Woodhall. Woodhall Lane. Leeds LS28 5NY. TEL. 0113 239 3414. FAX 0113 256 9688. E-Mail.. architects@acanthuswsm.com