


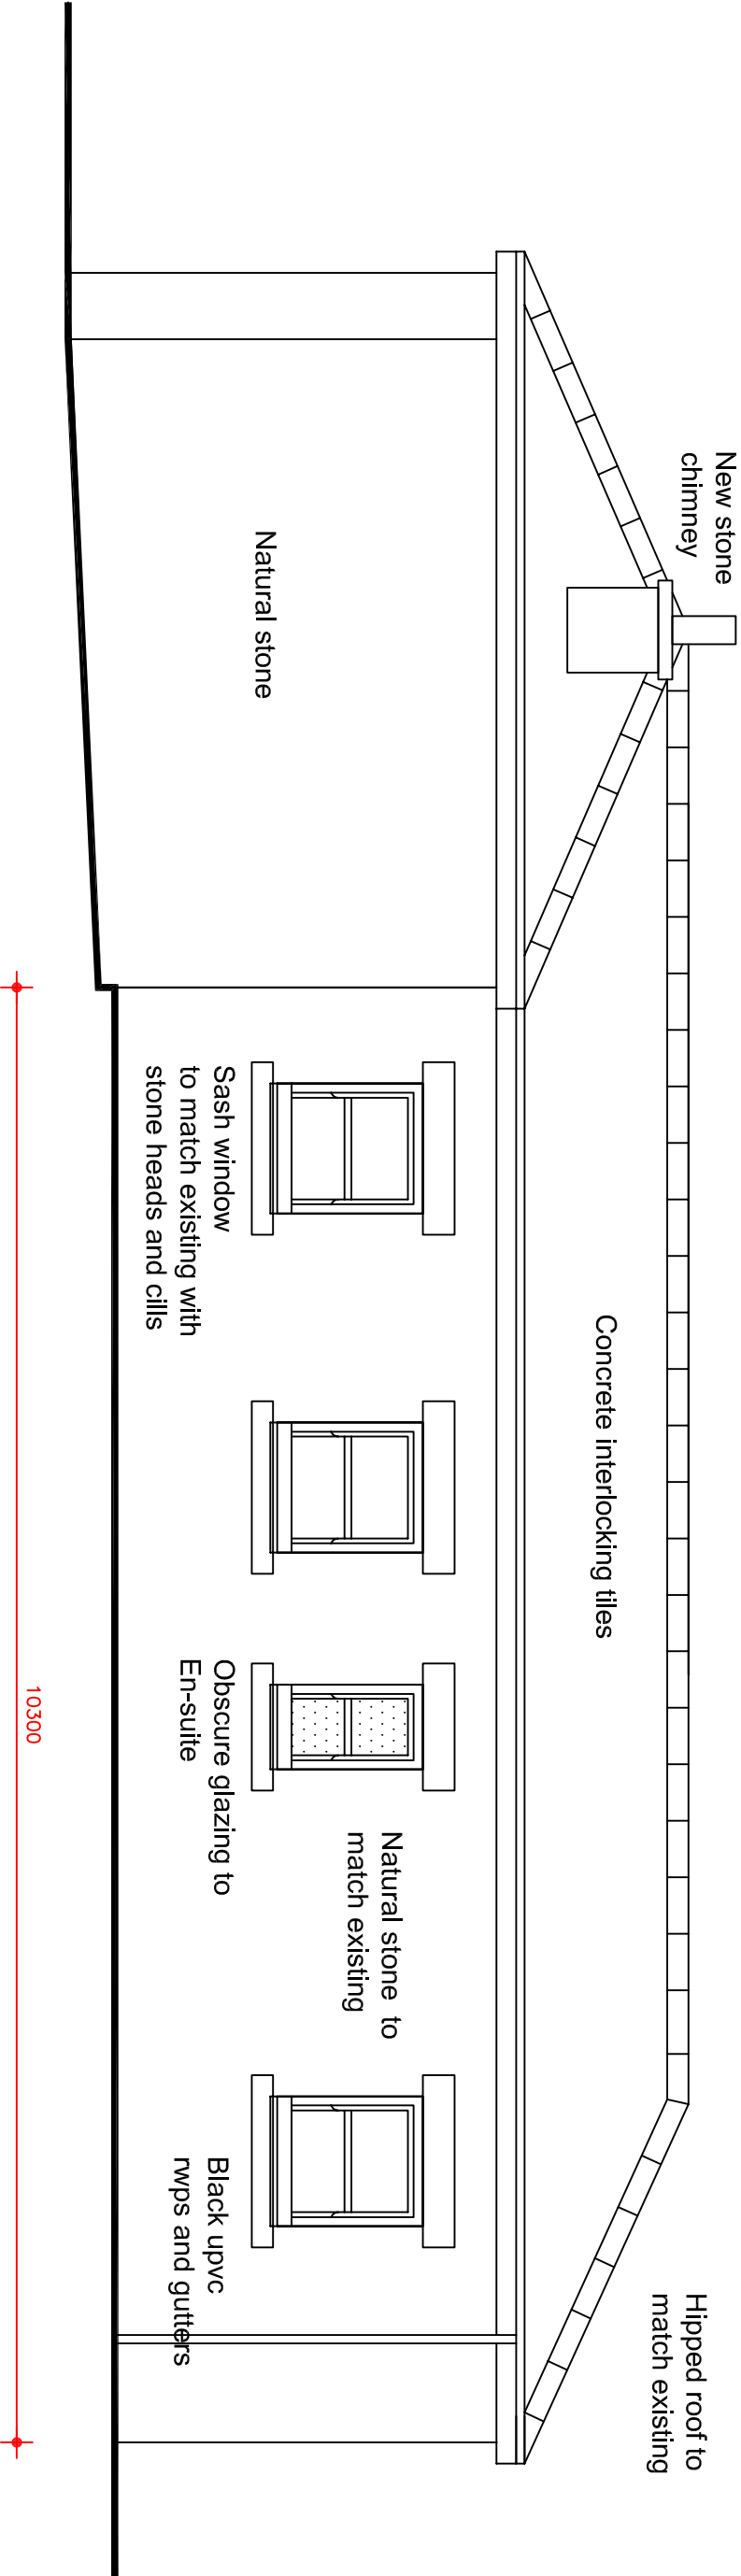

Proposed elevation

1:50

Revisions	A. A----	00-00-00
This drawing is for planning permission only and is not a construction drawing.		
Drawing Title	PROPOSED-ELEVATION	
Job No. - Dwg No.	TN/2014/7	-
Client:	Terry Naylor Westfield House Farm/Brookholes Lane; Perrinsdale, Sherfield SO6 7PS	
Scale.	1:50	