




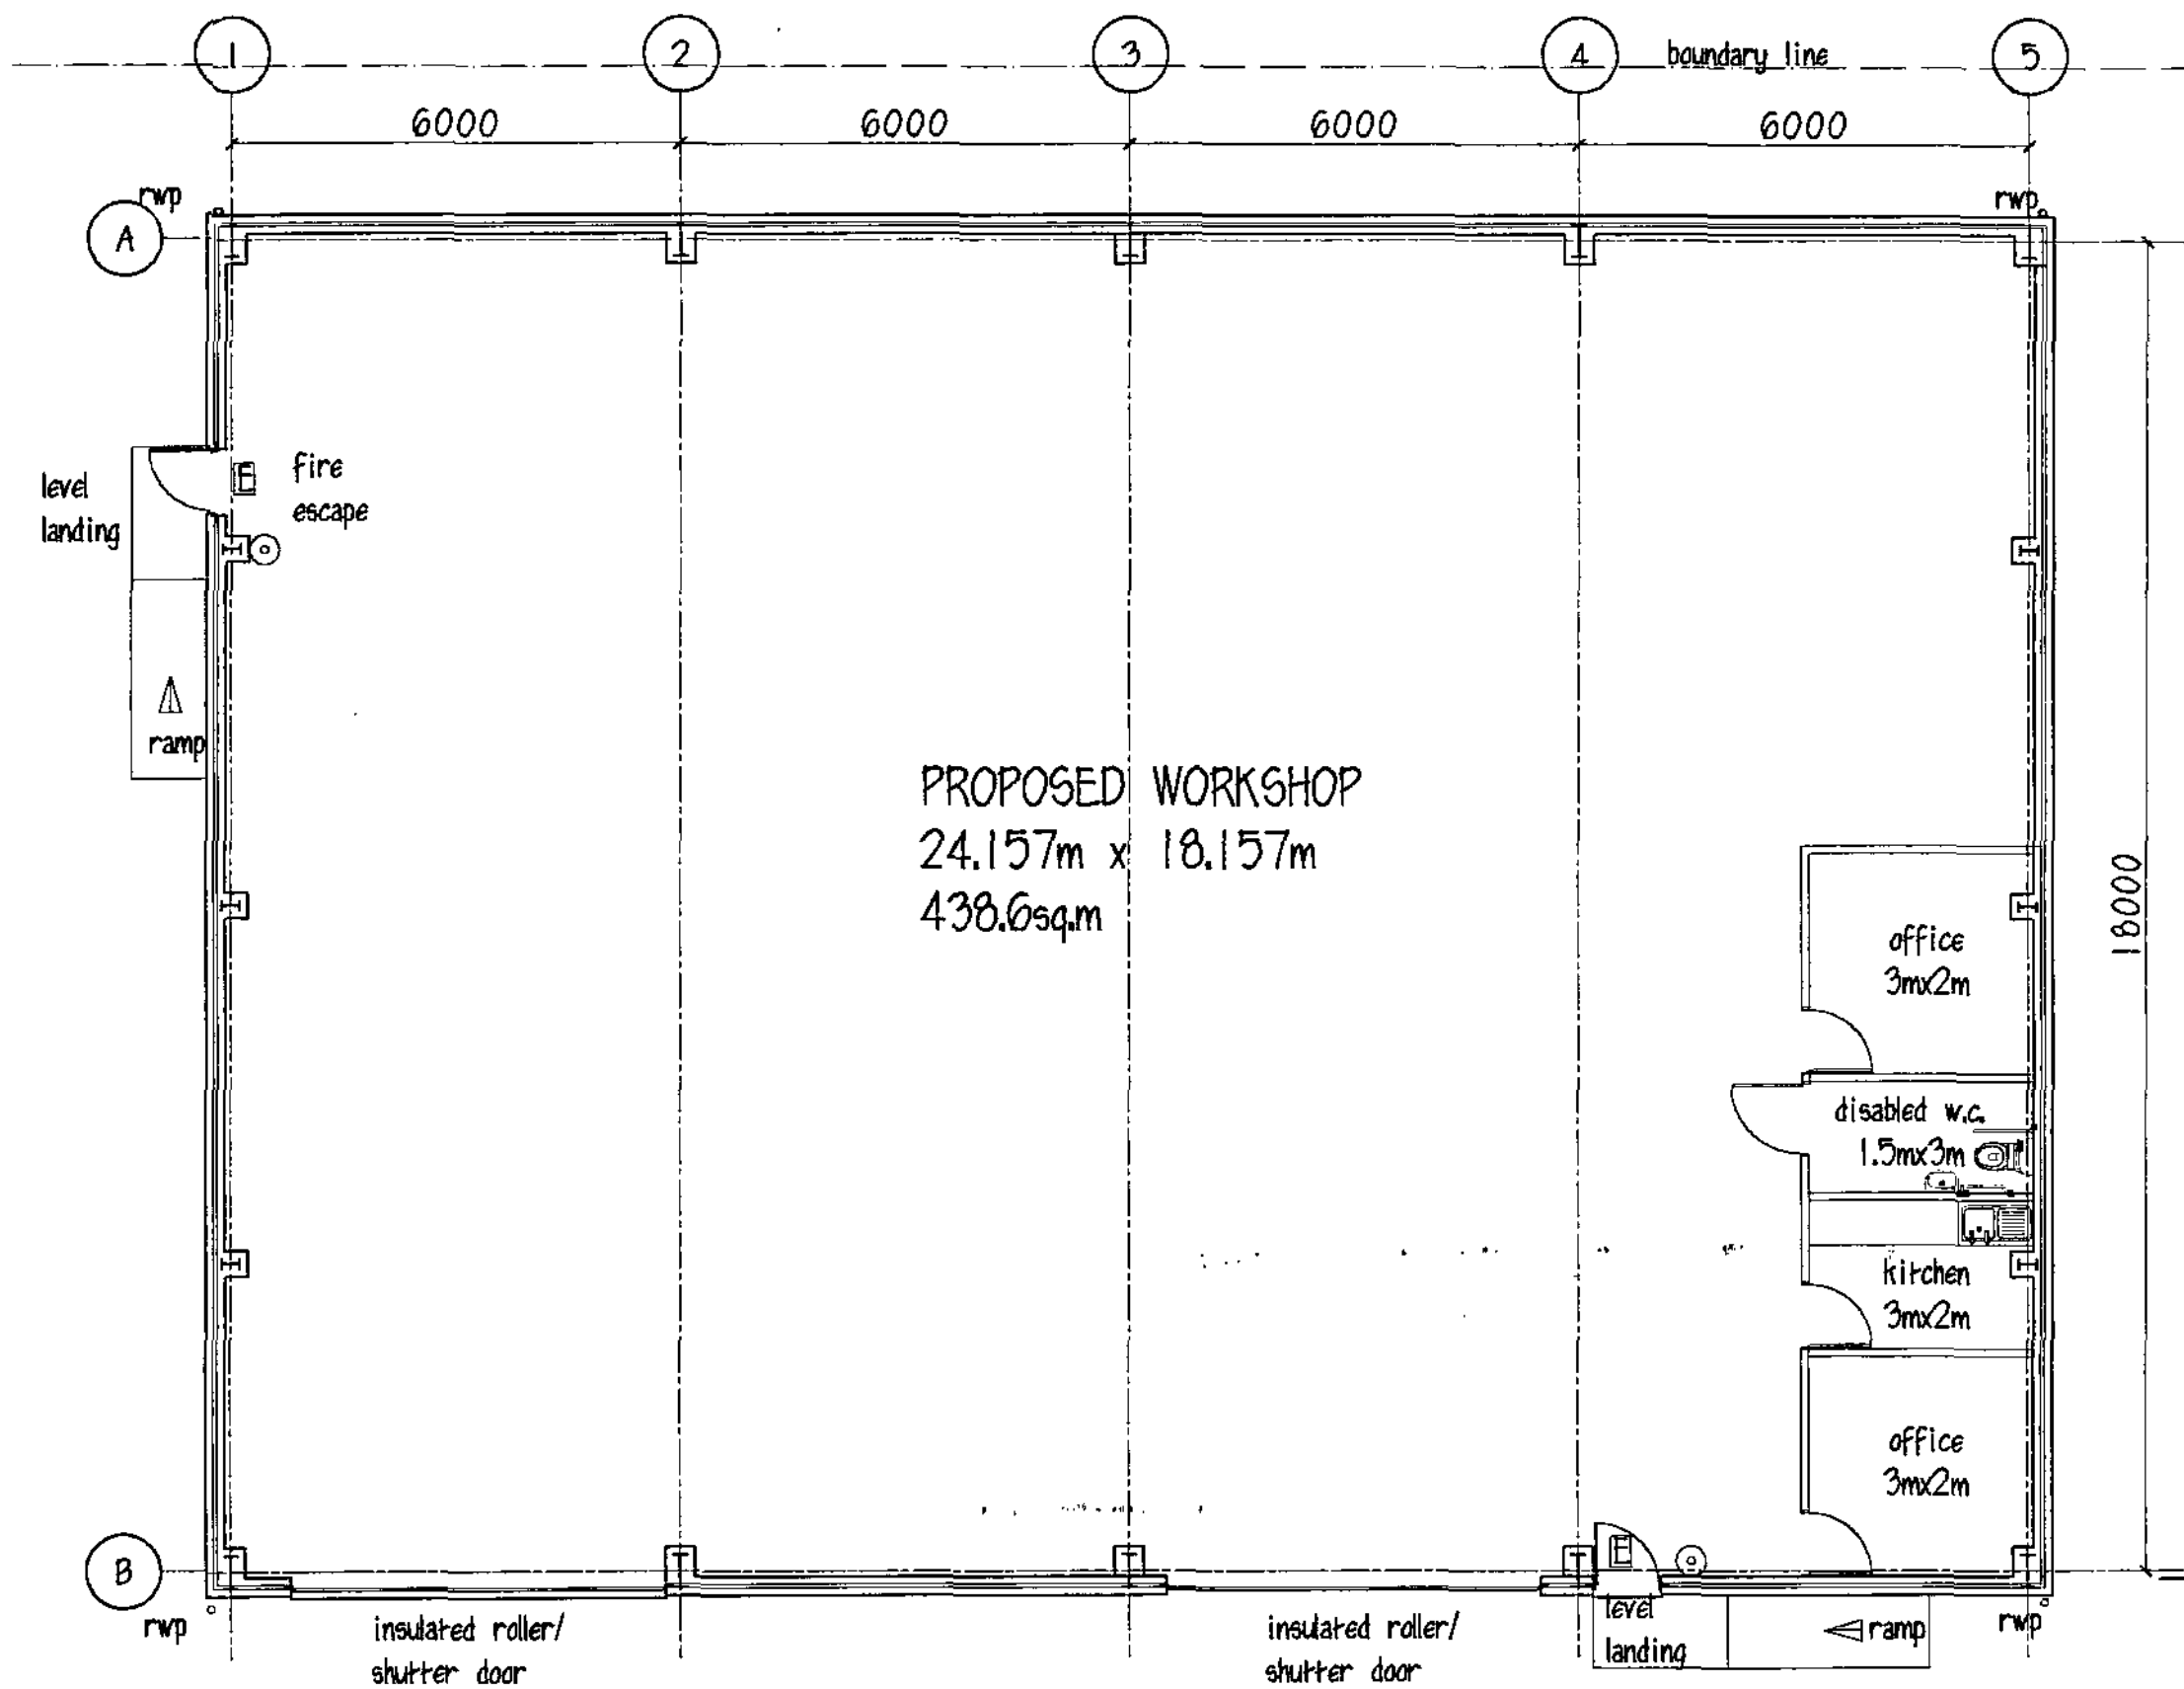

GROUND FLOOR

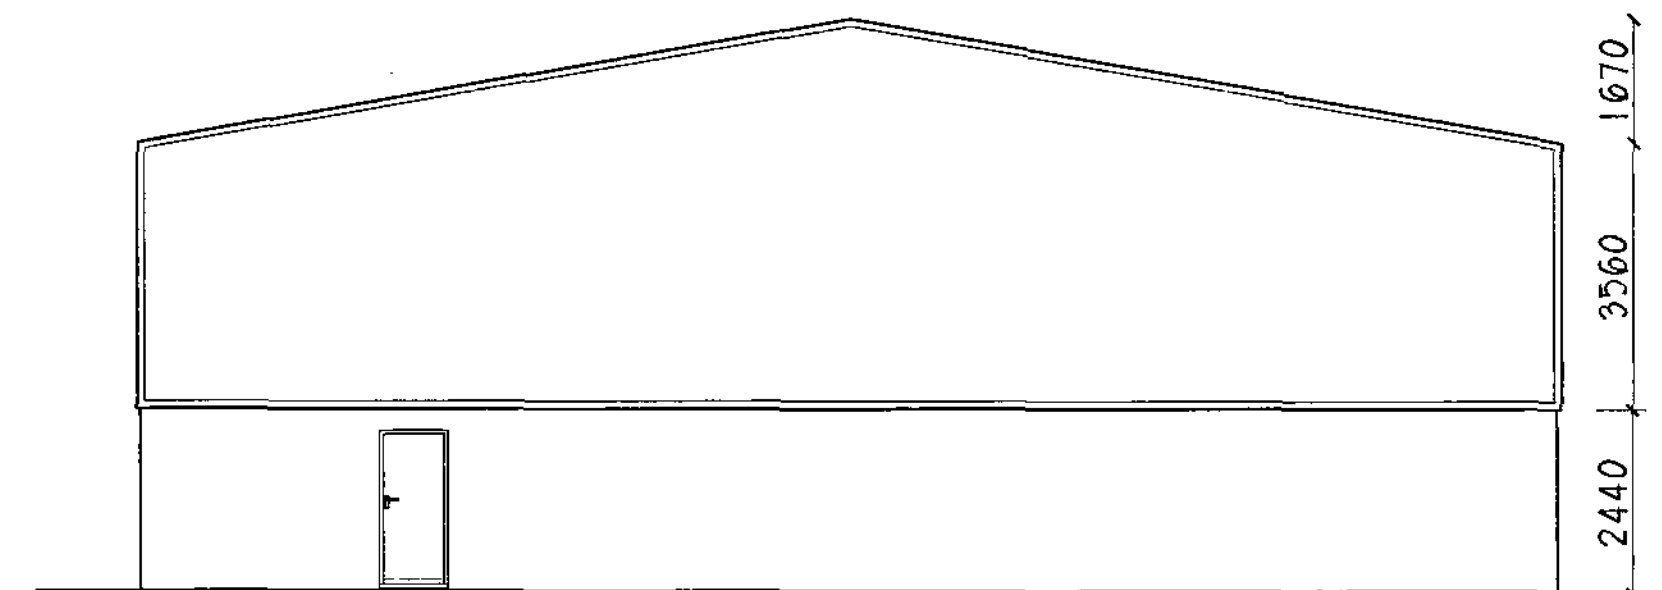


SIDE ELEVATION

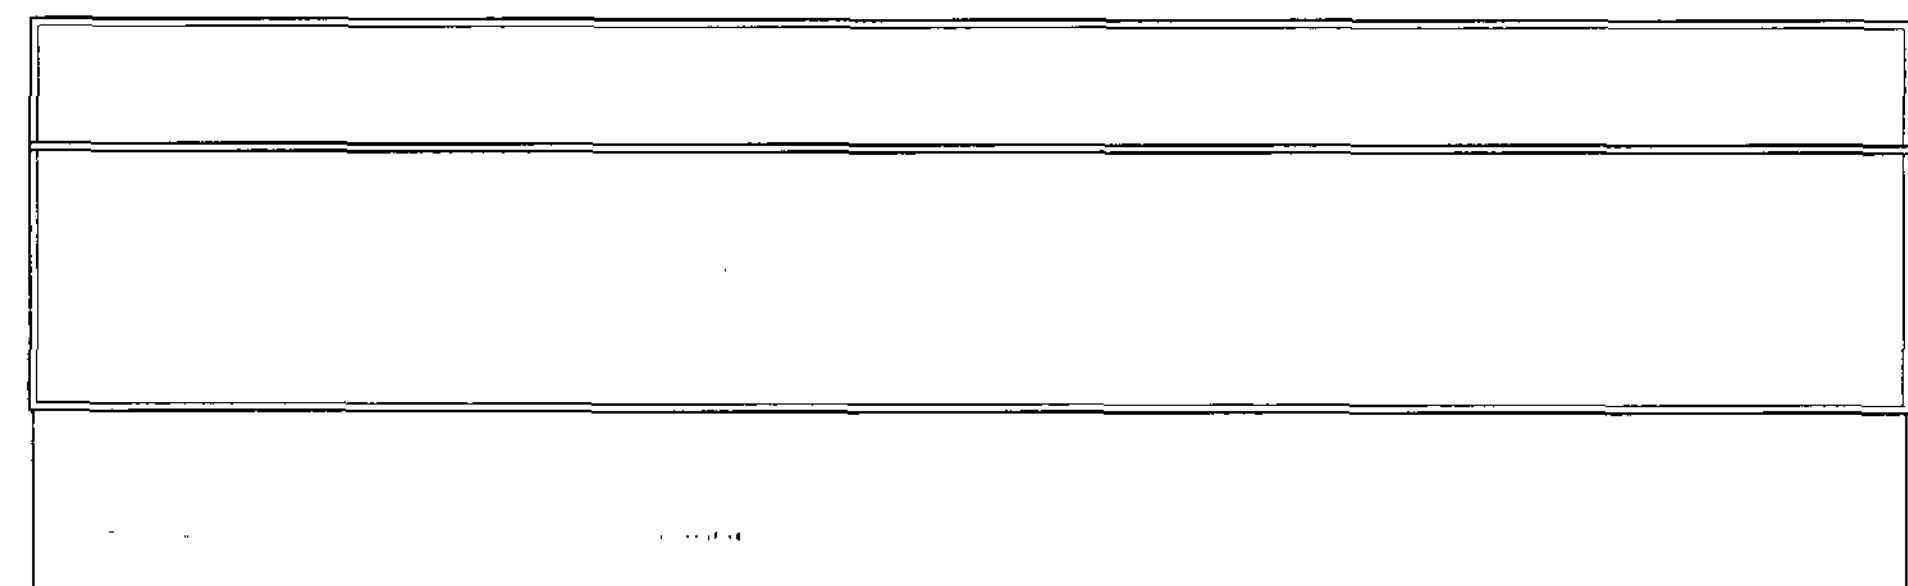


REAR ELEVATION

ROOF - profiled steel sheeting
WALLS - profiled steel sheeting/brickwork

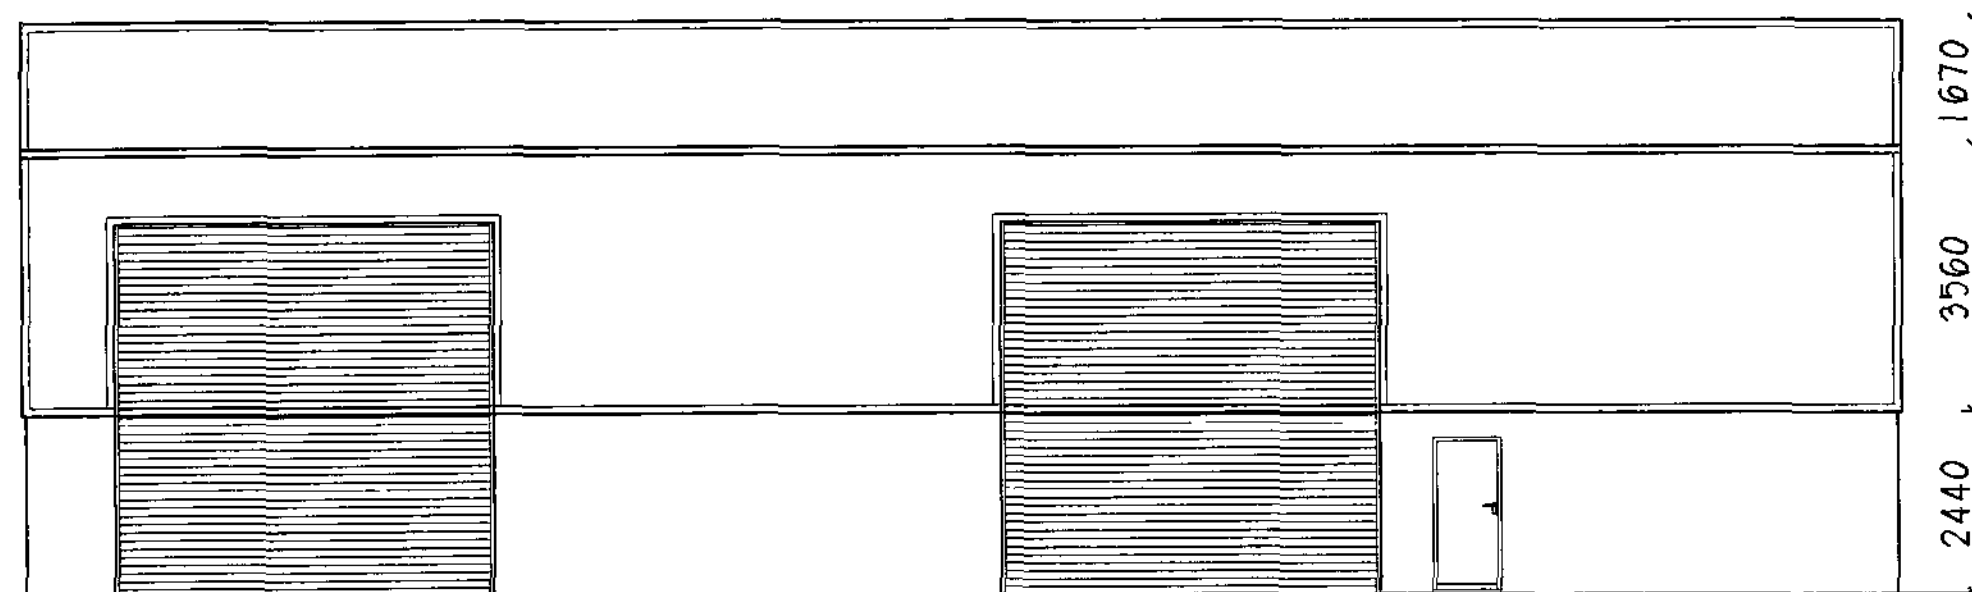

FRONT ELEVATION

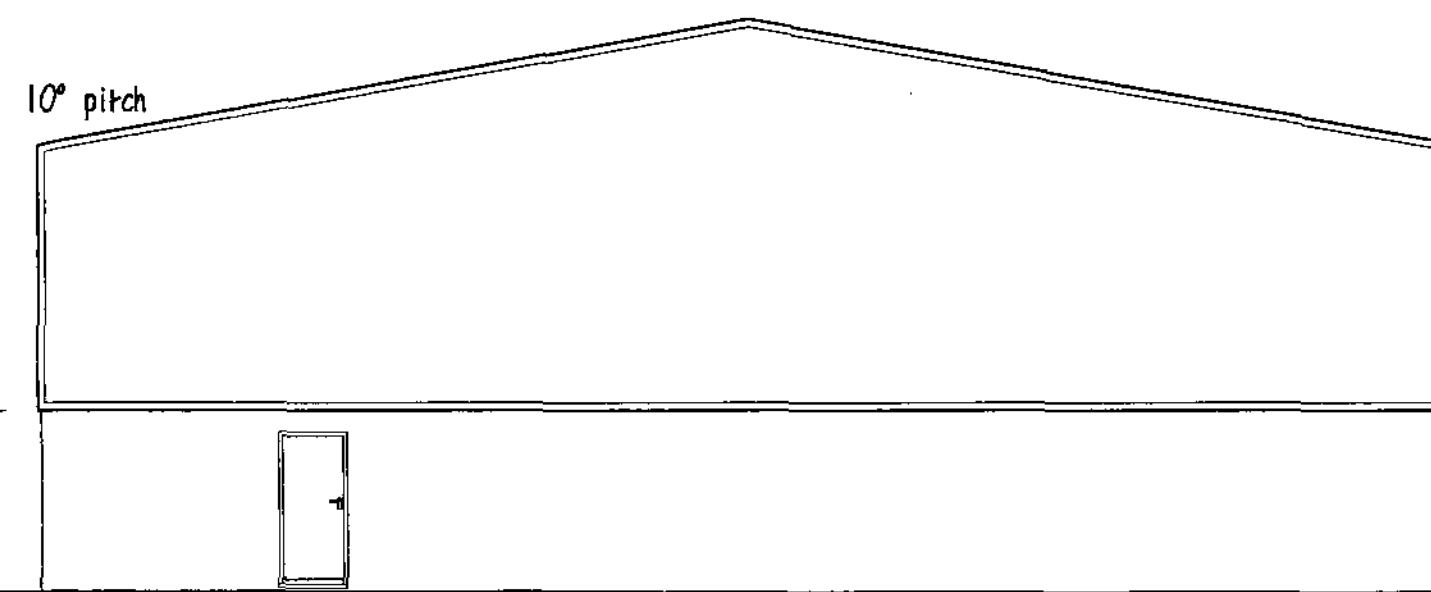

SIDE ELEVATION

LIDGET COMPTON LTD.

PROPOSED INDUSTRIAL UNIT
ALBION RD
LIDGET LANE IND. EST.
THURNSCOE

PLAN & ELEVATIONS

1:100@A2 JUNE 12

Peter Thompson

"Linwood"
Barnsley Road
Dodworth

Barnsley S75 3JR
e-mail peter-thompson@hotmail.co.uk



M.C.I.A.T.

20 JUN 2012