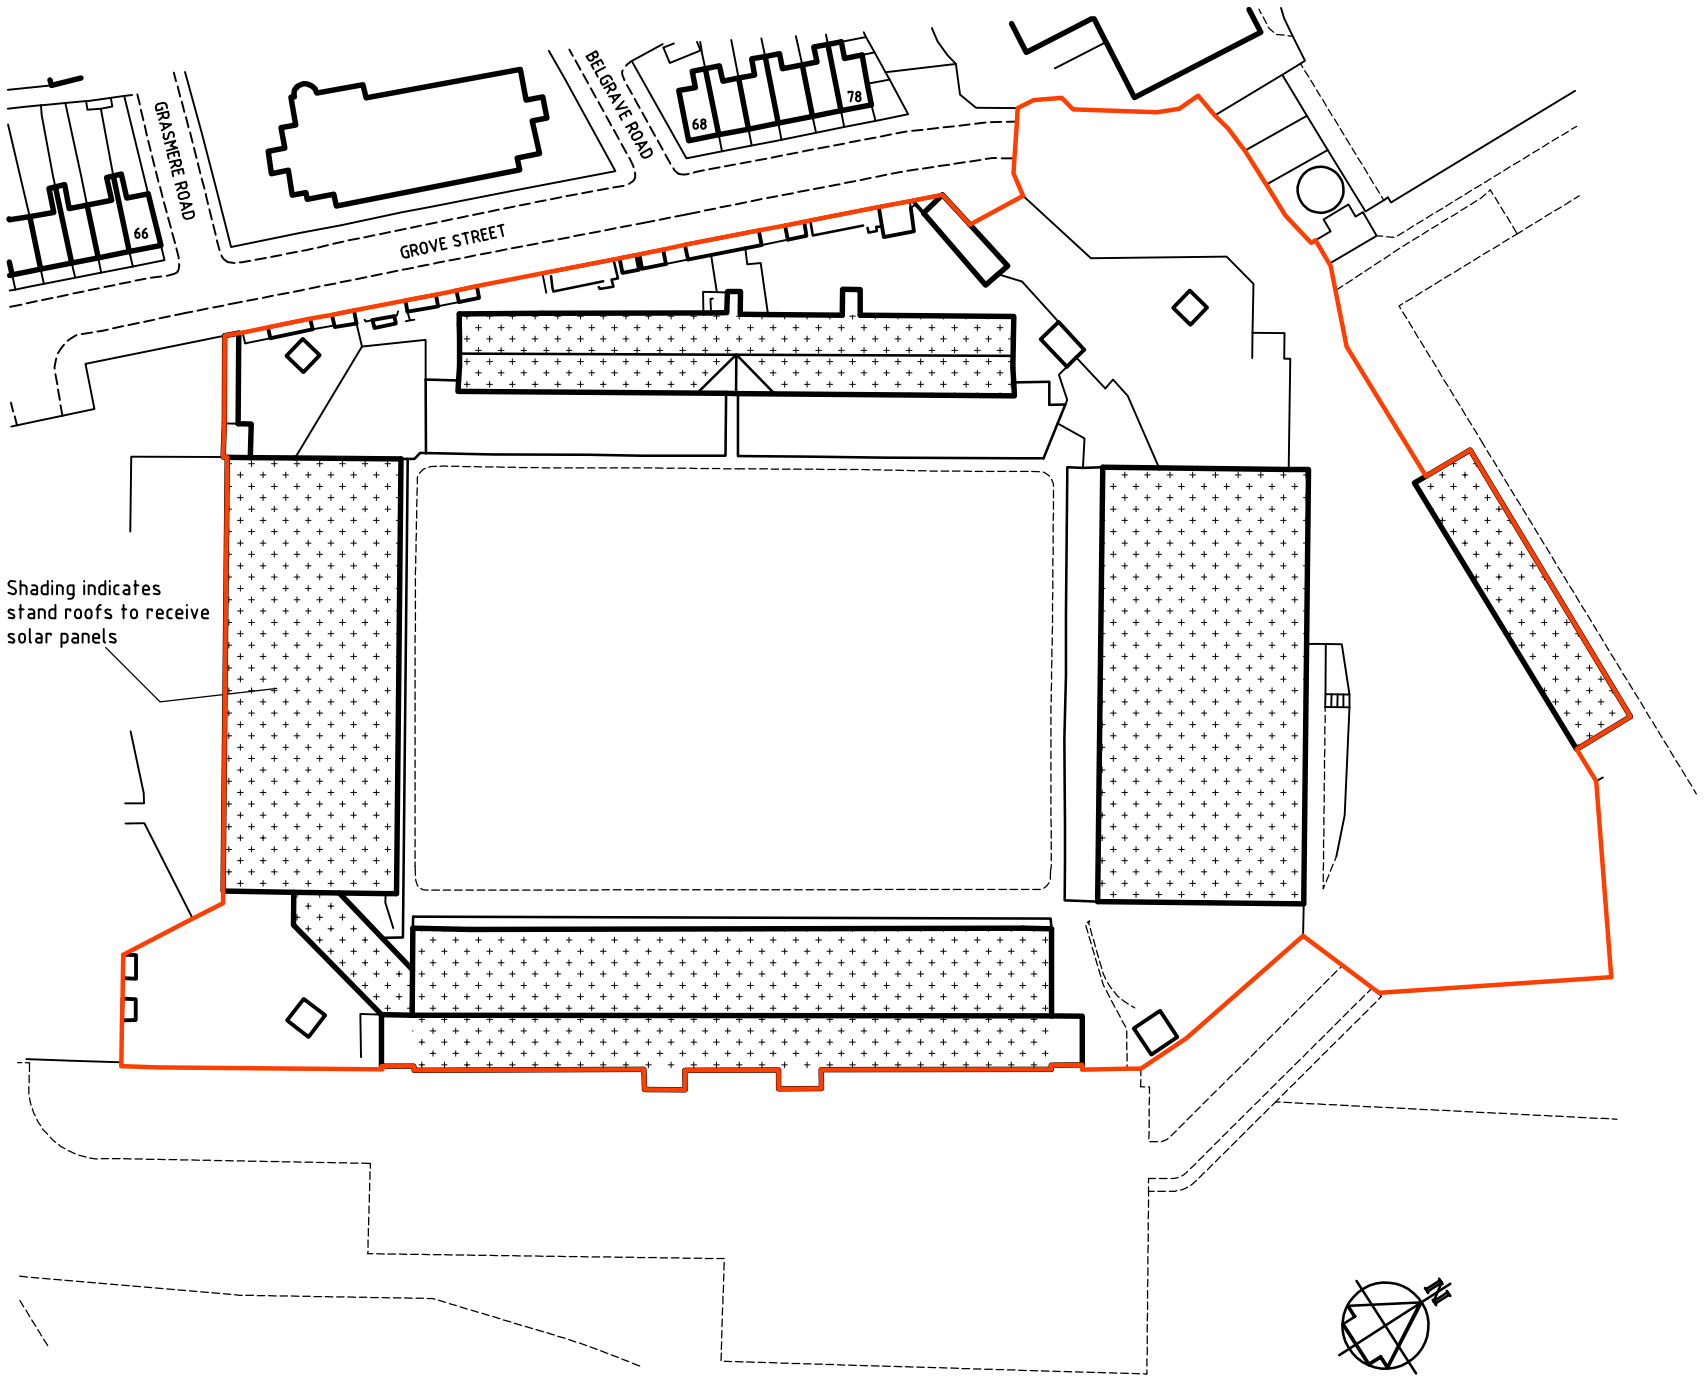


0 25 50 75 100 125

Scale - metres (1:1250 on A3 sheet)

Peter Wade Consultancy
CDM (SI 1994/3140) Certified Designer
Telephone (01924) 864820 Fax (01924) 865273
E-mail : mail @ peterwadeconsultancy.co.uk

© Peter Wade Consultancy

PROJECT	SOLAR POWER BARNSLEY FOOTBALL CLUB OAKWELL STADIUM BARNSLEY
DATE MAR 11	**SCALE** 1:1250
DRAWN DCW	**DRG. No.** 2078/01