
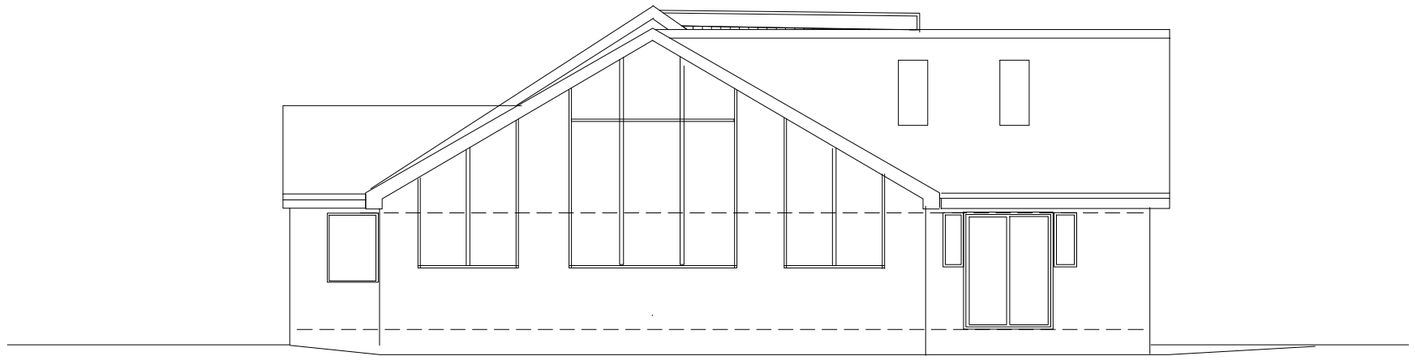


PROPOSED FRONT ELEVATION

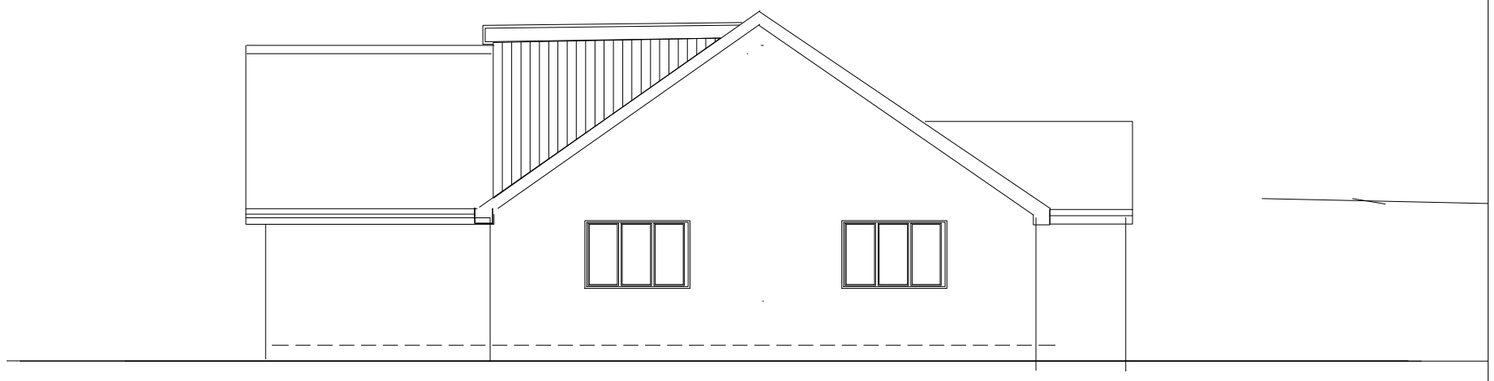

EXISTING REAR ELEVATION

REF $\frac{2022}{1087}$
EXTENDED TO $\frac{07}{04}$/23

PROPOSED	EXISTING SINGLE STOREY EXTENSION WITH RAISED RIDGE HEIGHT AND DORMER ROOF TO EXISTING BUNGALOW.	APPLICANT:- MRS ANGELA HUTCHINSON, ALDHAM MILL FARM, WOMBWELL , BARSLEY. S73 8EG	PROPOSED ELEVATIONS 1:100
			AMENDED MARCH 2023