

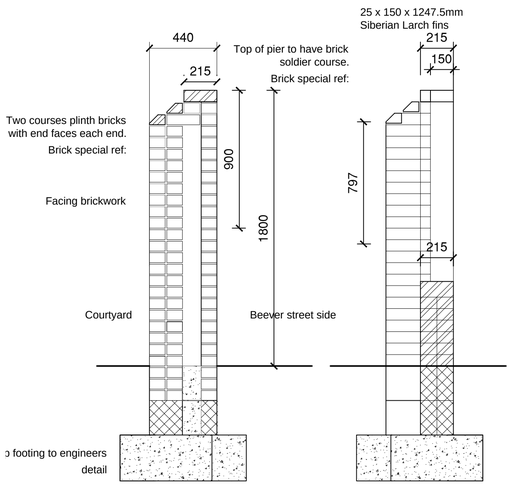



TYPICAL SECTION THROUGH CENTRAL PIER

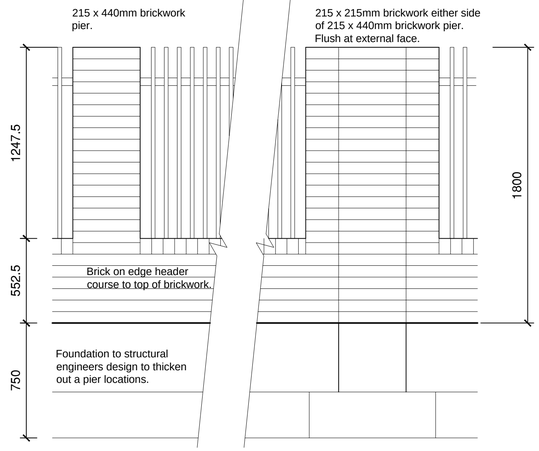

FENCING TYPE A

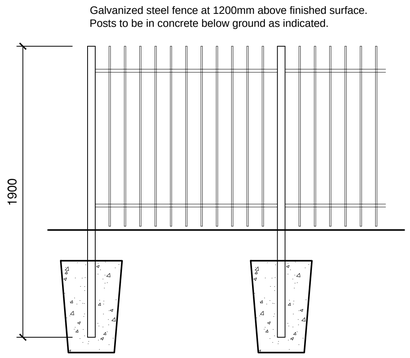

FENCING TYPE B

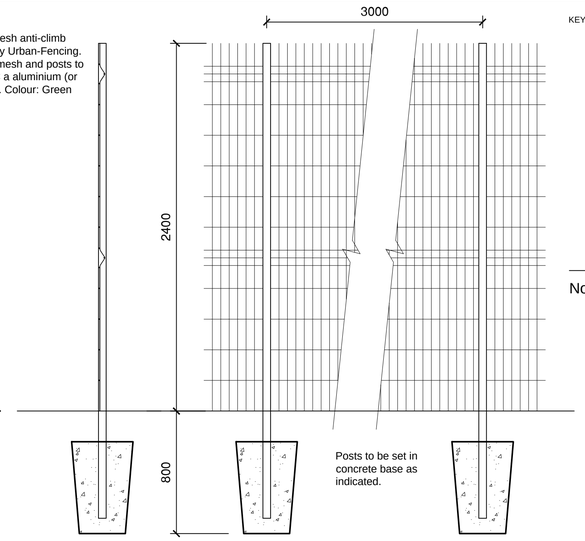

FENCING TYPE C

KEY PLAN




Notes:

FENCING KEY

TYPE A

TYPE B

TYPE C

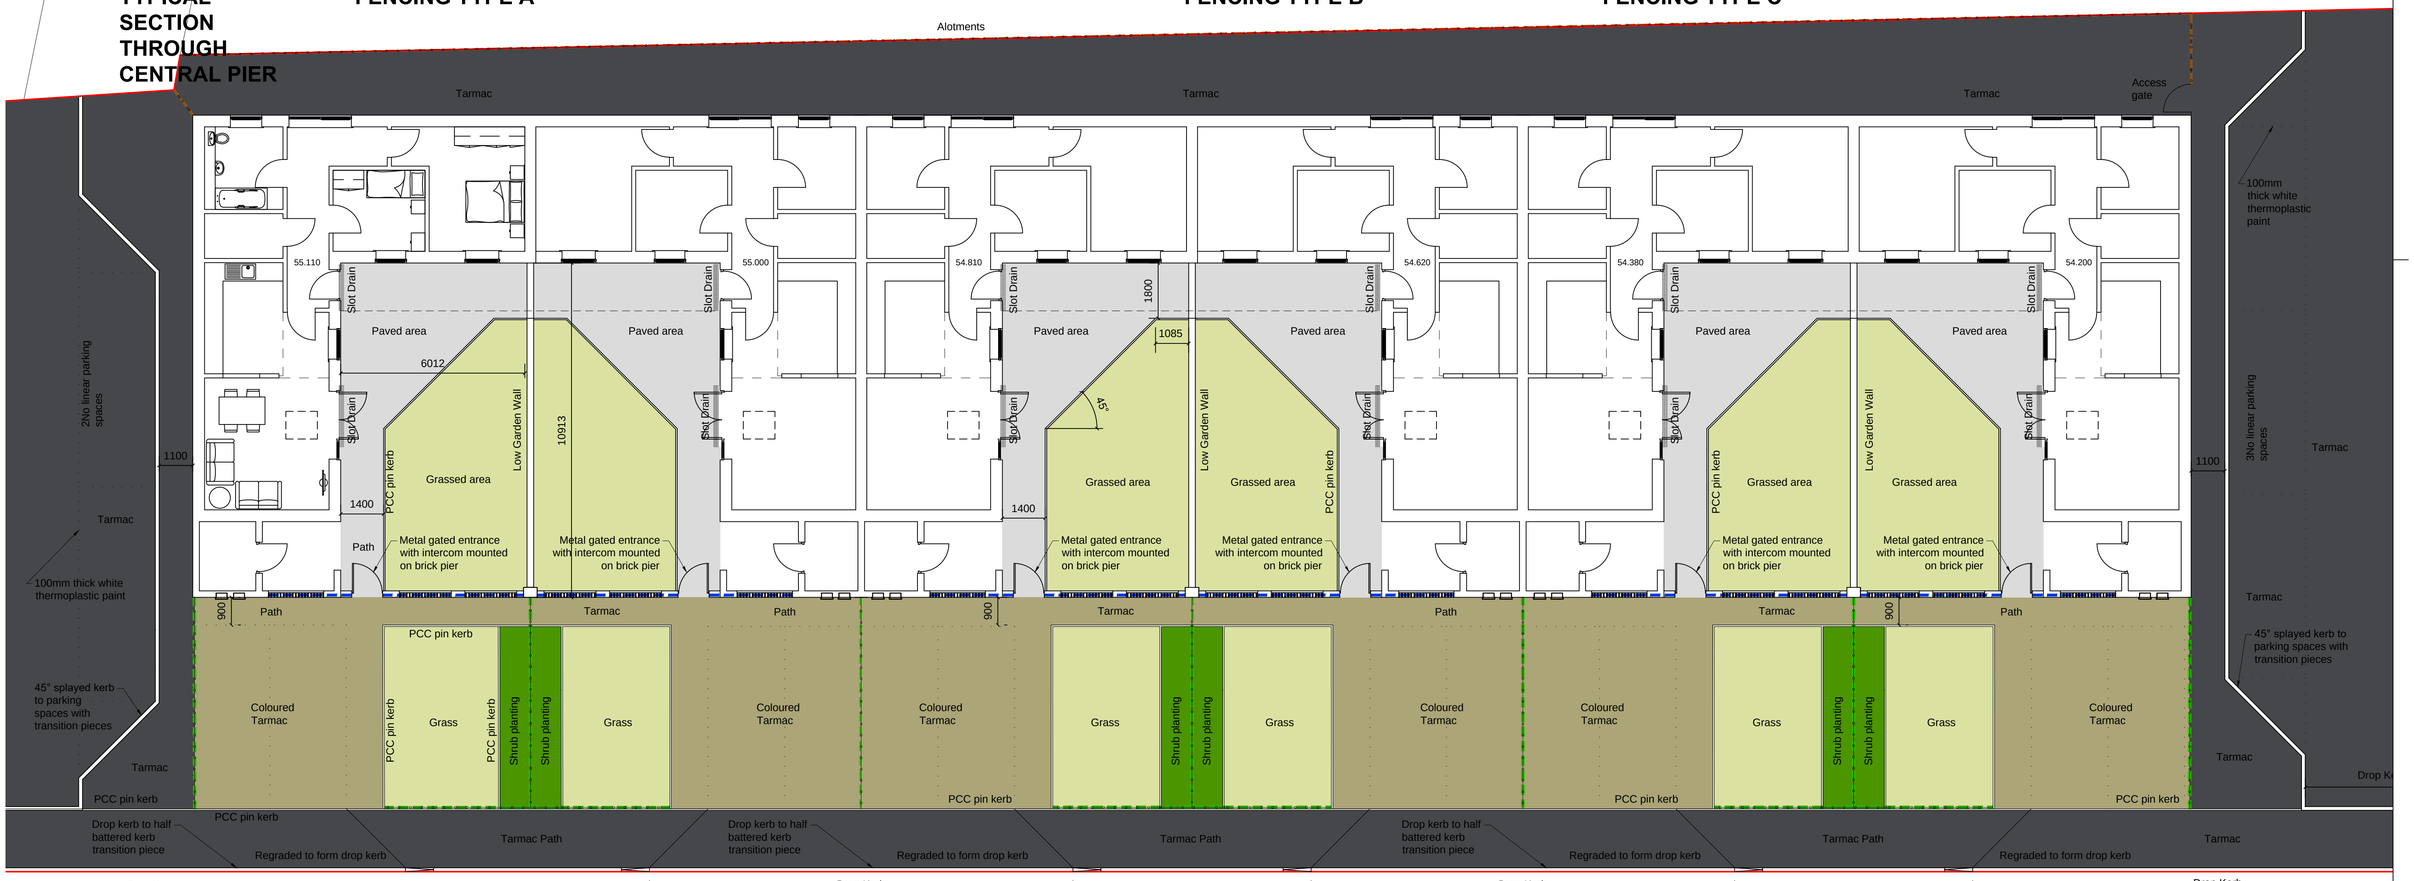

Planning Amendment Issue. Gardens altered to remove planters, paved areas reduced, front driveway positions altered to suit level drop between plots, drop kerb position altered.							
P2	SBL	15.08.17	LK				
FIRST ISSUE							
P1							
COMMENT							
REV	DRAWN	DATE	CHECKED	DATE	APPROVED	DATE	

Planting strips to end elevations omitted material changed to coloured tarmac. Rear boundary fence moved to redline boundary and access gate fitted.							
P4	PH	8.9.17					
Finished floor levels updated.							
P3	PH	4.9.17					
Typical section through central pier added and fencing type A added.							
P5	PH	19.9.17.					

THIS DRAWING IS PRODUCED FOR USE IN THIS PROJECT ONLY AND MAY NOT BE USED FOR ANY OTHER PURPOSE. NPS PROPERTY CONSULTANTS LTD ACCEPT NO LIABILITY FOR THE USE OF THIS DRAWING OTHER THAN THE PURPOSE FOR WHICH IT WAS INTENDED IN CONNECTION WITH THIS PROJECT AS RECORDED IN THE 'PURPOSE FOR ISSUE' AND 'FILE STATUS CODE'.

THIS DRAWING MAY NOT BE REPRODUCED IN ANY FORM WITHOUT PRIOR WRITTEN AGREEMENT OF NPS PROPERTY CONSULTANTS LTD.

© CROWN COPYRIGHT AND DATABASE RIGHTS 2017 ORDNANCE SURVEY LICENCE NUMBER 100022264

RESPONSIBILITY IS NOT ACCEPTED FOR OTHERS SCALING DIRECTLY FROM THIS DRAWING. DO NOT SCALE FROM THIS DRAWING, USE WRITTEN DIMENSIONS ONLY.

0m 1 2 3 6m

1:100

ORIGINAL SHEET SIZE A1

CLIENT: BERNESLAI HOMES

TITLE: PROPOSED LANDSCAPING GA

PROJECT: BEEVER STREET, GOLDTHORPE PROPOSED DEVELOPMENT

nps group
NPS Barnsley Ltd
Gateway Plaza, Sackville St, Barnsley, South Yorkshire, S70 2RD.
Tel: 01226 774605; Email: barnsley@nps.co.uk
web:www.nps.co.uk

SCALES	1:100
DISCIPLINE	ARCHITECT
PROJECT NUMBER	17-1-1237
DRAWING NUMBER	NPS-DR-A-(00)-801
REV CODE	P5
STATUS CODE	S2
PURPOSE OF ISSUE	TENDER
DRAWN BY	PHepp

Date Plotted: 19 September 2017 17:10:59

© COPYRIGHT NPS GROUP 2017

File Path: G:\Working Documentation - Projects\Design Folder\2017_Projects\07-17-1-1237 - Beever Street\2.02_Drawings\1.0_Architects\04_Sheet\171237-NPS-XX-XX-DR-A-801-ProposedLandscapingGA-S0-P1.dwg, Saved: 19 September 2017 12:05:52, By: Heppenstall , Philip