


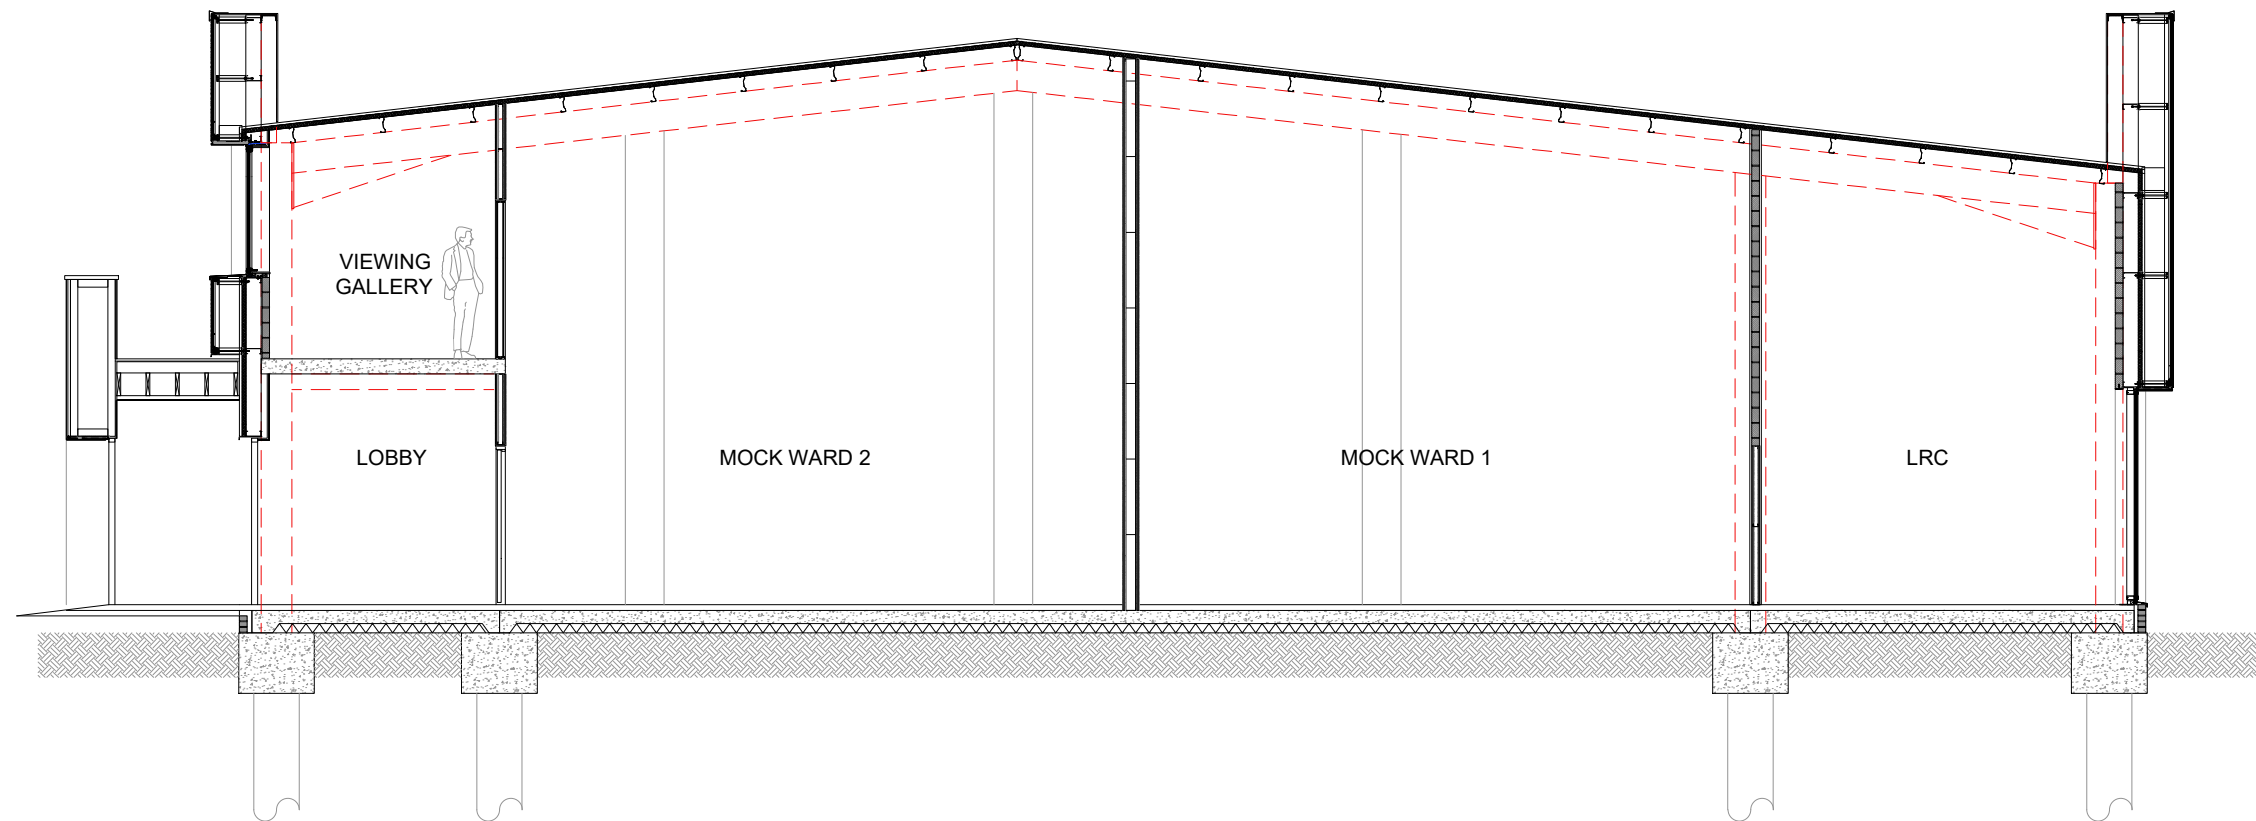

Proposed Section A-A Scale 1:100



22 Brayford Wharf North
Lincoln
LN1 1BN
E info@stemarchitects.co.uk
T +44 (0)1522 515900
stemarchitects.co.uk

PROJECT. **Electric Theatre**

DWG TITLE. **Proposed Section A-A**

DWG No. **2100**

SCALE. A3@ 1:100