
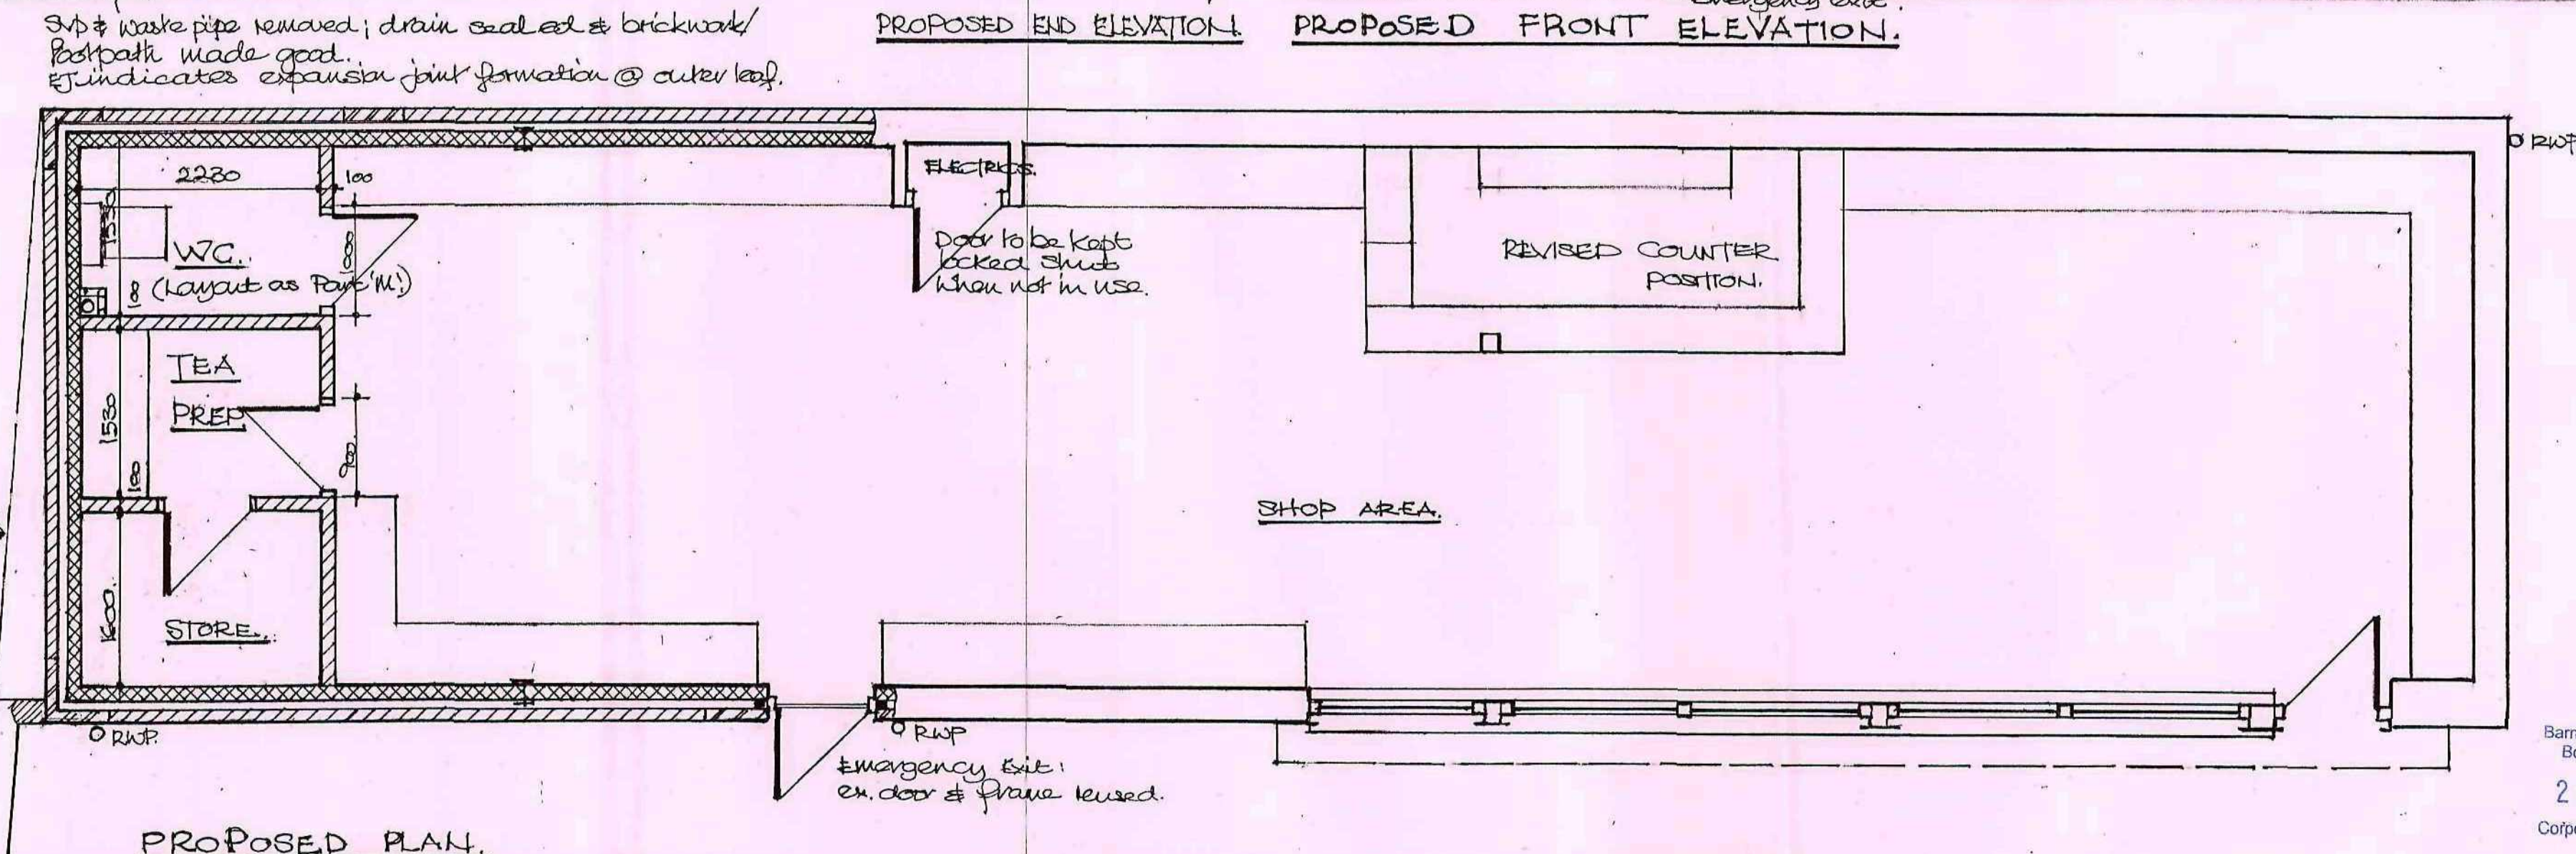
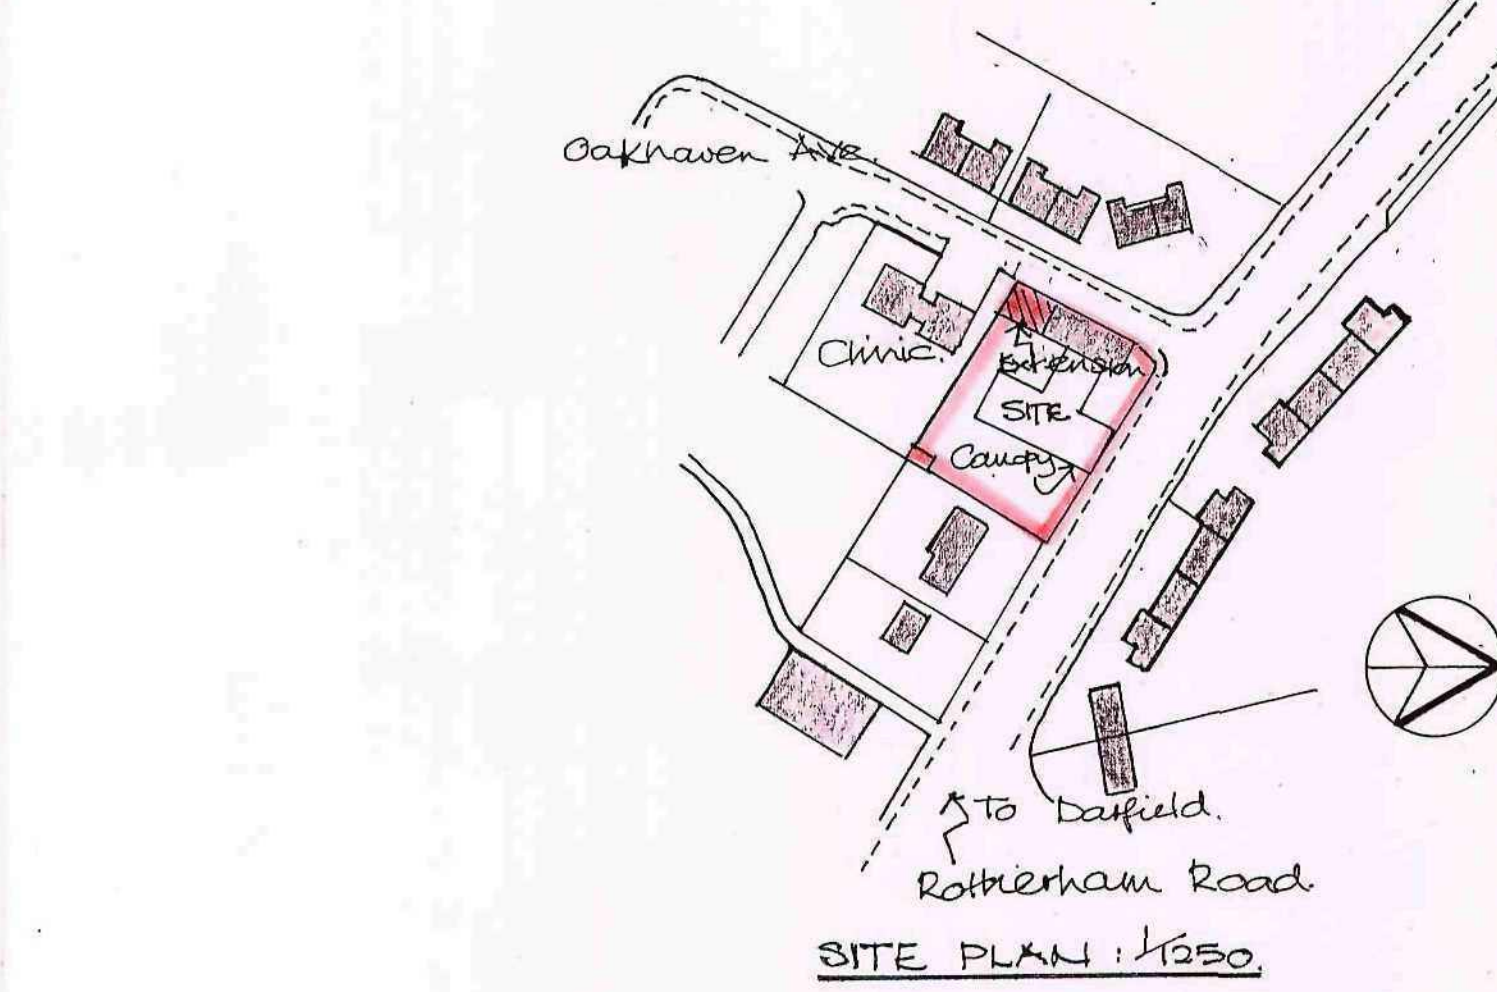
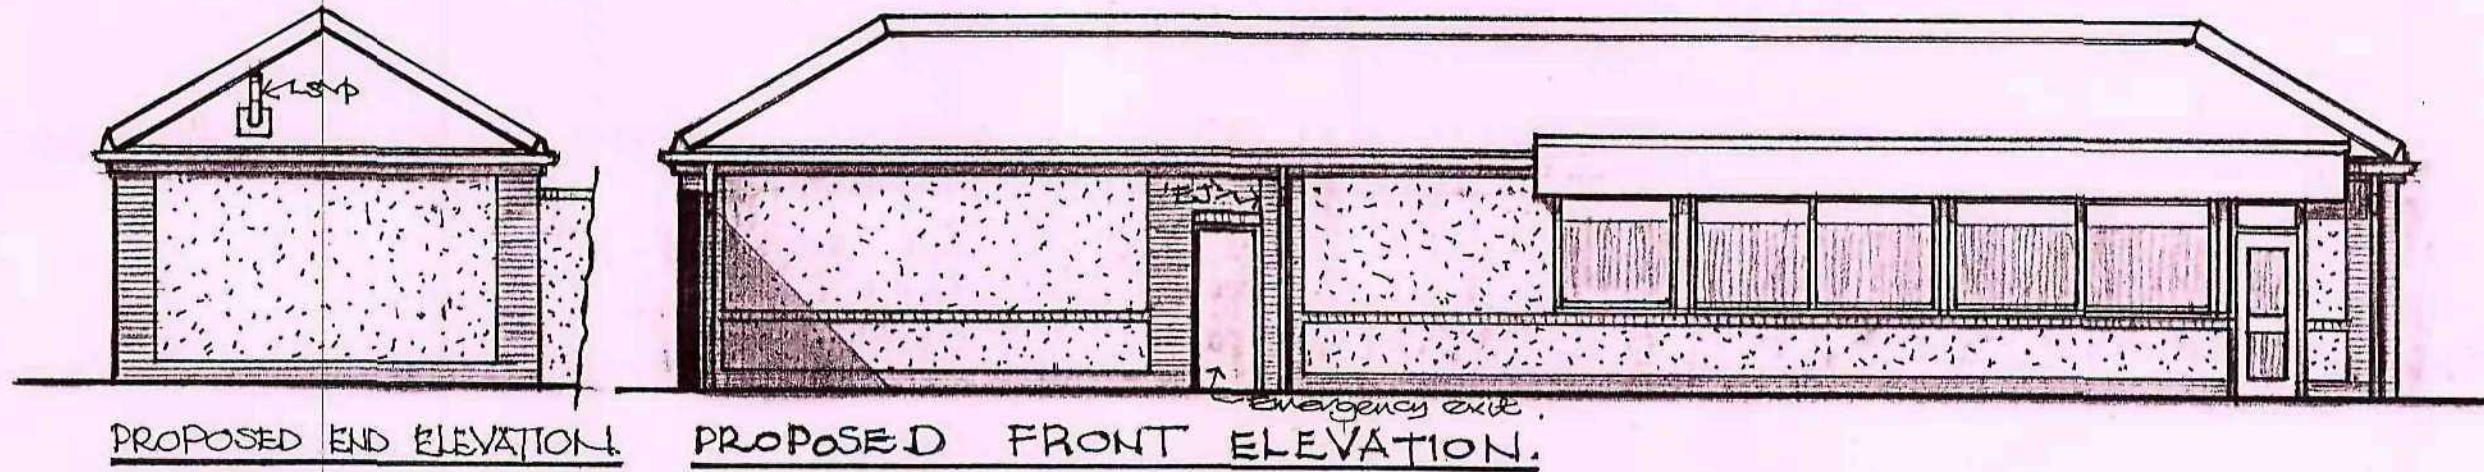
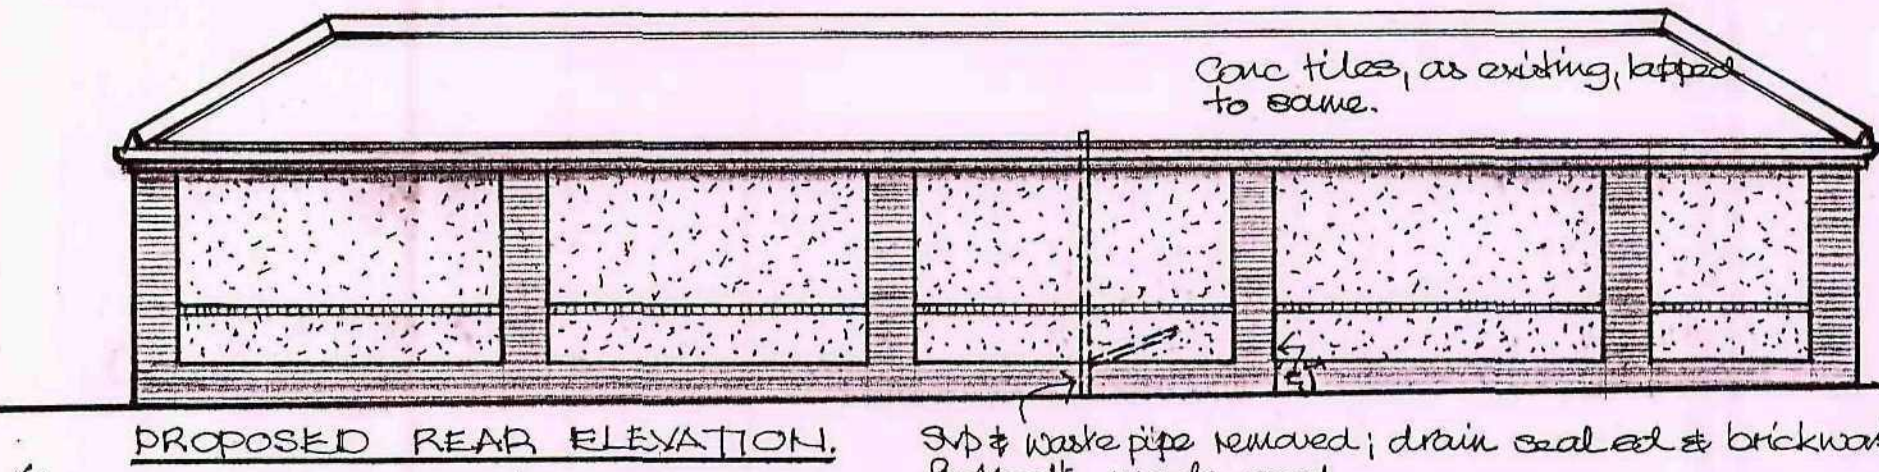
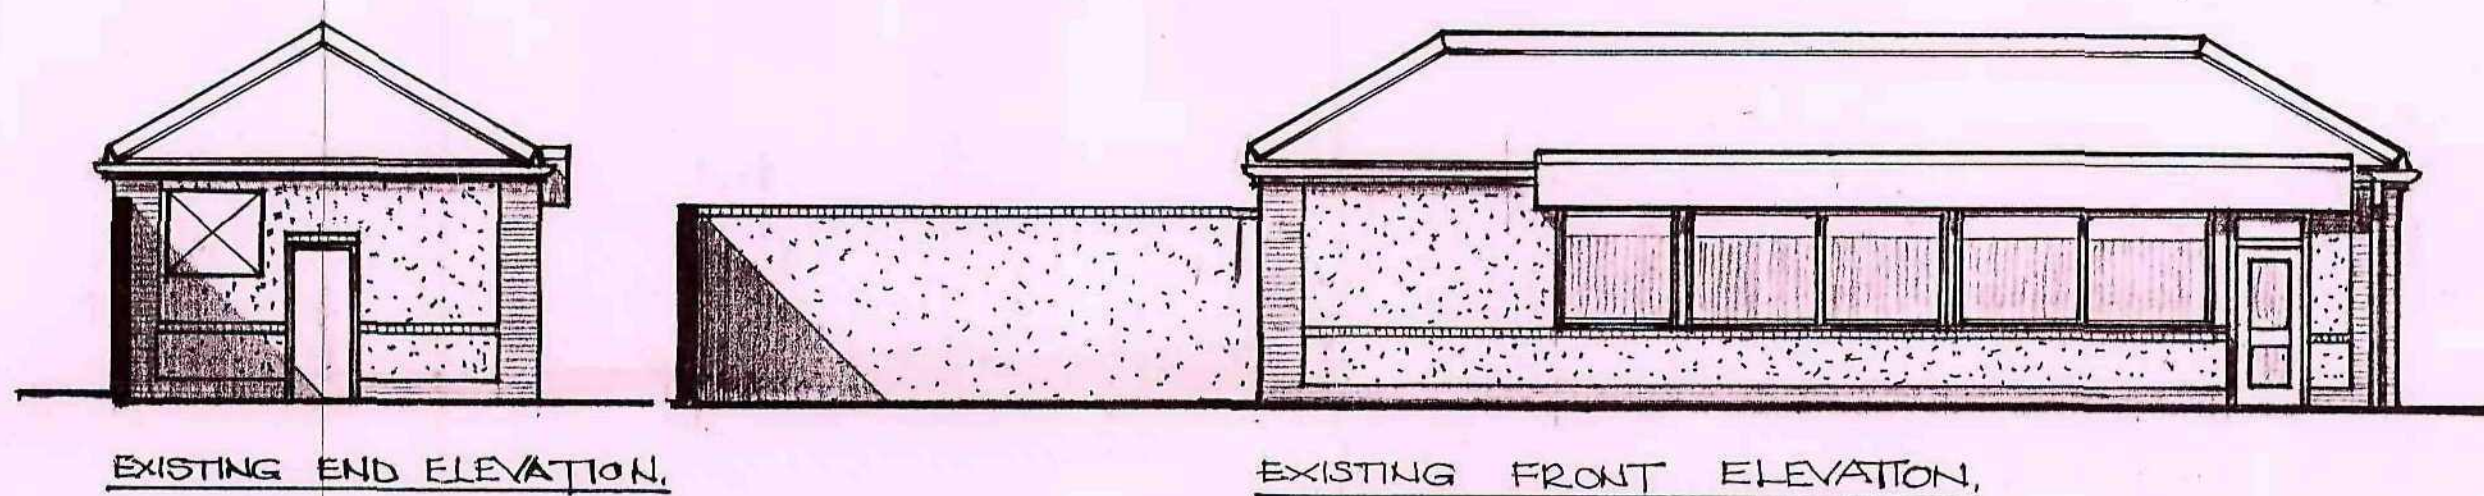
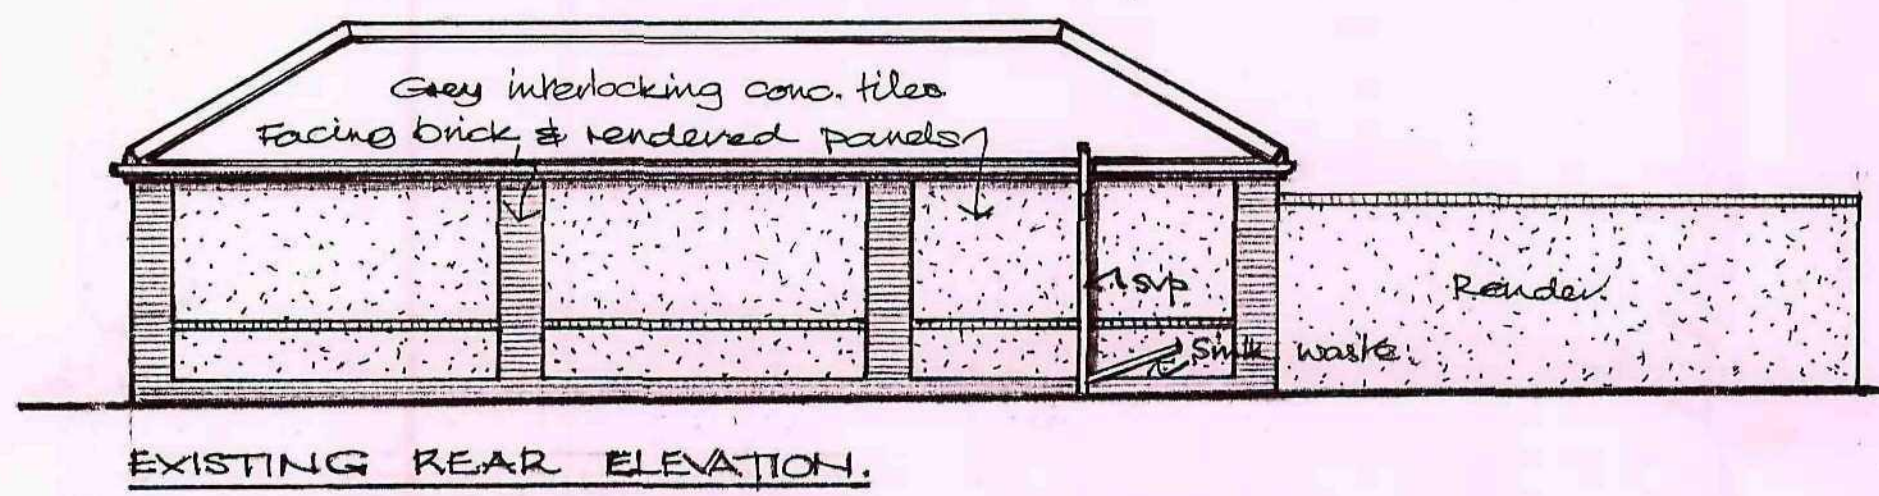
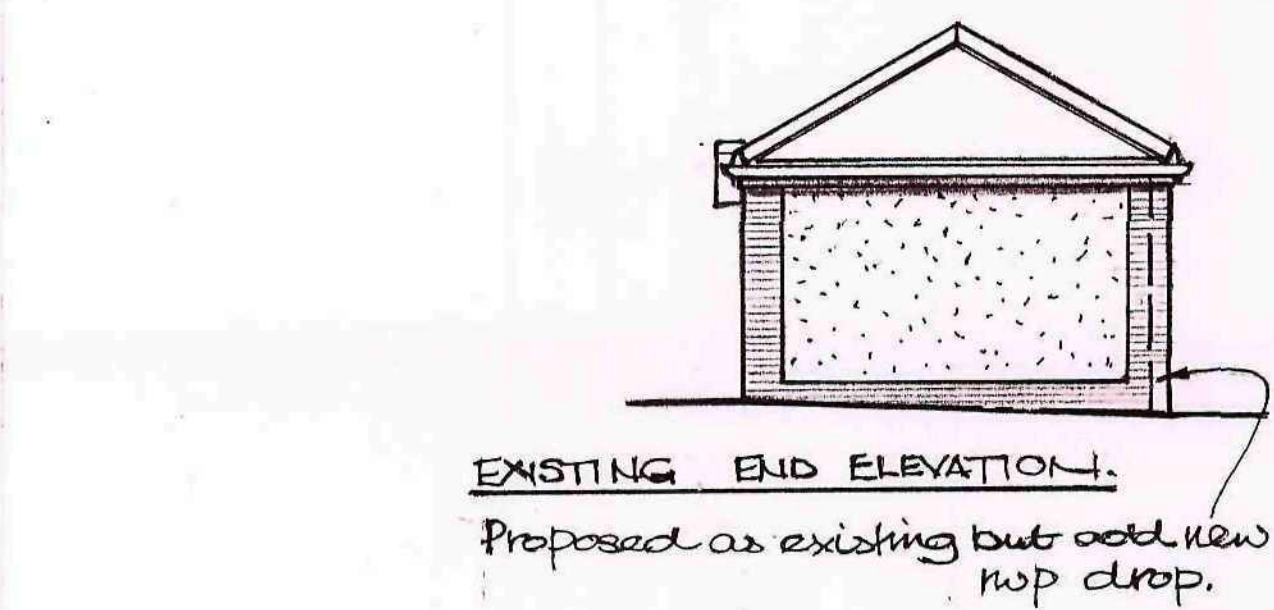
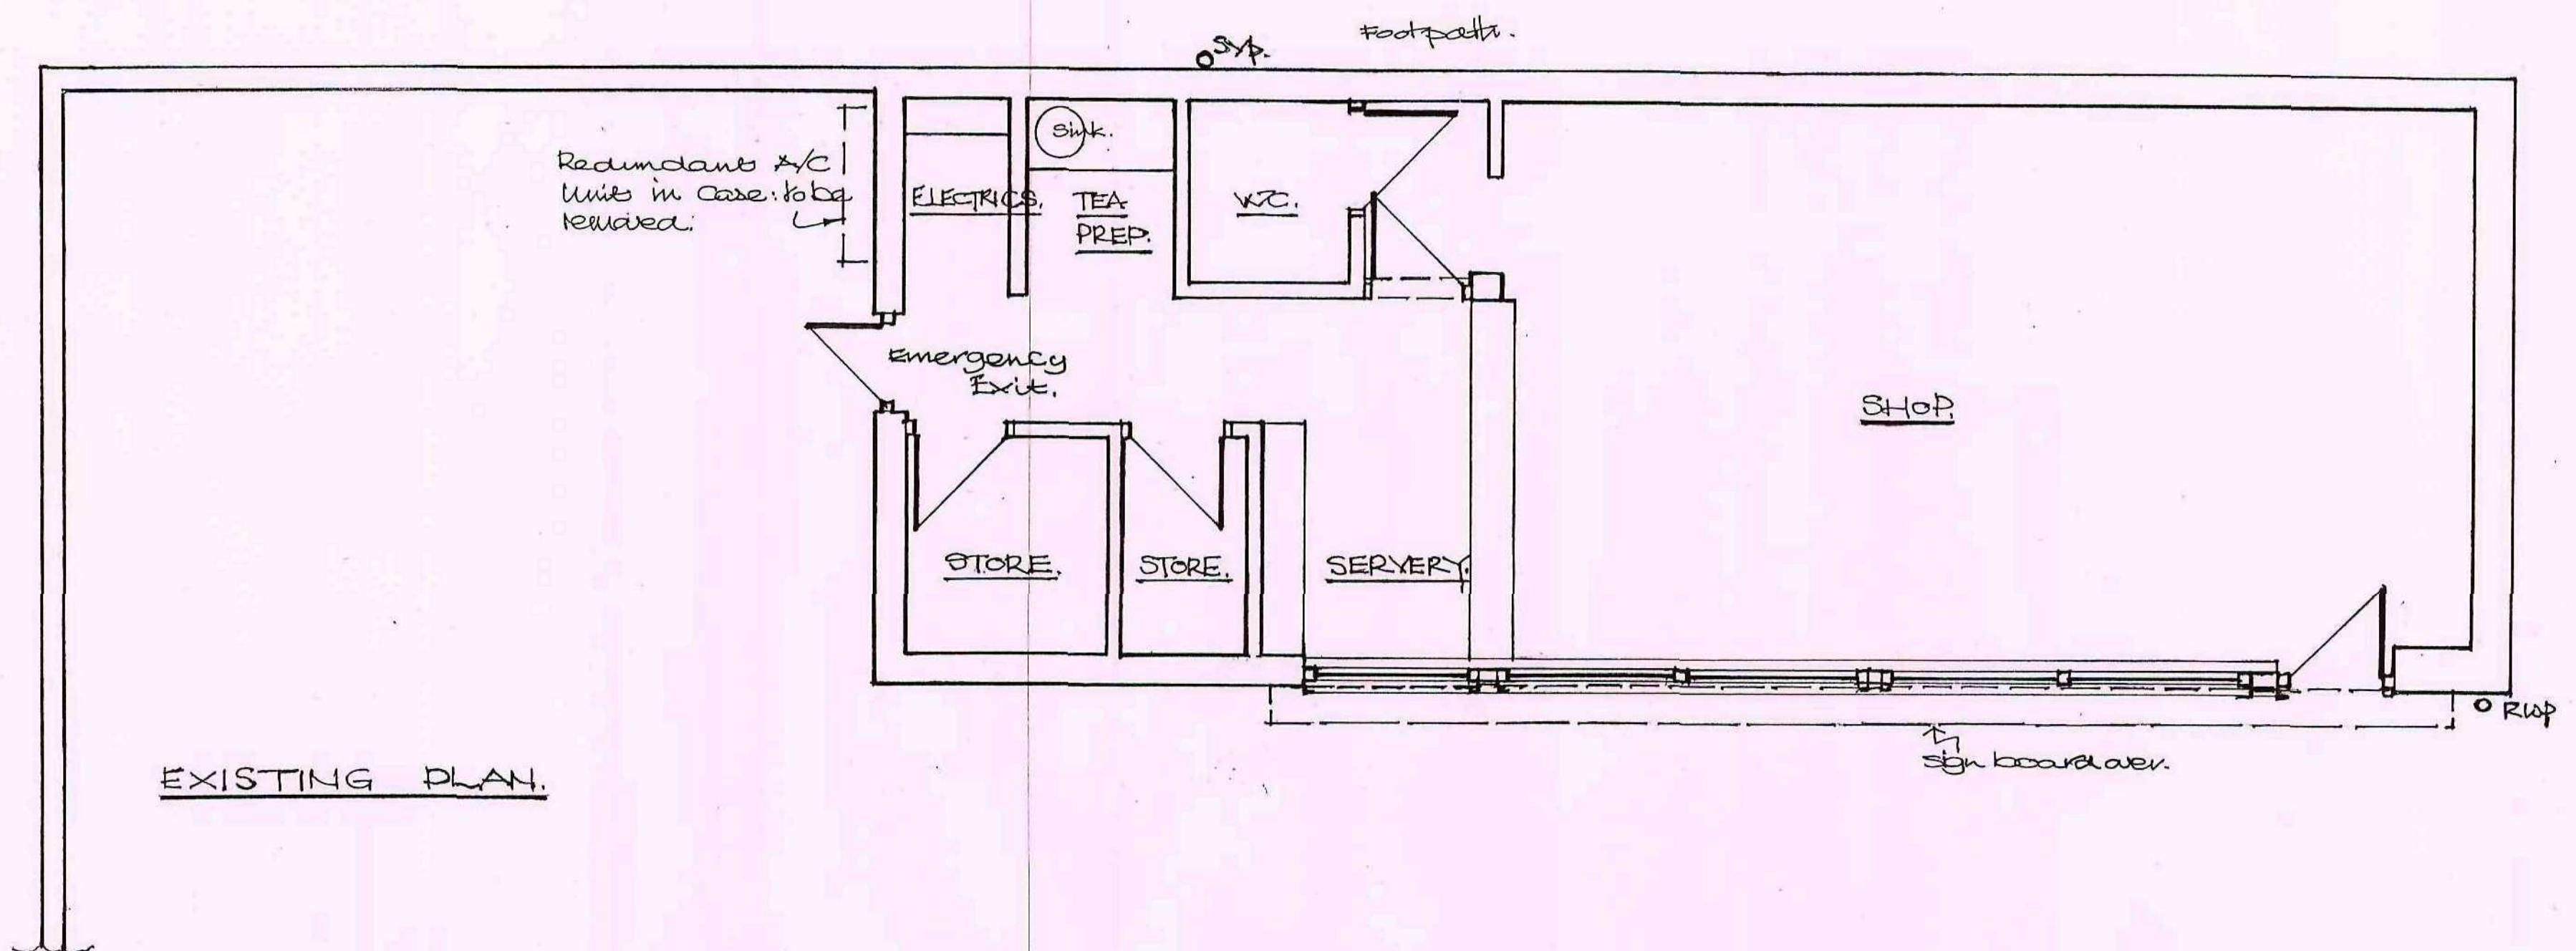


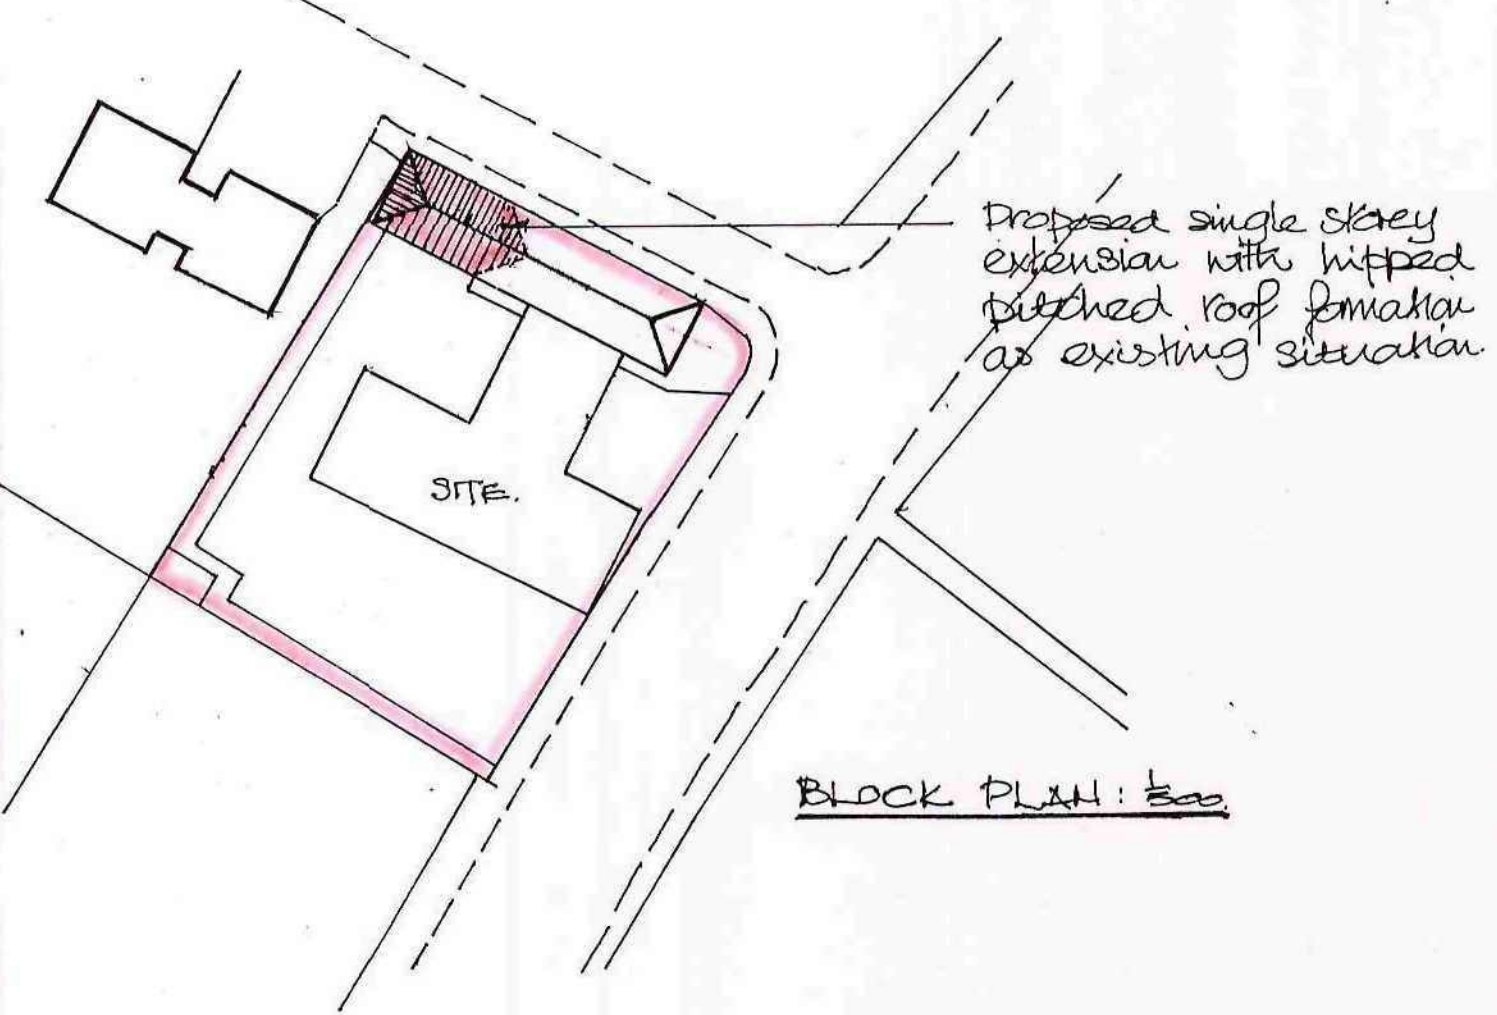

HYLO Design: architect / designer

50, Church Street, Brierley, Nr. Barnsley, South Yorkshire. S72 9HT

Fax / Telephone No: 01226 713427

REVISIONS					
Ref.	Description	Date	Ref.	Description	Date

Client: MR. Z. MOHAMMED

Project: PROPOSED EXTENSION TO SERVERY, GREAT HAUGHTON SERVICE STATION ST2 ODB.

Title: EX/PROPOSED PLANS & ELEVATIONS SITE & BLOCK PLAN.

Drawn: JST.

Checked: JST.

Project Ref: ZM/GH.

Drawing No: 1.

Date: MAY 09.

Scale: 1:500

1:50; 1:1250.