
No 2 Folly Way Monk Bretton S71 2SP

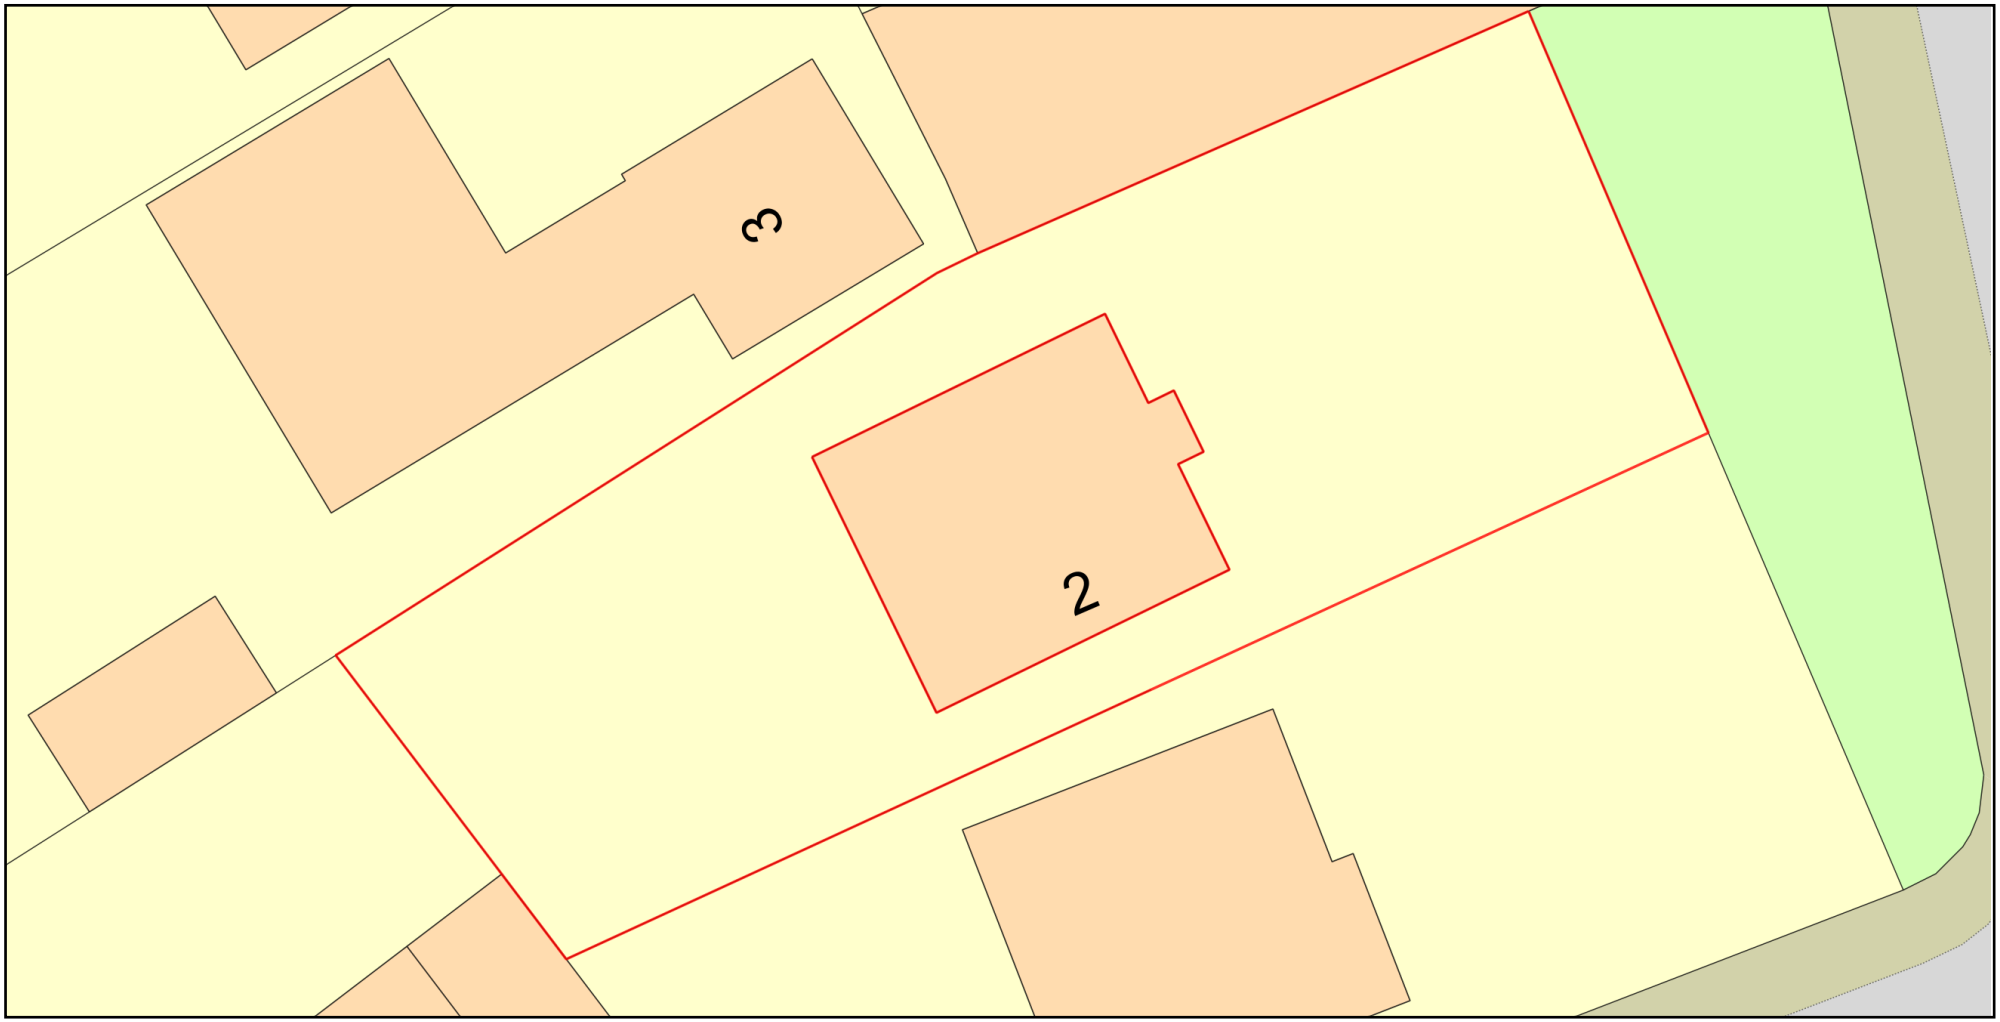

0 10
Metres

N

ReQuestaPlan

Plan Produced for: Tony Ramsden

Date Produced: 26 May 2023

Plan Reference Number: TQRQM23146094509560

Scale: 1:200 @ A4

© Crown copyright and database rights 2023 OS 100042766