


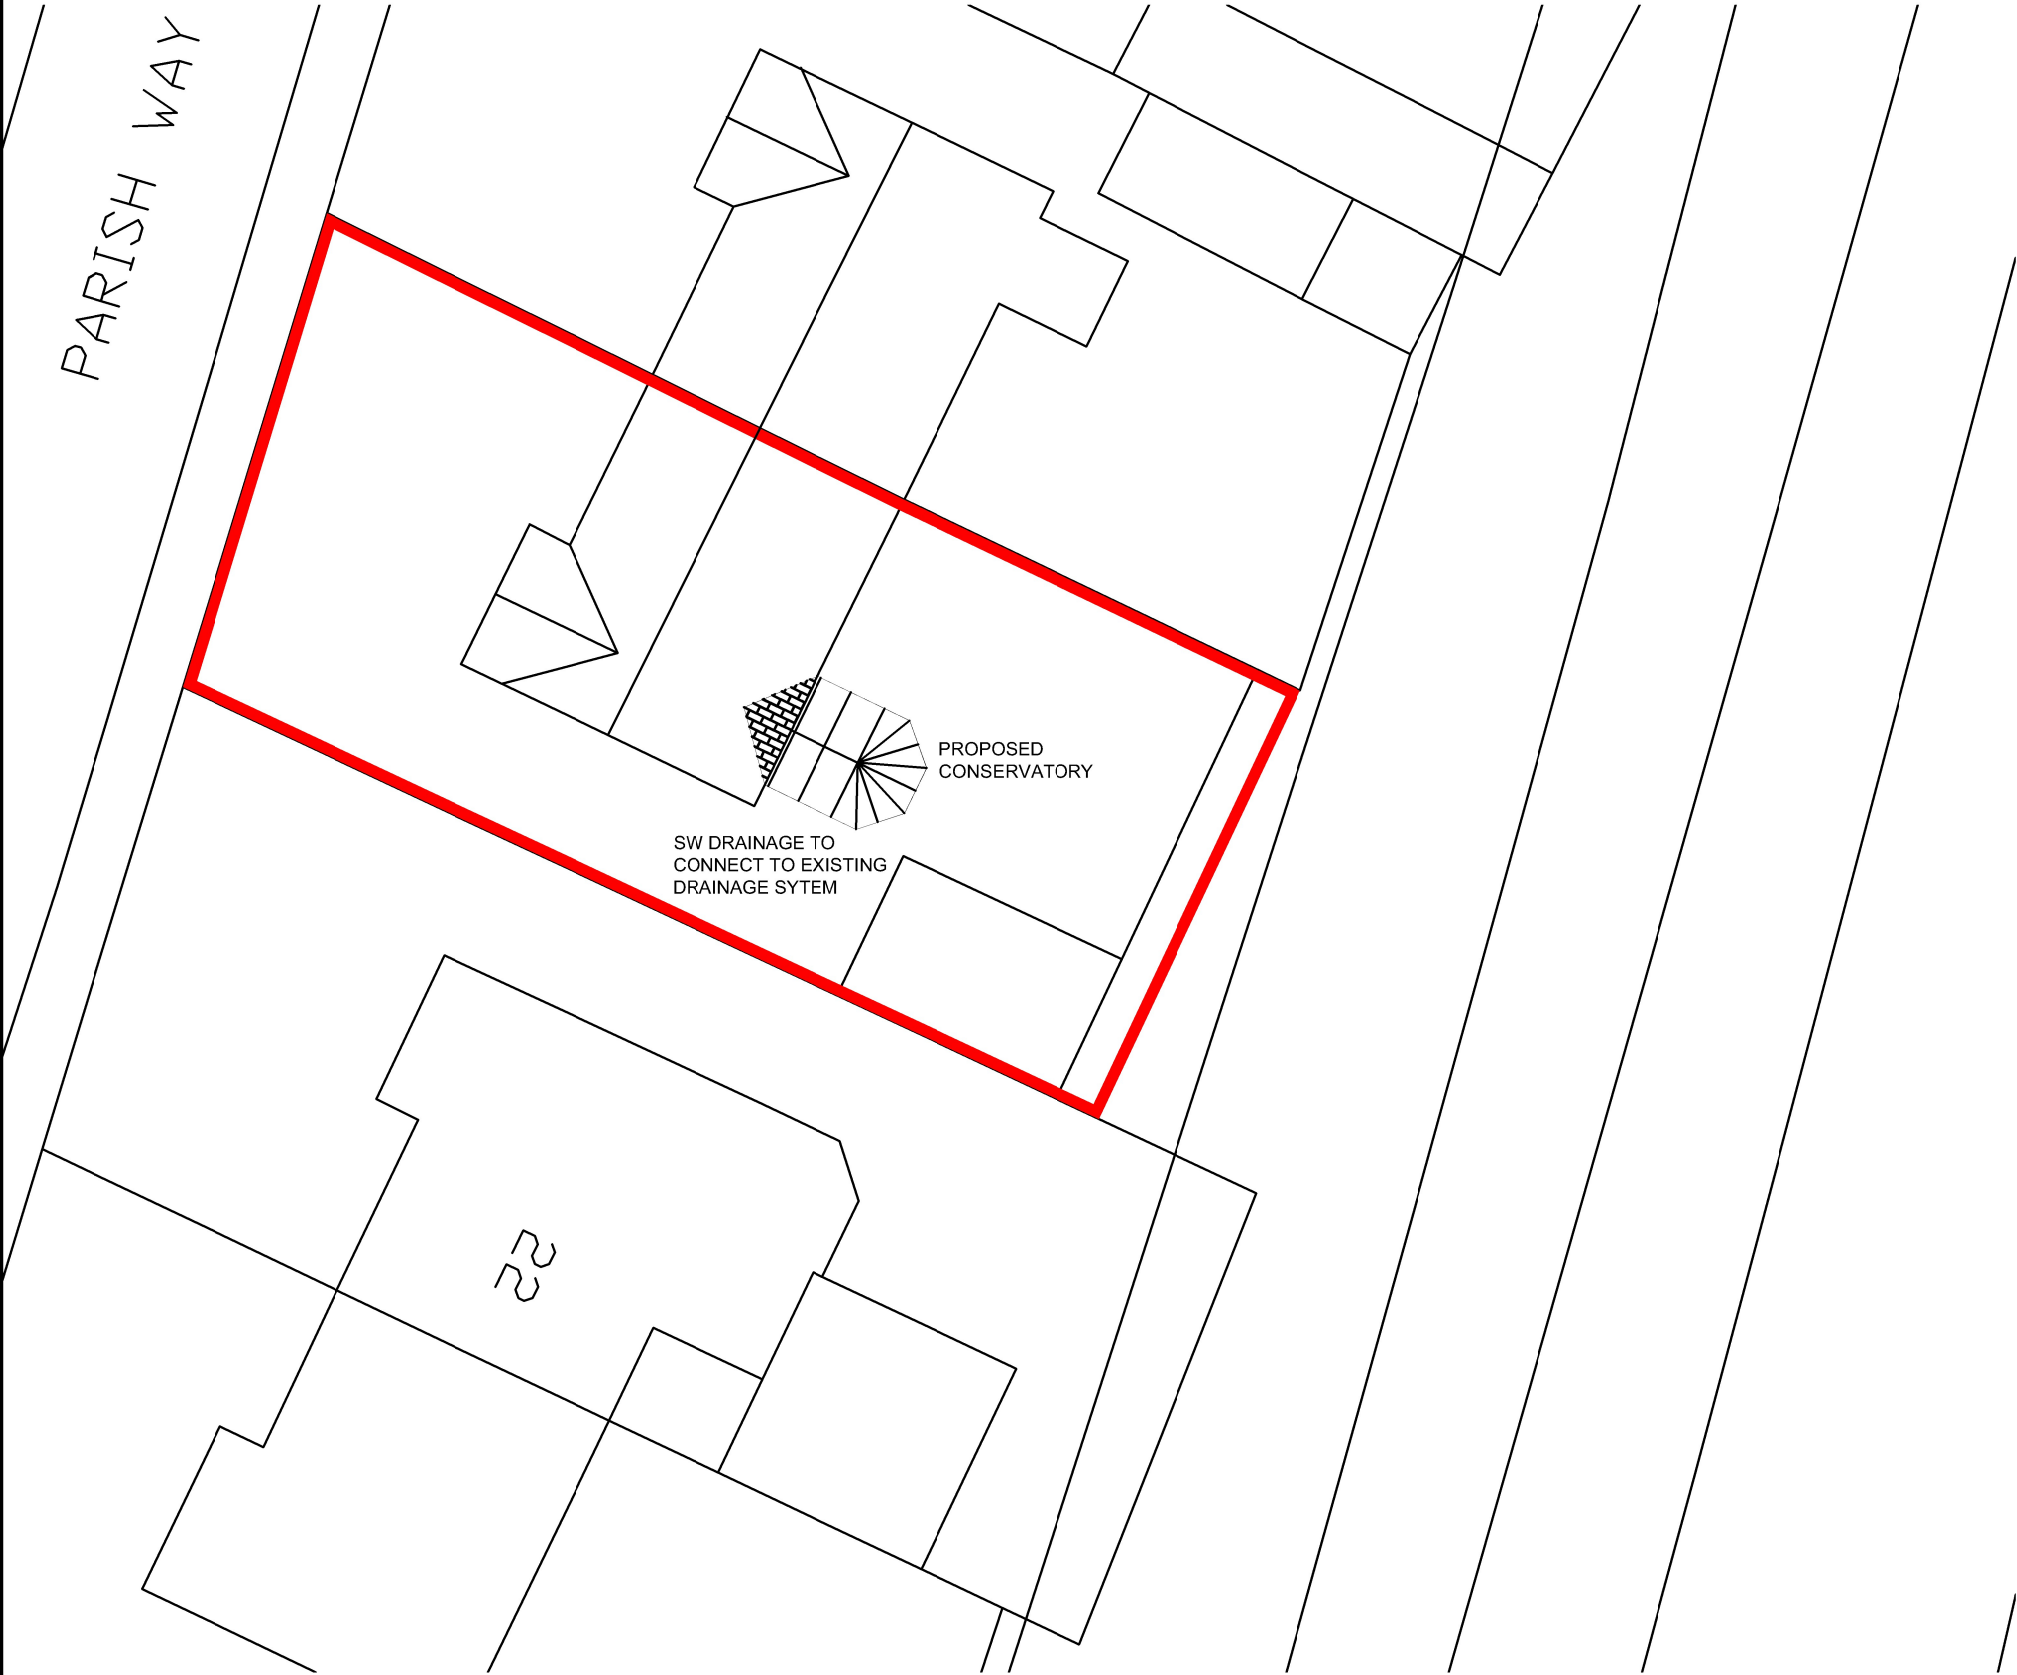



SITE/BLOCK PLAN
SCALE 1:200



Ordnance Survey (c) Crown Copyright 2023. All rights reserved. Licence number 100023432

LOCATION PLAN
SCALE 1:1250

Scale Check:

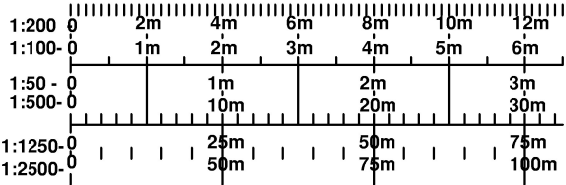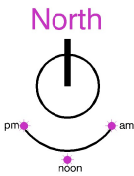

CLIENT DETAILS		PROJECT	TITLE		REV	DESCRIPTION	DATE	<div>9 Malham Close Shafton Barnsley S72 8PE Tel: 07305270468 ian@residential72.co.uk</div> <div><div>R</div><div>RESIDENTIAL S72₈</div></div> <div>©This drawing is copyright of Residential S72 Ltd</div>		
MR & MRS HARRISON		PROPOSED REAR CONSERVATORY	PROPOSED SITE/BLOCK AND LOCATION PLAN							
24 PARISH WAY MONK BRETTON BARNSELEY										
REFERENCE	SCALE									AS NOTED
23-015-08-01	DATE									21.07.23

9 Malham Close
Shafton
Barnsley
S72 8PE
Tel: 07305270468
ian@residential72.co.uk

