ORDNANCE SURVEY PLAN REFERENCE	COUNTY ~~YORKSHIRE~~	SHEET	NATIONAL GRID	SECTION
			SE 3307	P


Scale: 1/1250

© Crown copyright 1970

~~BARNSLEY COUNTY BOROUGH~~

PLAN 1

COUNTY OF SOUTH YORKSHIRE
BARNSLEY DISTRICT

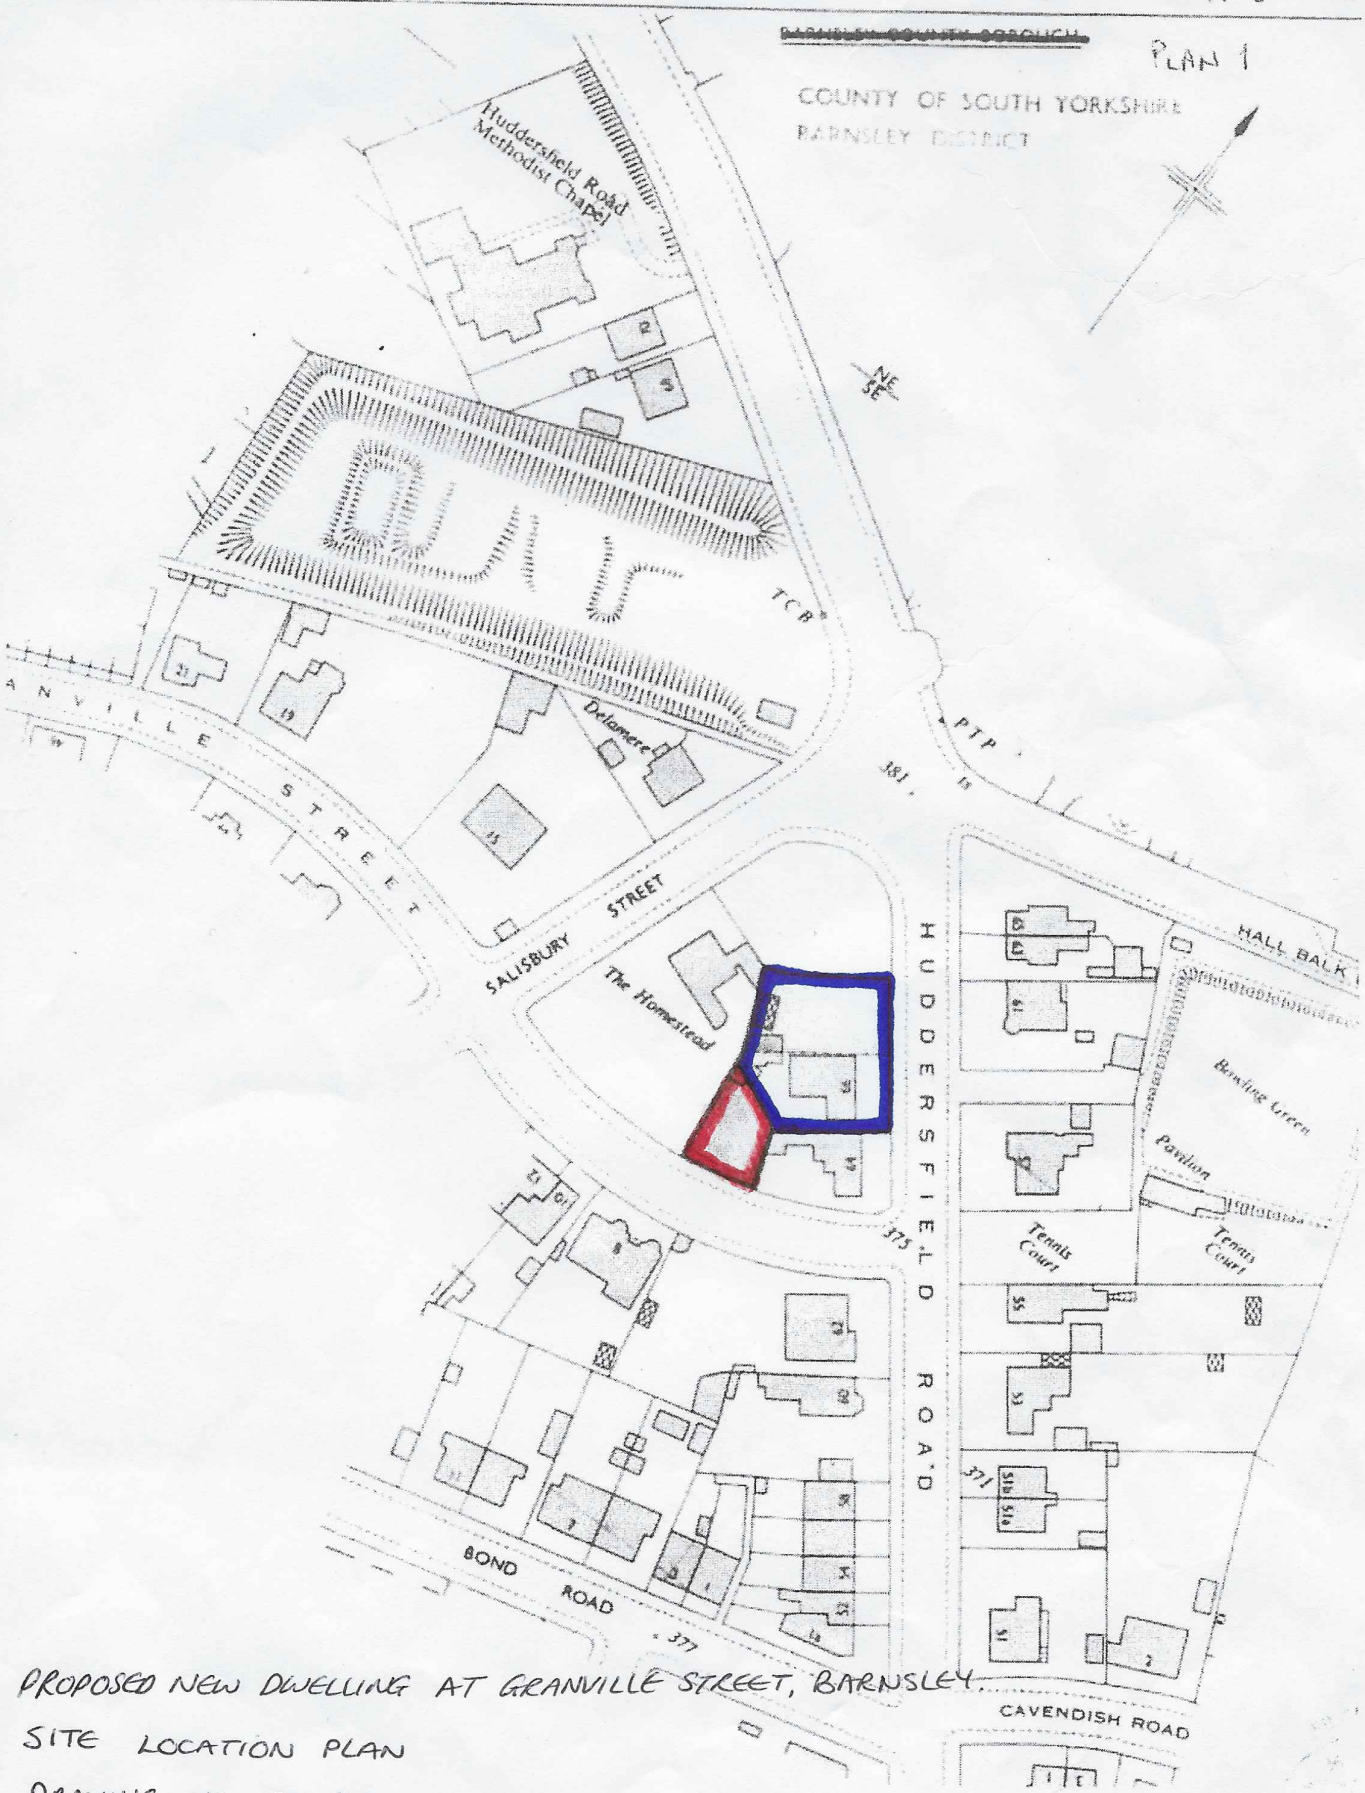

PROPOSED NEW DWELLING AT GRANVILLE STREET, BARNSLEY.

SITE LOCATION PLAN

DRAWING NO. 36-00

SCALE 1:1250.