



REAR ELEVATION: 1/100

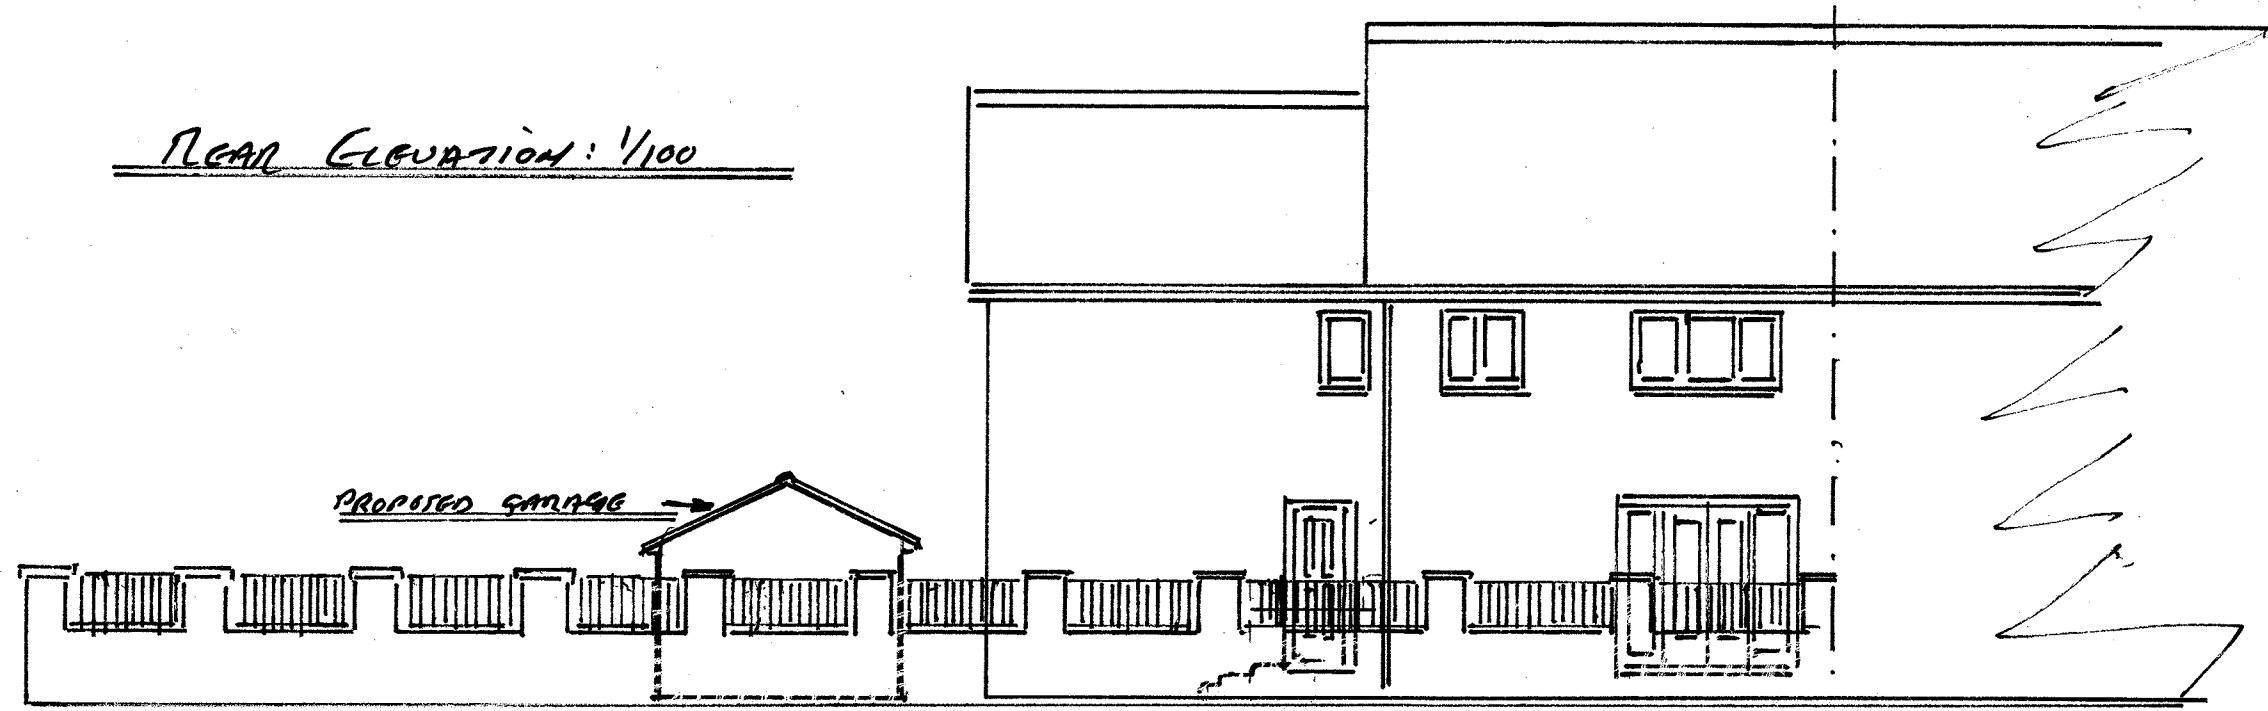

MISS. L. PEARSON	OCT 2016
MR N. LANGLEY	D.P.
36 STEADFIELD ROAD	1:100
HOLYLAND ARNLEY	1:200
574 OAT.	
PROPOSED GARAGE	REF 1A
A - Drainage added. N.W.K.	

SIDE ELEVATION: 1/100

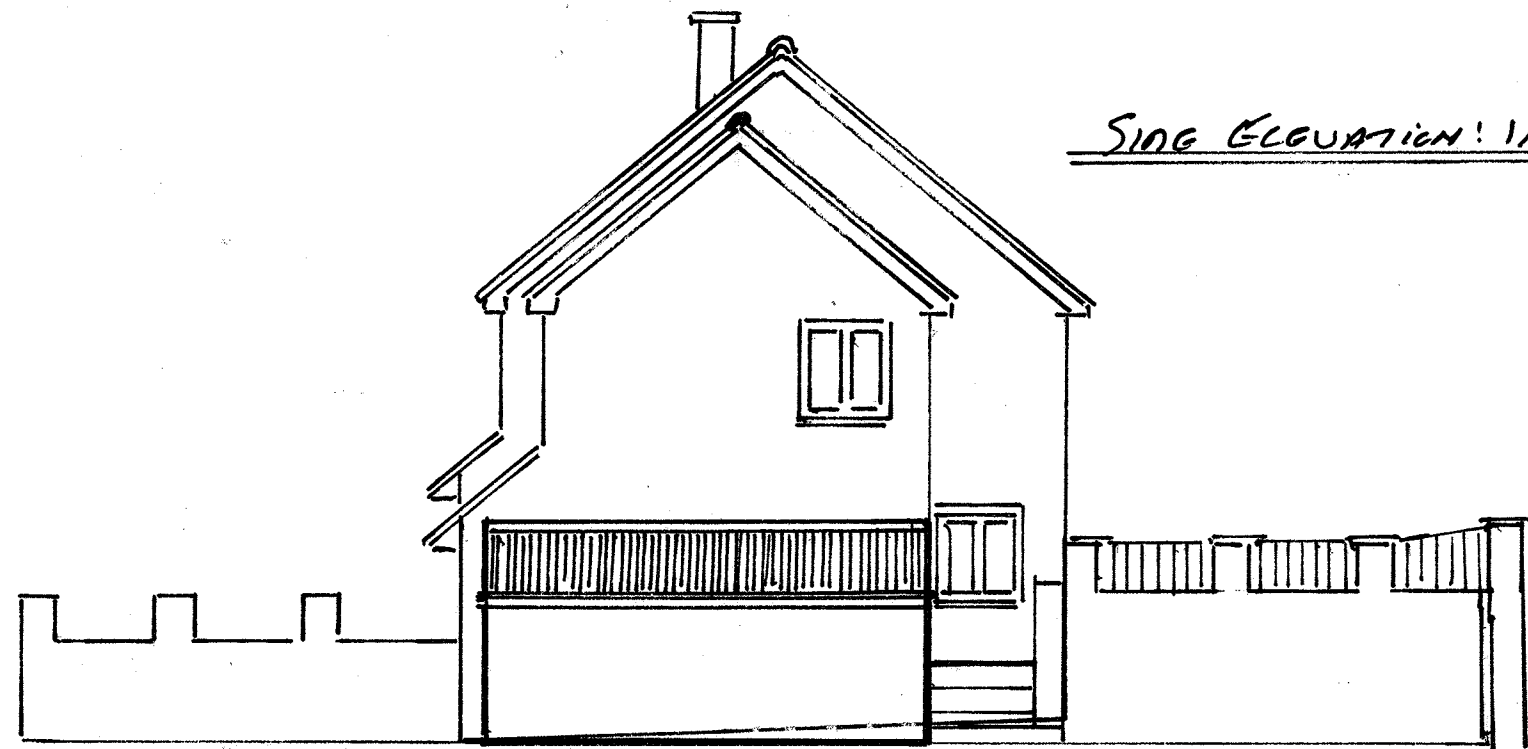


CONSTRUCTION DETAILS:

EXTERNAL - BRICKWORK TO MATCH EXISTING
 ROOF - TILES TO MATCH EXISTING / TRUSS ROOFING.
 GUTTER - TO MATCH EXISTING.

REAR & FRONT PILLARS: 225mm / SIDE WALLS 102mm

FRONT ELEVATION: 1/100

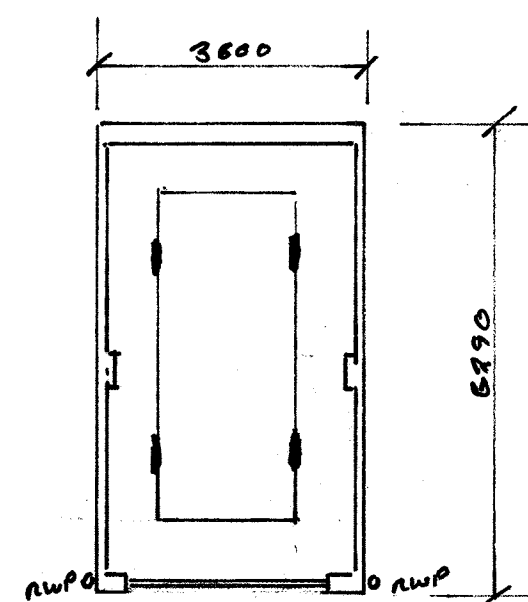

GARAGE PLAN: 1/100

Block Plan: 1/200

