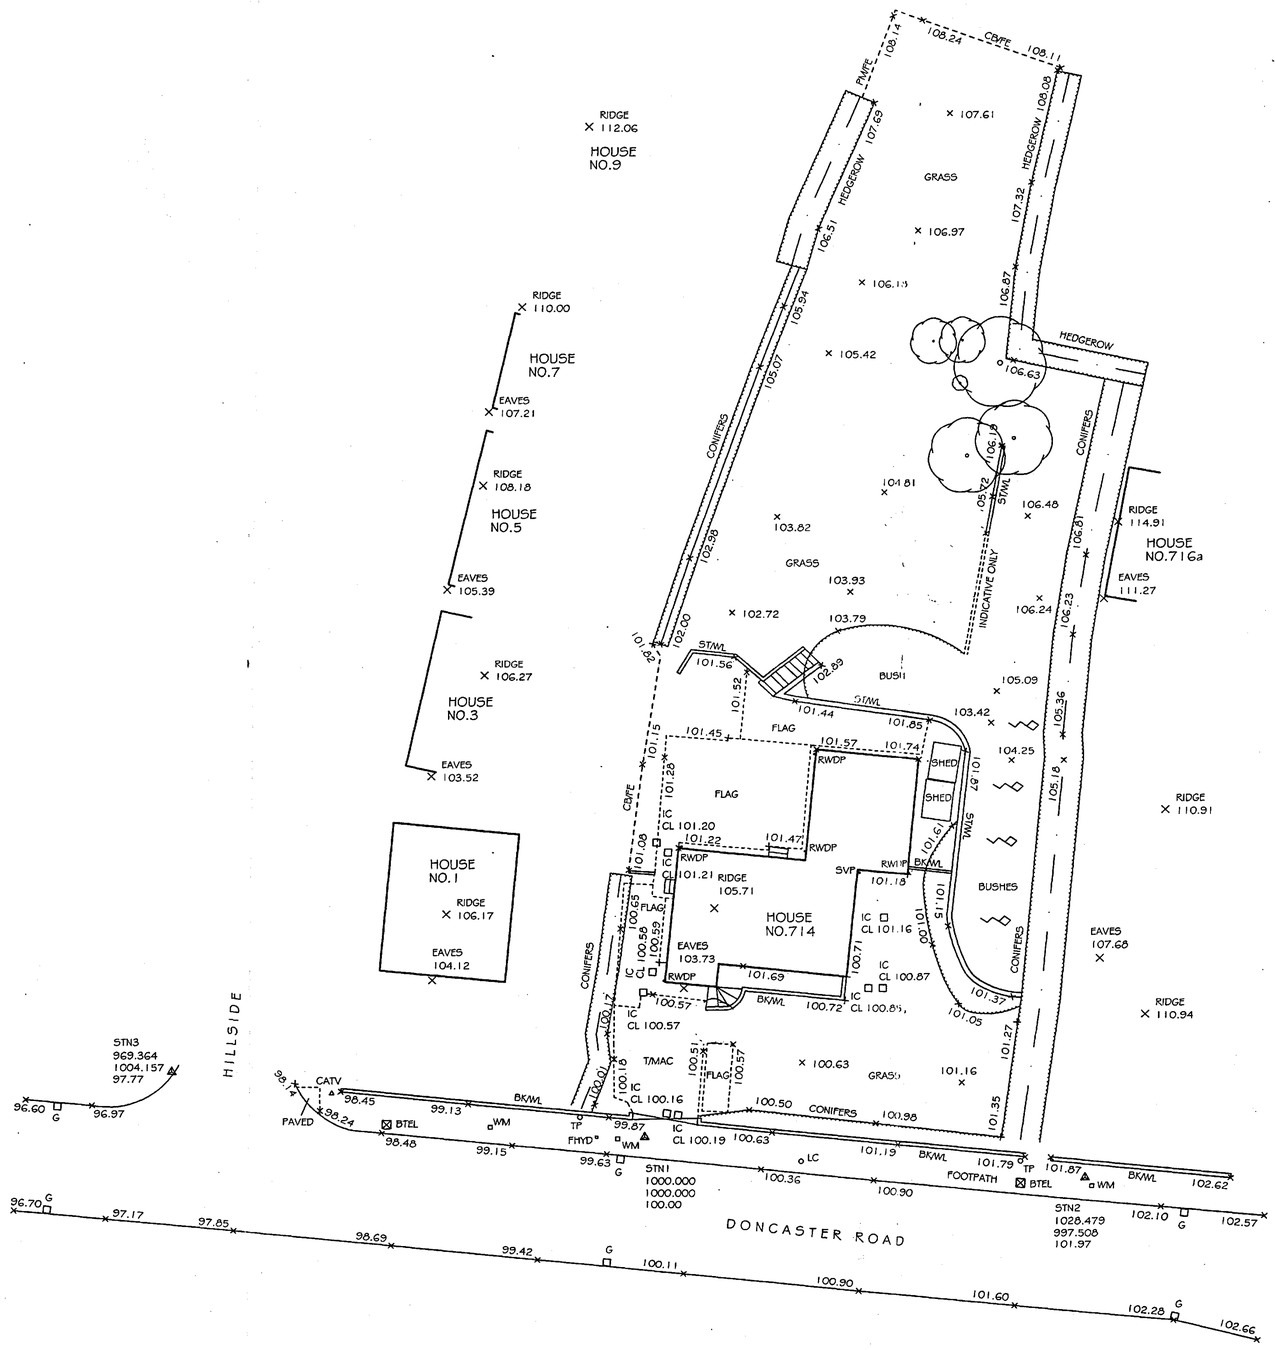


INDICATIVE ONLY

KEY

- Kerblines
- Road edges Paths Foundations Bases etc.
- Buildings
- Walls
- Hedgerows
- Limits of Bushes Canopies Scrub
- Fence - PM/FE Post & Mesh; CD/FE Close boarded; PW/FE Post & Wire; PR/FE Post & Rail; I/R Iron Railings
- Batters
- Overhead Powerlines
- Gate
- 52.47 Spot level
- Tree

BB	Belisha beacon	PP	Petrol pump
BOLL	Bollard	RE	Rodding eye
BIN	Litter bin	RP	Reflector post
BSTP	Bus stop	RS	Road sign
BTEL	British Telecom IC	RWDP	Rain water pipe
CATV	Cable Television cover	SWP	Steel west pipe
DRAIN	Drain	SP	Spring
DS	Direction Sign	STAP	Stop tap
ECAB	Electrical Cable Marker	SVAL	Stop valve
ELEC	Electrical IC	STAY	Cable stay
EP	Elec. pole	TCB	Telephone call box
FT	Floodlight	TLTS	Traffic light
FP	Flagpole	TPOL	Telegraph pole
FHYD	Hydrant	UTL	Unable to Lift
G	Gully	VP	Vent pipe
GAS	Gas valve	WM	Water meter
IC	Inspection Cover	WO	Water outlet
KO	Kerb outlet		
LB	Letter box	BL 33.55	Bed level
LCOL	Lamp column	CL 32.56	Cover level
MH	Utility marker		
MY	Mercury Telecom IC	FL 36.52	Floor level
NP	Name plate	IL 36.59	Invert level
PM	Parking meter		
POST	Post	SL 37.54	Soffit level
		TL 36.45	Threshold level
		WL 36.24	Water level

SURVEY CONTROL DETAILS

ALL LEVELS RELATED TO STN1 VALUE 100.00 M

REVISIONS

SCALE = 1:200

Survey Site Services
Consulting Engineers
Surveyors


Survey and Site Services LLP
26 Huddersfield Road
Barnsley
South Yorkshire
S75 1DL
Tel and Fax (01226) 289177


Surveyed for:


714 DONCASTER ROAD
ARDSLEY
BARNSLEY
SITE SURVEY


Surveyed GH	Processed GH	Drawn GH	Checked VHM
Drg.No. B299/S/1		Date 09/06/05	


1) Refer Dimberline Chartered Architect.
2) All dimensions on this drawing are to be checked by the Contractor and any discrepancies are to be reported to the Architect.
3) Do not scale critical dimensions off this drawing.
4) Contractor to ensure that all Health & Safety requirements (CDM Regulations) in relation to this project will be complied with.

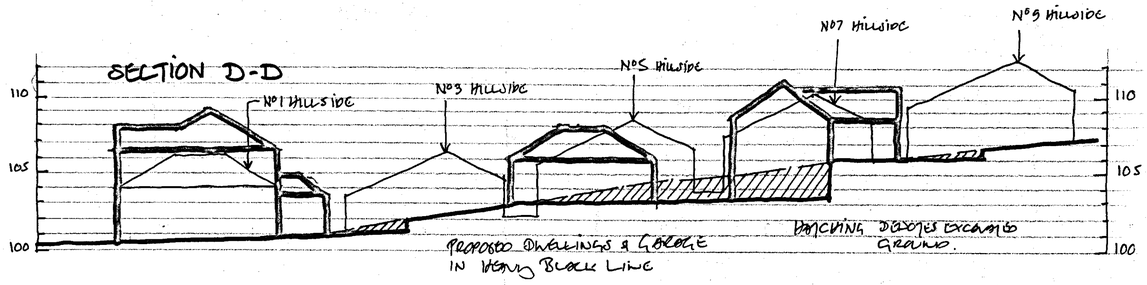

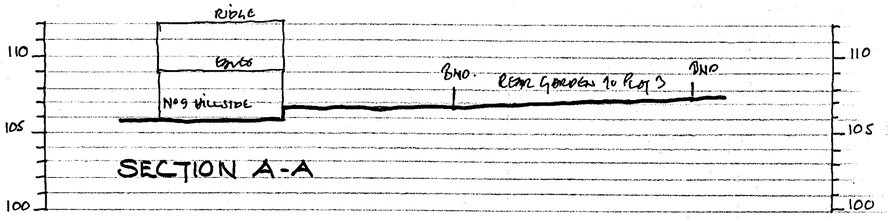

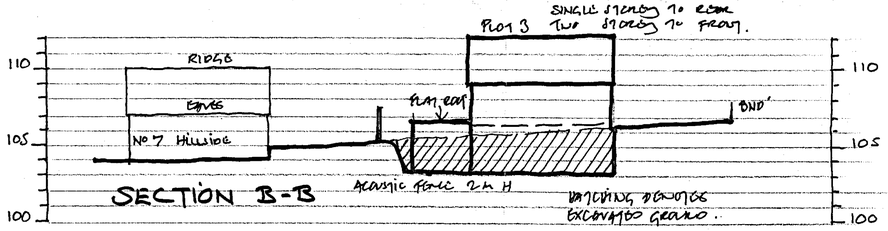

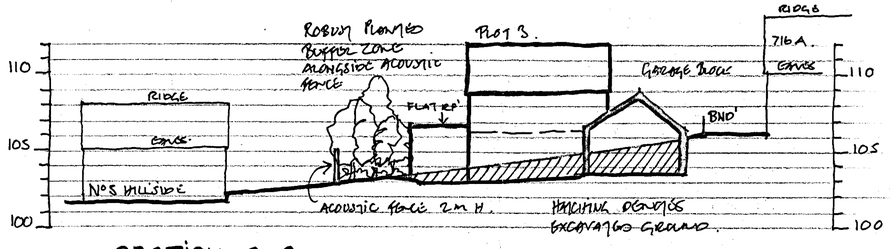

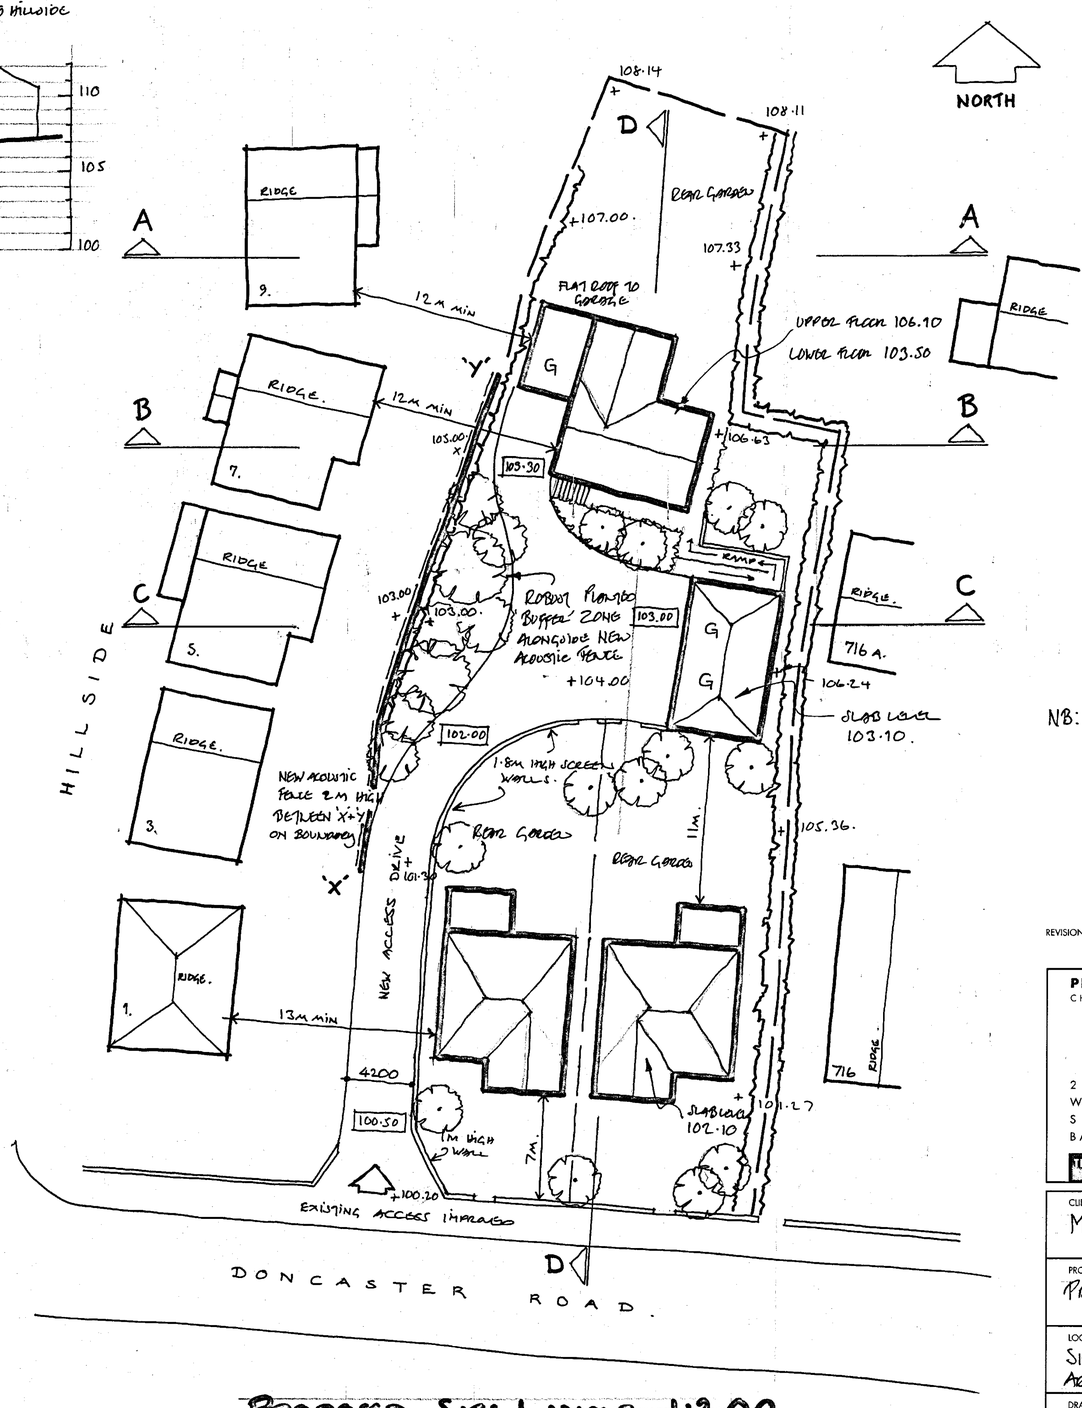

NB: LEVELS SHOWN IN BOX THUS: 103.00. ARE PROPOSED.

ALL OTHER LEVELS ARE EXISTING

REVISIONS

PETER DIMBERLINE
CHARTERED ARCHITECT
Dip. Arch RIBA
2 TIPSEY COURT
WAKEFIELD ROAD
STAINCROSS
BARNSLEY S75 6FZ
TEL/FAX (01226) 390947

CLIENT: Mr & Mrs WHYKE

PROJECT: Proposed Residential Development

LOCATION: Site of 714 DONCASTER ROAD, ARDSLEY, BARNSLEY.

DRAWING: Proposed site Layout.

SCALES: 1:200 DATE: MARCH '16

DRWG.No. 2016/10/01. REV.

DRAWN BY P.D.

SECTIONS THROUGH SITE 1:200

PROPOSED SITE LAYOUT 1:200

W.Y.D.O.B.