




Project	27 Roman Road Barton Barnsley Proposed Development		
Drawing	Location Plan		
Scale	1:500	Date	March 2009
Drawing No.	DWG/27/01	Rev.	




EXISTING FRONT
ELEVATION

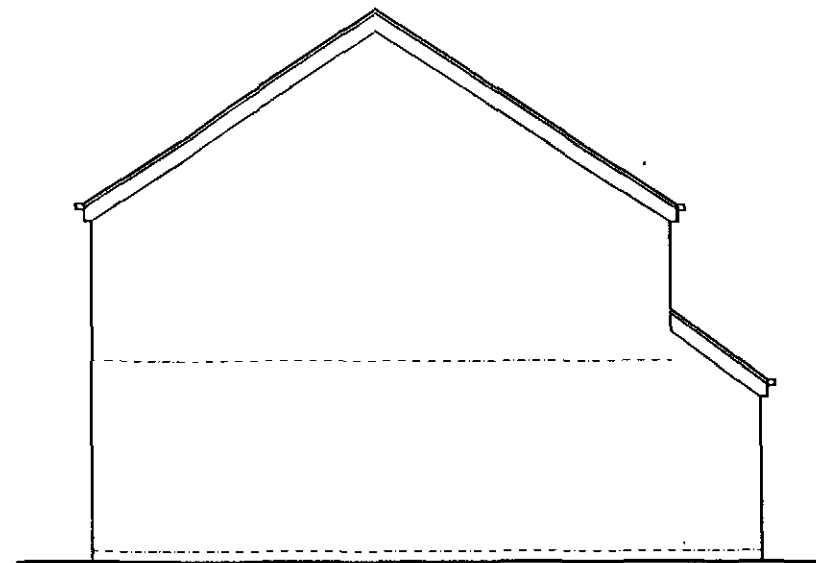

EXISTING WEST
ELEVATION



EXISTING REAR
ELEVATION

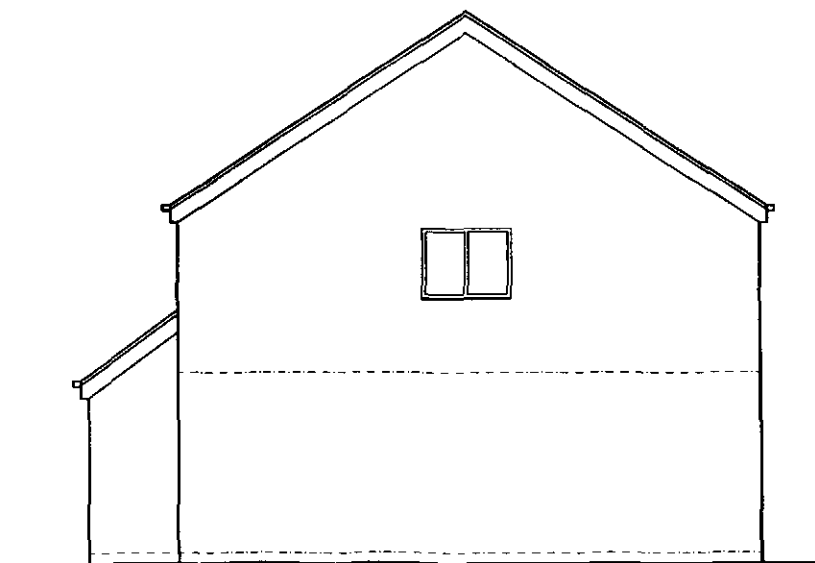


EXISTING EAST
ELEVATION

Project	27 Roman Road Darton Barnsley Proposed Development		
Drawing	Existing Elevations		
Scale	1:100	Date	March 2009
Drawing No.	DWG/27/02	Rev.	



PROPOSED REAR
ELEVATION

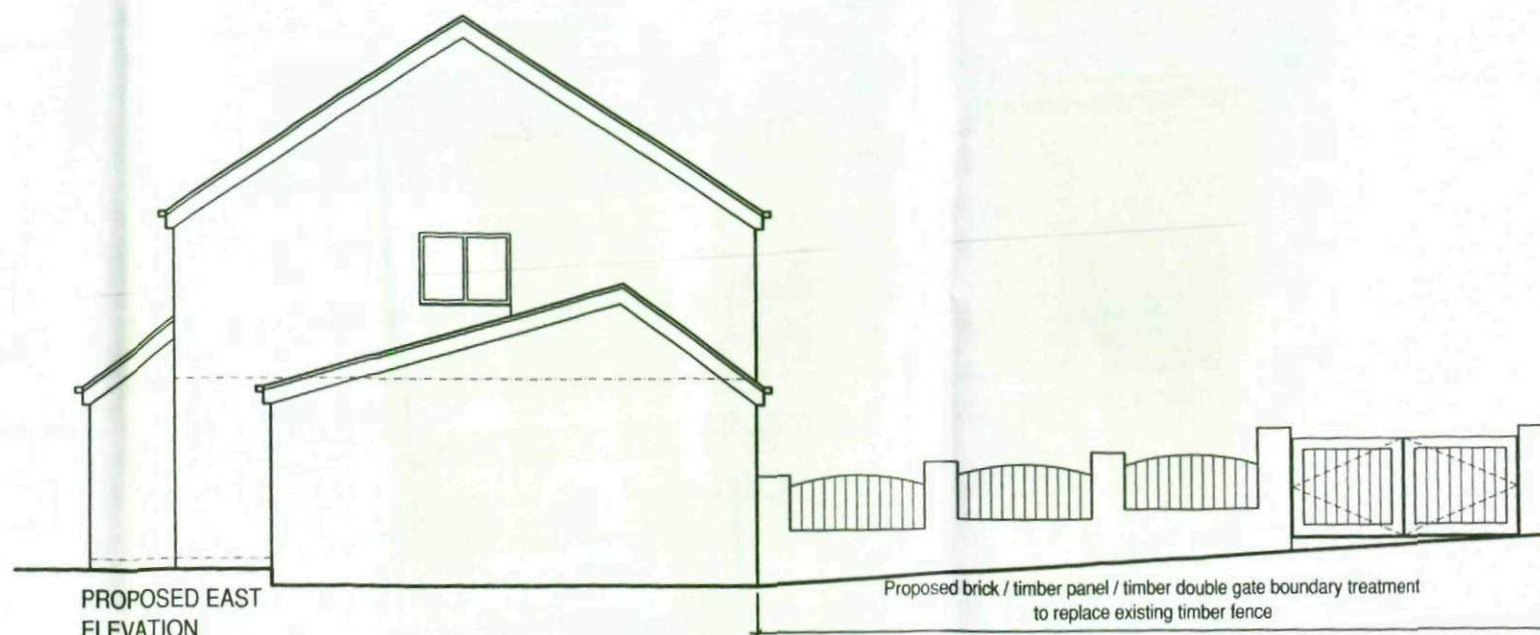

PROPOSED EAST
ELEVATION

PROPOSED MATERIALS

ROOF

TILES TO MATCH EXISTING

WALLS

BRICKWORK TO MATCH
EXISTING

DOOR AND WINDOWS

WHITE UPVC TO MATCH
EXISTING

RAIN WATER GOODS


WHITE UPVC TO MATCH
EXISTING

PROPOSED GARAGE DOOR

WHITE COLOURED
SECTIONAL UP AND OVER




PROPOSED FRONT
ELEVATION

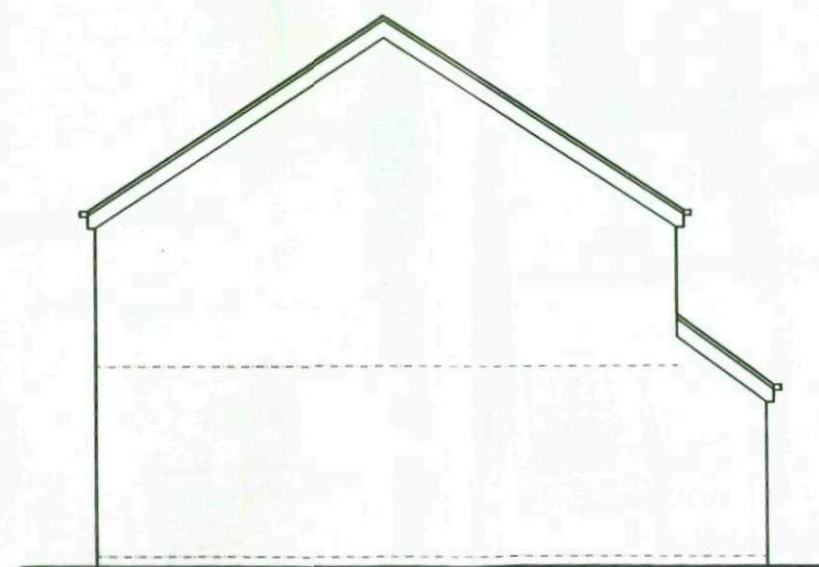


PROPOSED WEST
ELEVATION


Project	27 Roman Road Darton Barnsley Proposed Development		
Drawing	Proposed Elevations		
Scale	1:100	Date	March 2009
Drawing No.	DWG/27/03	Rev.	

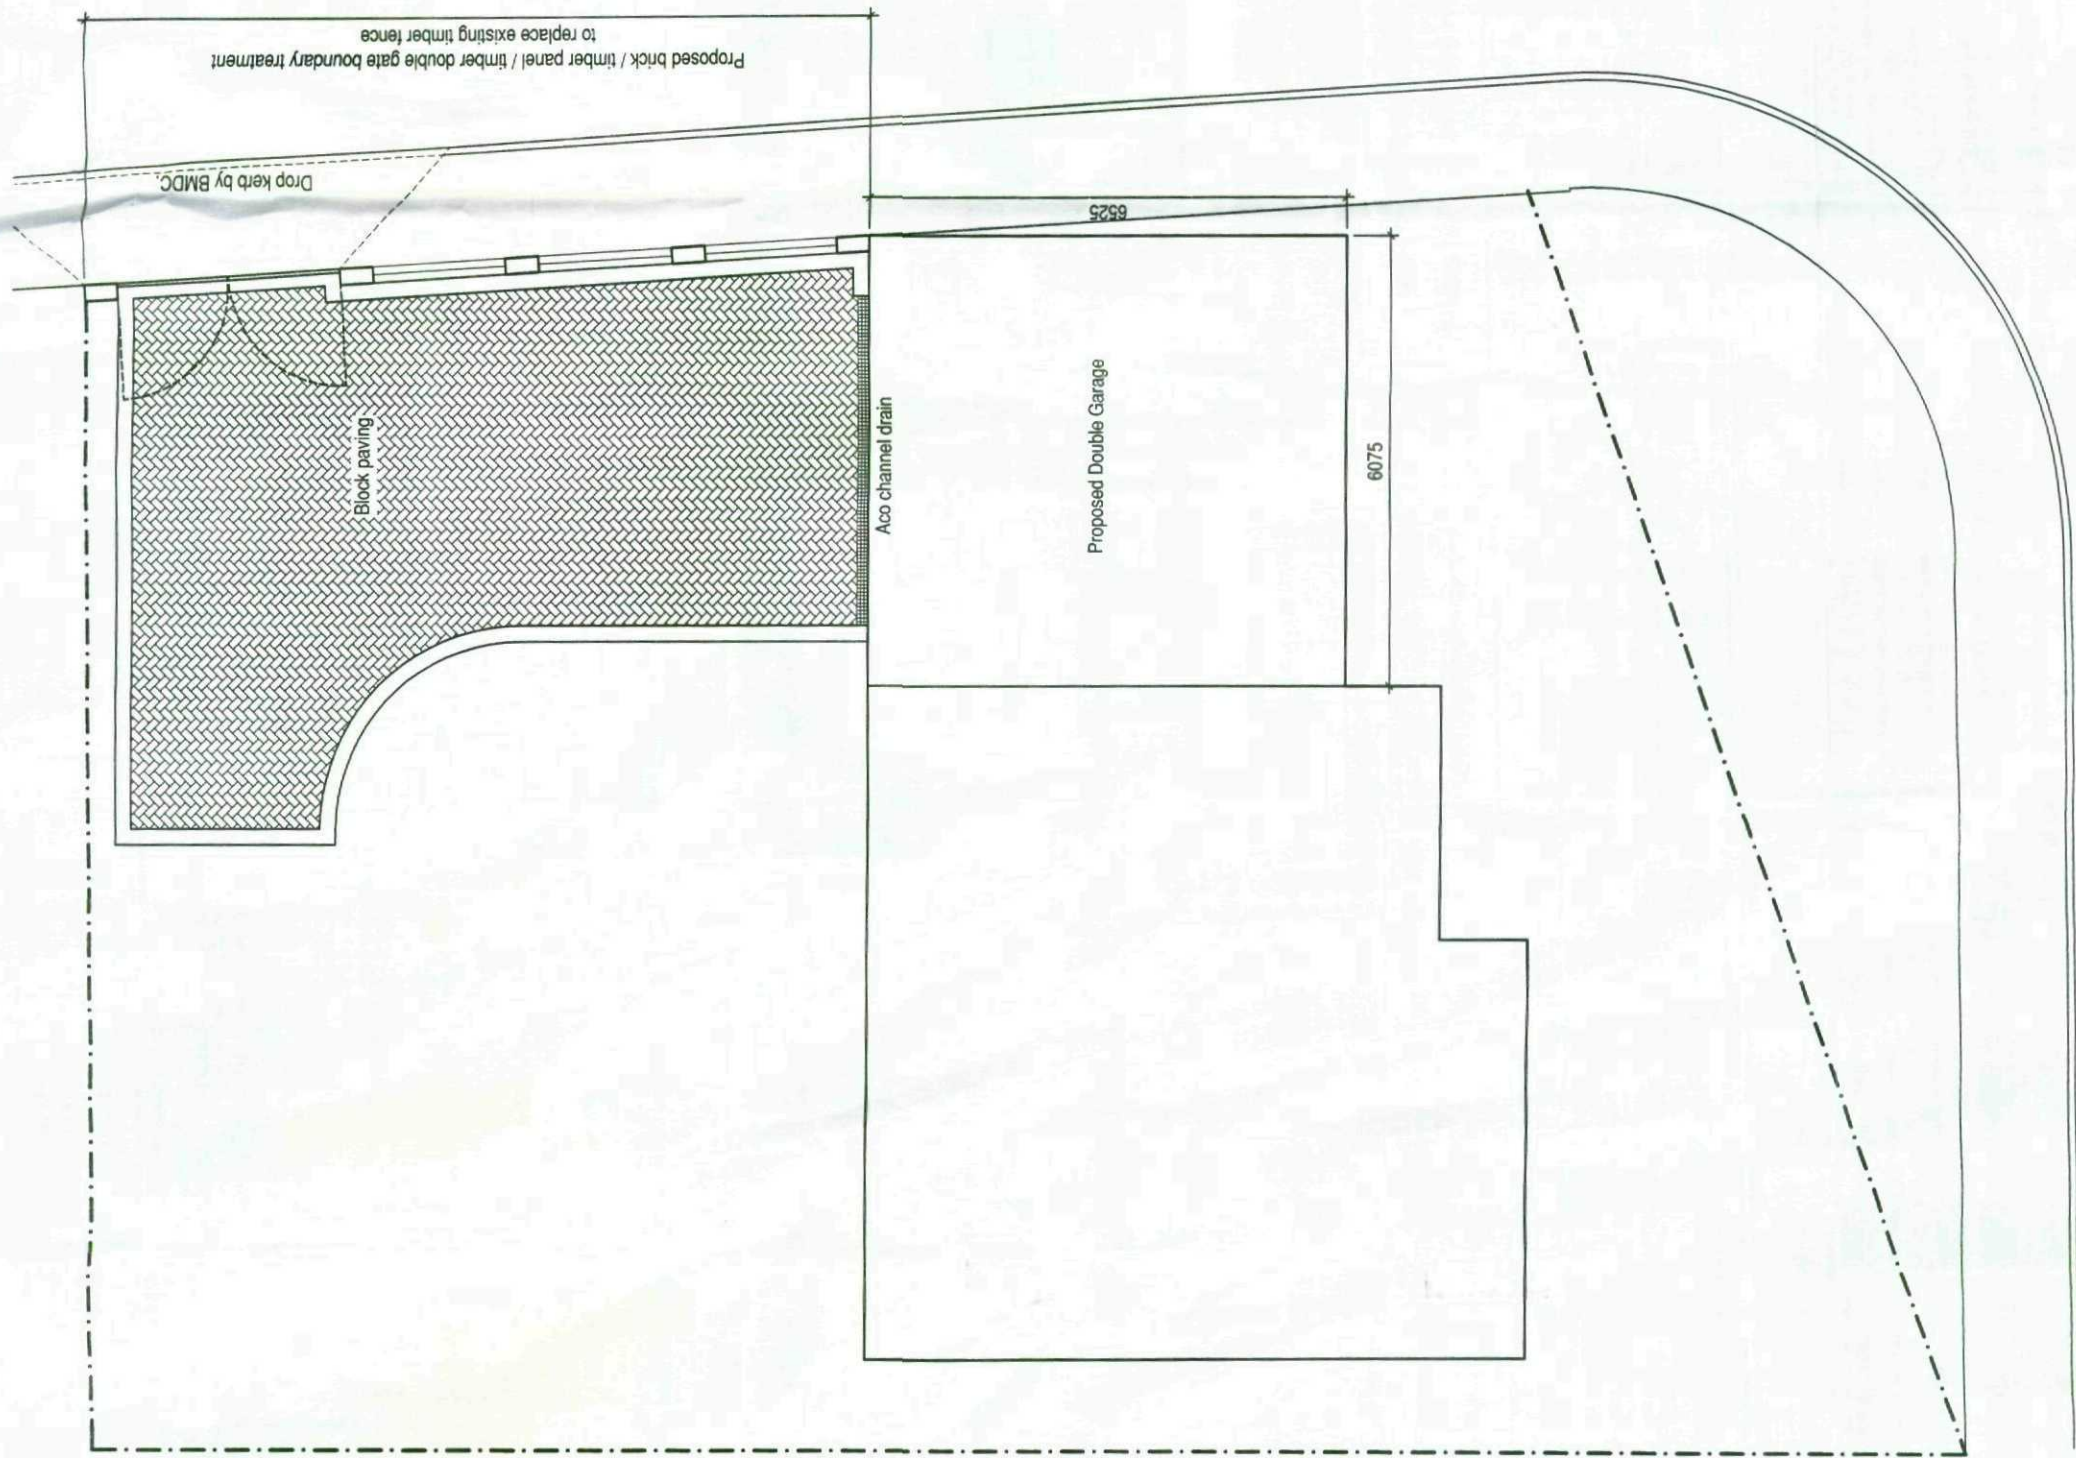

Project	27 Roman Road Darton Barnsley Proposed Development		
Drawing	Proposed Site Plan		
Scale	1:100	Date	March 2009
Drawing No.	DWG/27/04	Rev.	

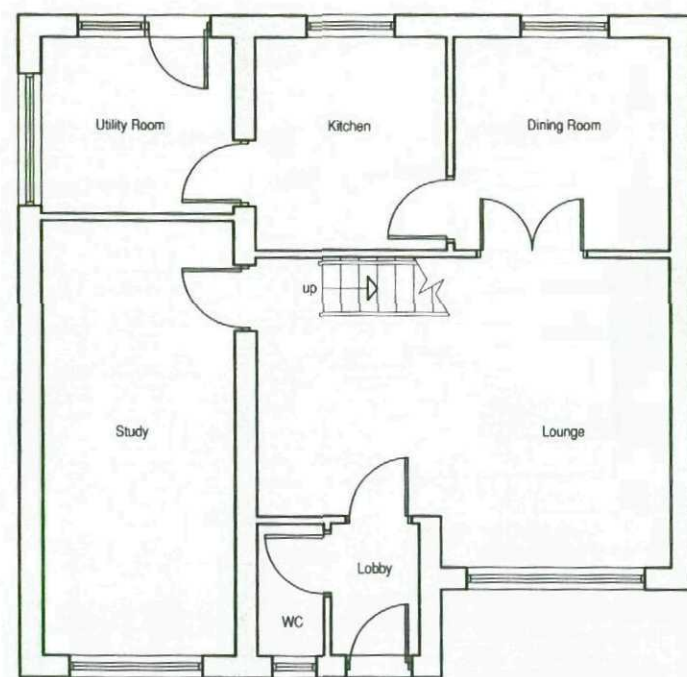

EXISTING GROUND
FLOOR PLAN

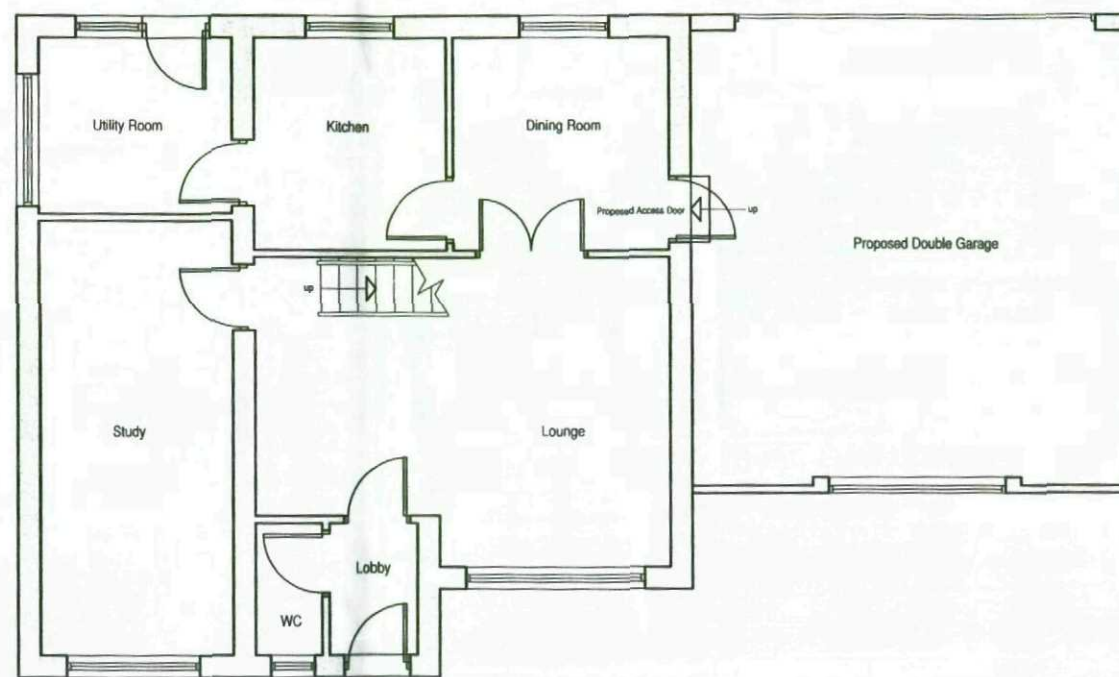

PROPOSED GROUND
FLOOR PLAN

Project	27 Roman Road Darton Barnsley Proposed Development		
Drawing	Proposed and Existing Plans		
Scale	1:100	Date	March 2009
Drawing No.	DWG/27/05	Rev.	