



# Site Layout 1:500

valley way

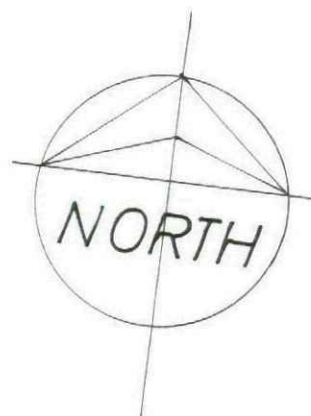

## Location Plan 1:1250

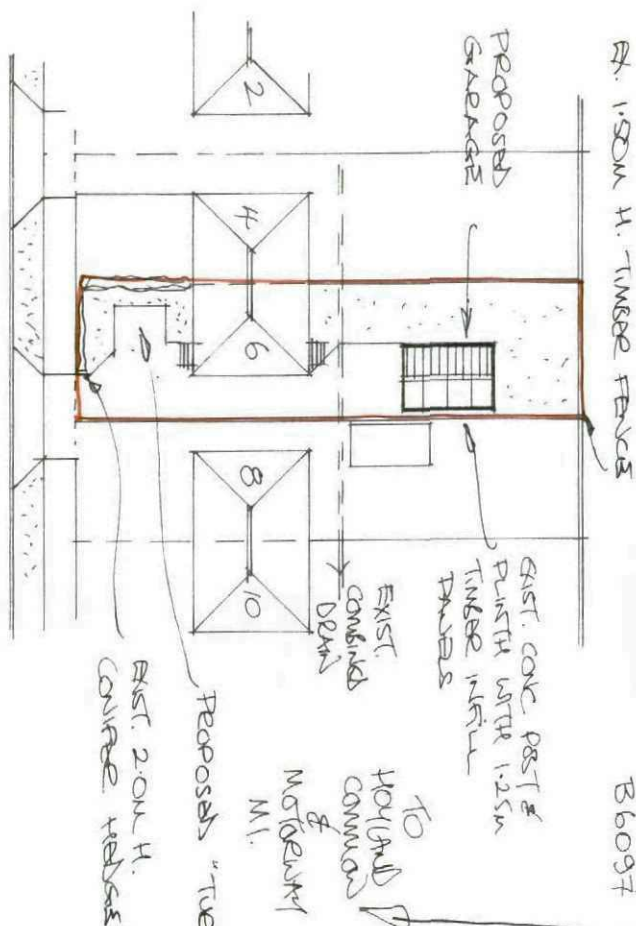

| Rev | Notes | Date |
|-----|-------|------|
|     |       |      |
|     |       |      |

**Garry Greetham Associates Ltd**

Residential Design Consultant  
Westwood House  
18 Carr Lane  
Tankersley

Barnsley S75 3BE  
Tel(01226)746573

PROJECT Detached Garage

CLIENT Mr. Neil Whitlam

TITLE Site & Location Layouts

ADDRESS  
6 Valley Way, Hoyland,  
Barnsley. S74 9BL.


DRAWN BY ggg

SCALE 1:500:1:1250 DATE July 11


DRAWING No 735-01 REV

Member of the Chartered Institute of Architectural Technologists


# Elevations

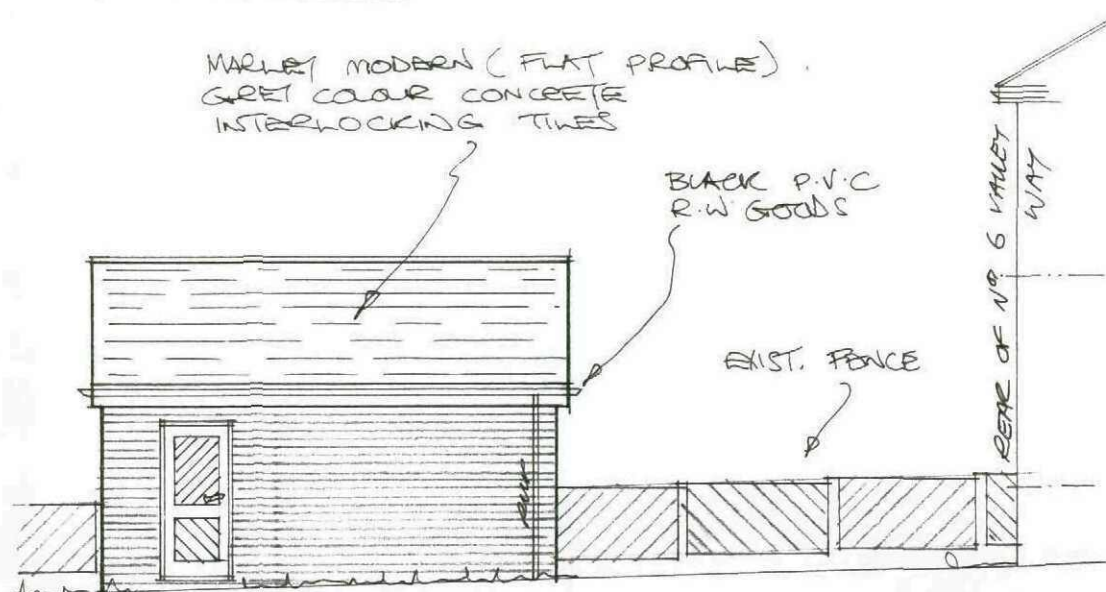


Side

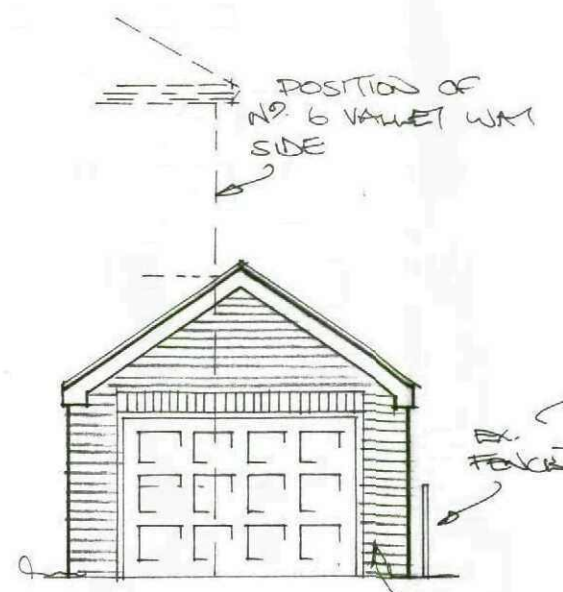

Front

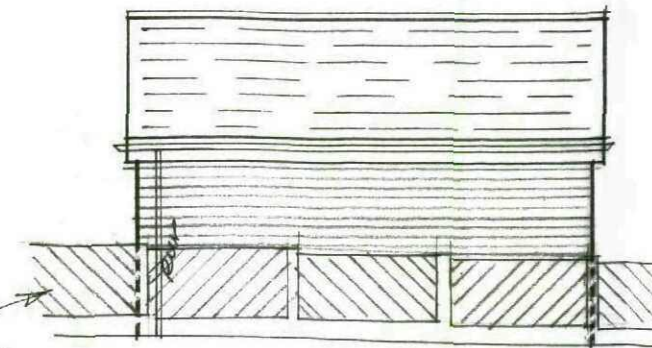



Side

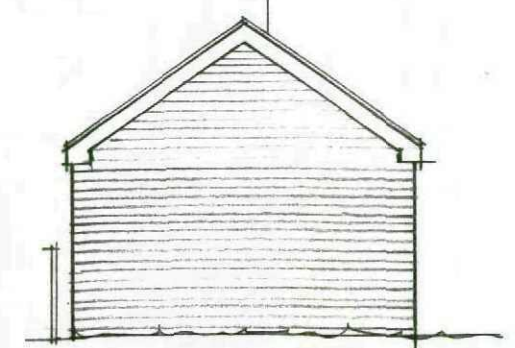

Rear

SMOOTH DARK RED BRICKWORK WITH MATCHING SOLDIER COURSE ACTING AS HEADERS

## Layout

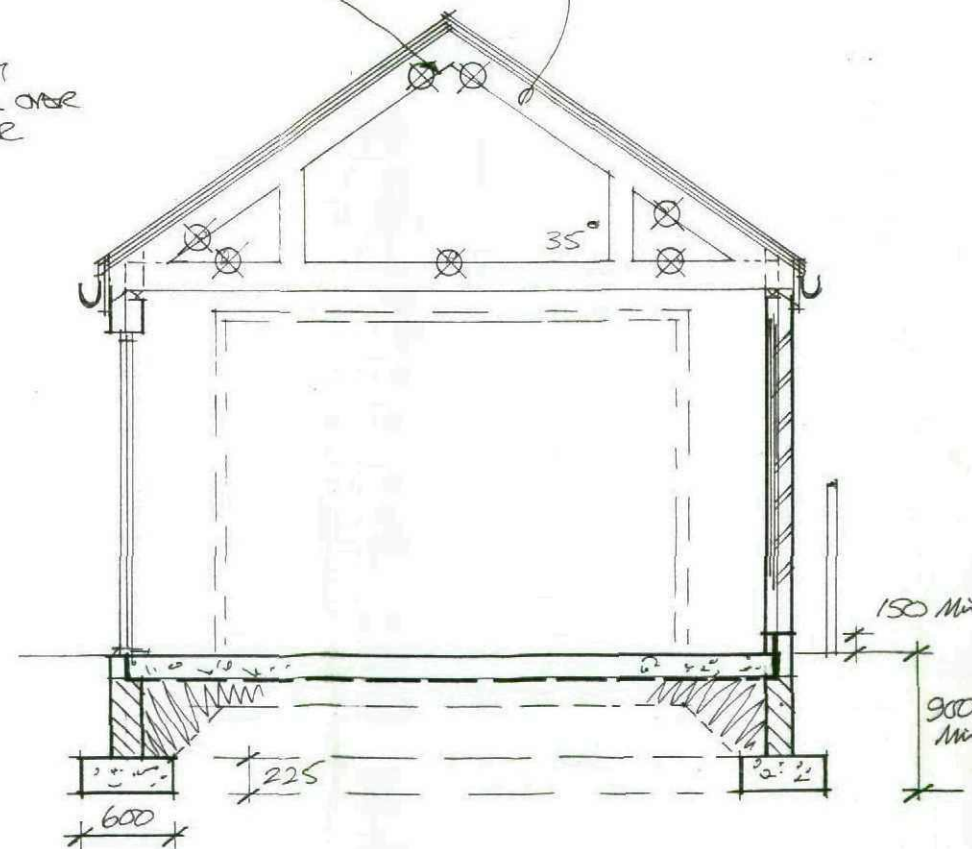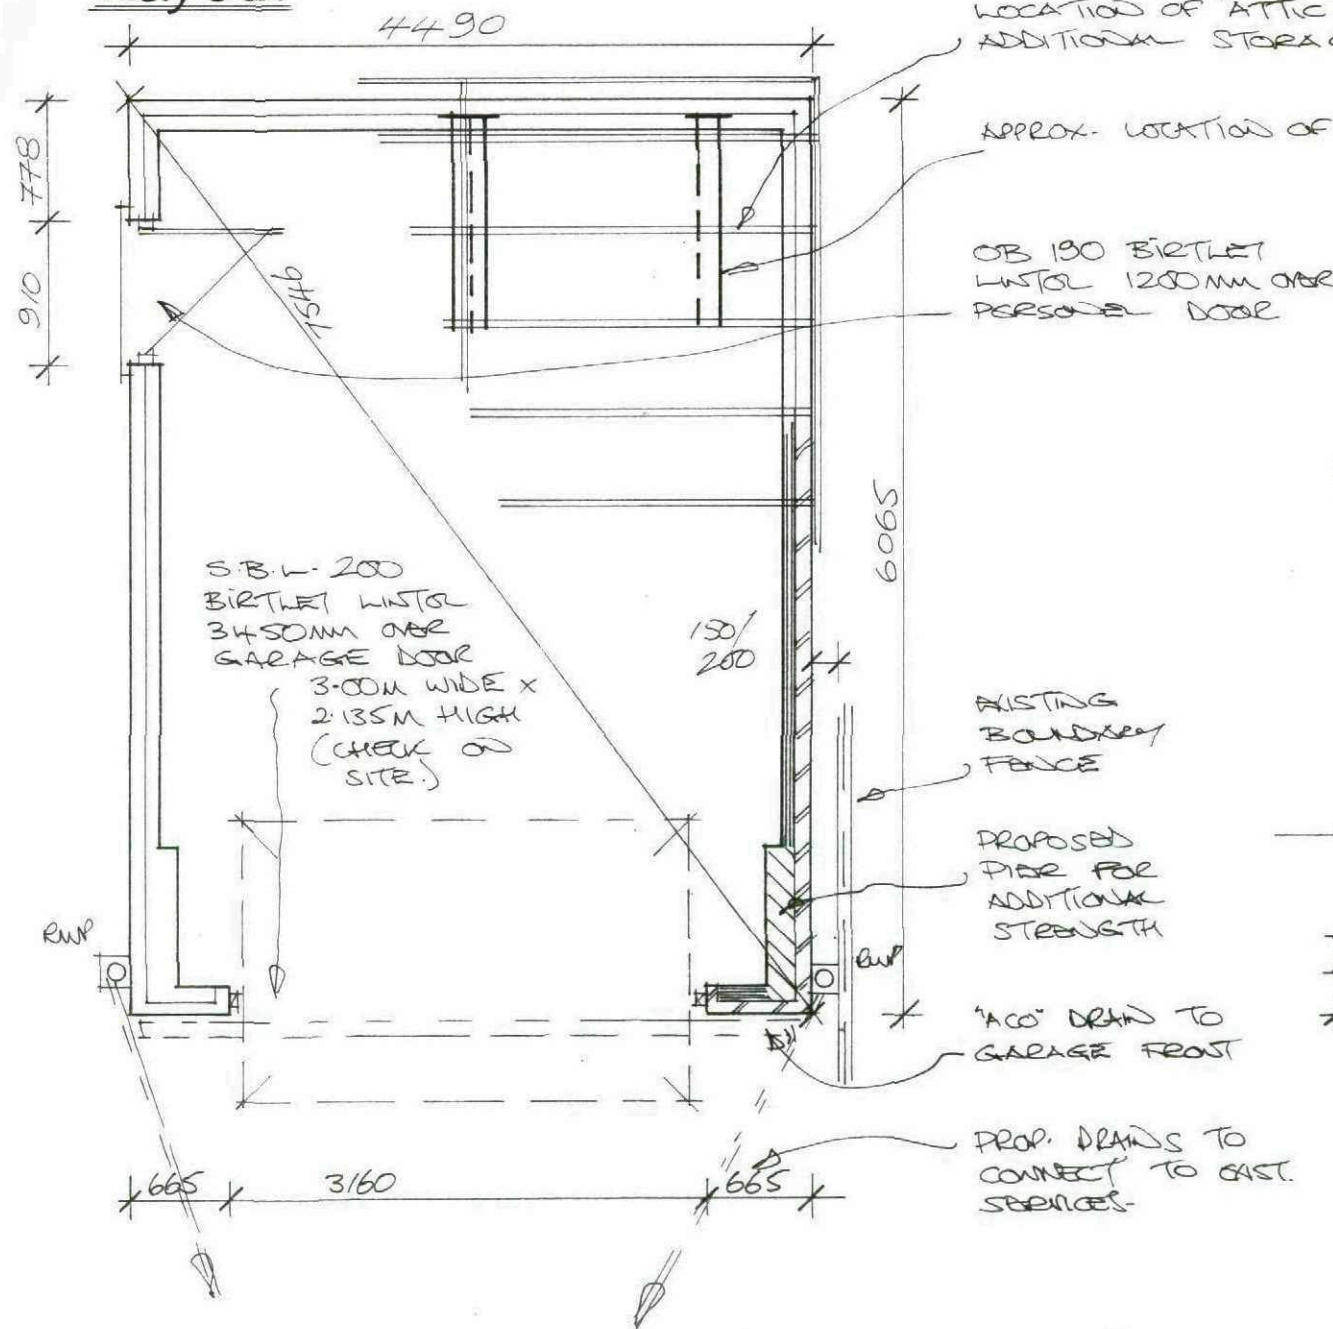

Typical Section

| Rev | Notes | Date |
|-----|-------|------|
|     |       |      |
|     |       |      |

**Garry Greetham Associates Ltd**  
Residential Design Consultant  
Westwood House  
18 Carr Lane  
Tankersley  
Barnsley S75 3BE  
Tel(01226)746573

|                                                                  |                                           |
|------------------------------------------------------------------|-------------------------------------------|
| PROJECT                                                          | Detached Garage                           |
| CLIENT                                                           | Mr. Neil Whitlam                          |
| TITLE                                                            | Working Drawings                          |
| ADDRESS                                                          | 6 Valley Way, Hoyland, Barnsley. S74 9BL. |
| DRAWN BY                                                         | ggg                                       |
| SCALE                                                            | 1:100; 1:50                               |
| DATE                                                             | July 11                                   |
| DRAWING No                                                       | 735-02                                    |
| REV                                                              |                                           |
| Member of the Chartered Institute of Architectural Technologists |                                           |

Planning: