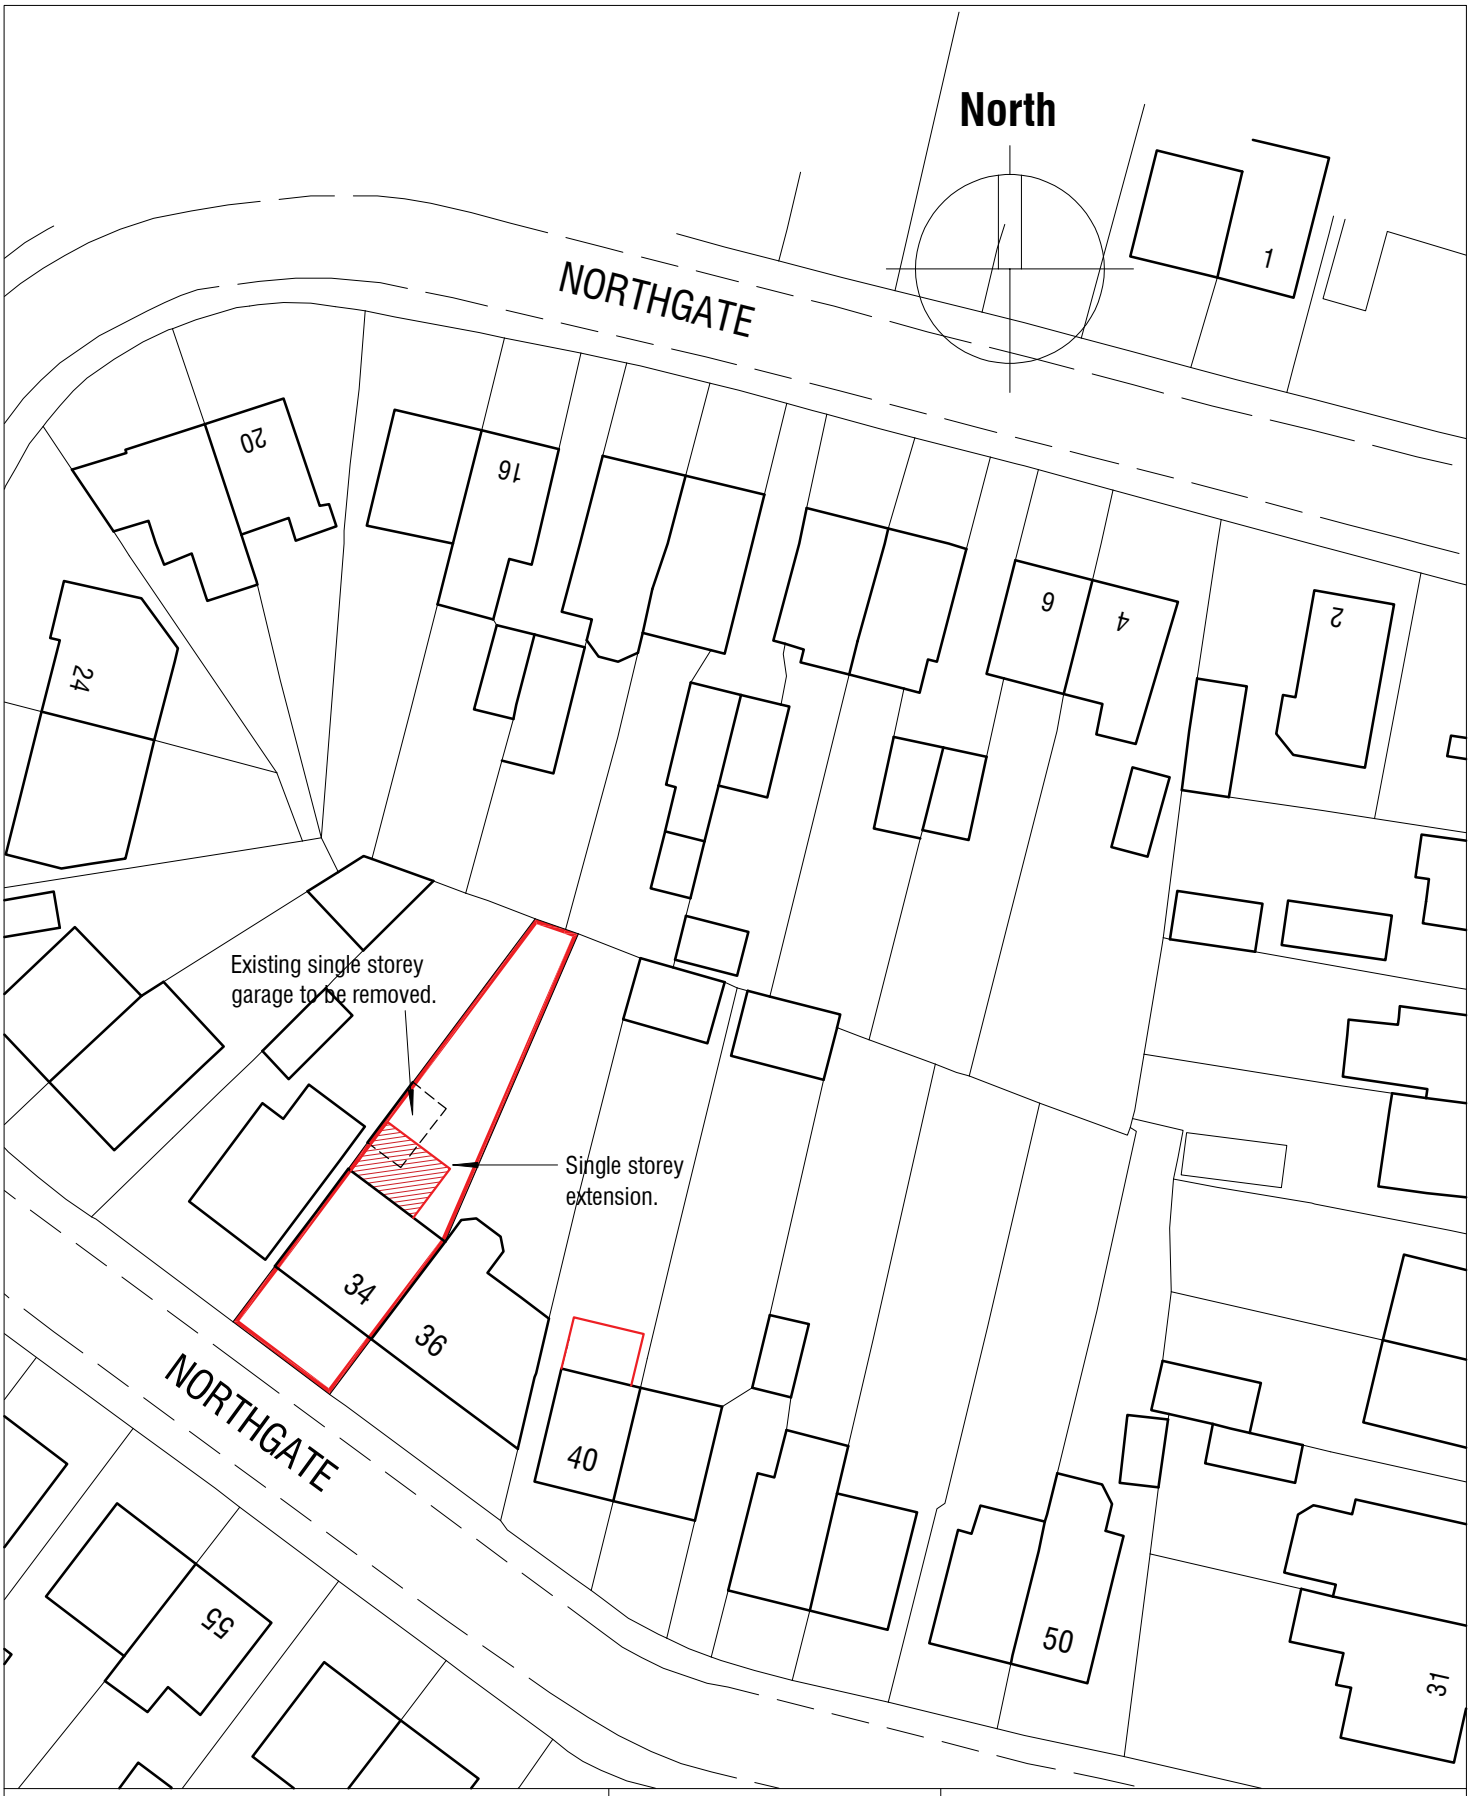


34 NORTHGATE
OLD TOWN
BARNSLEY
S75 2QH

BLOCK PLAN

Scale 1:500

Date Feb 2024

Ref 24.03

Drwg No **BP01**

mboothdesign
architectural design and building consultants

Fairfield House
Berneslai Close Barnsley
S70 2FL
T: 01226 286256
M: 07881898300
E: mark@mboothdesign.co.uk