


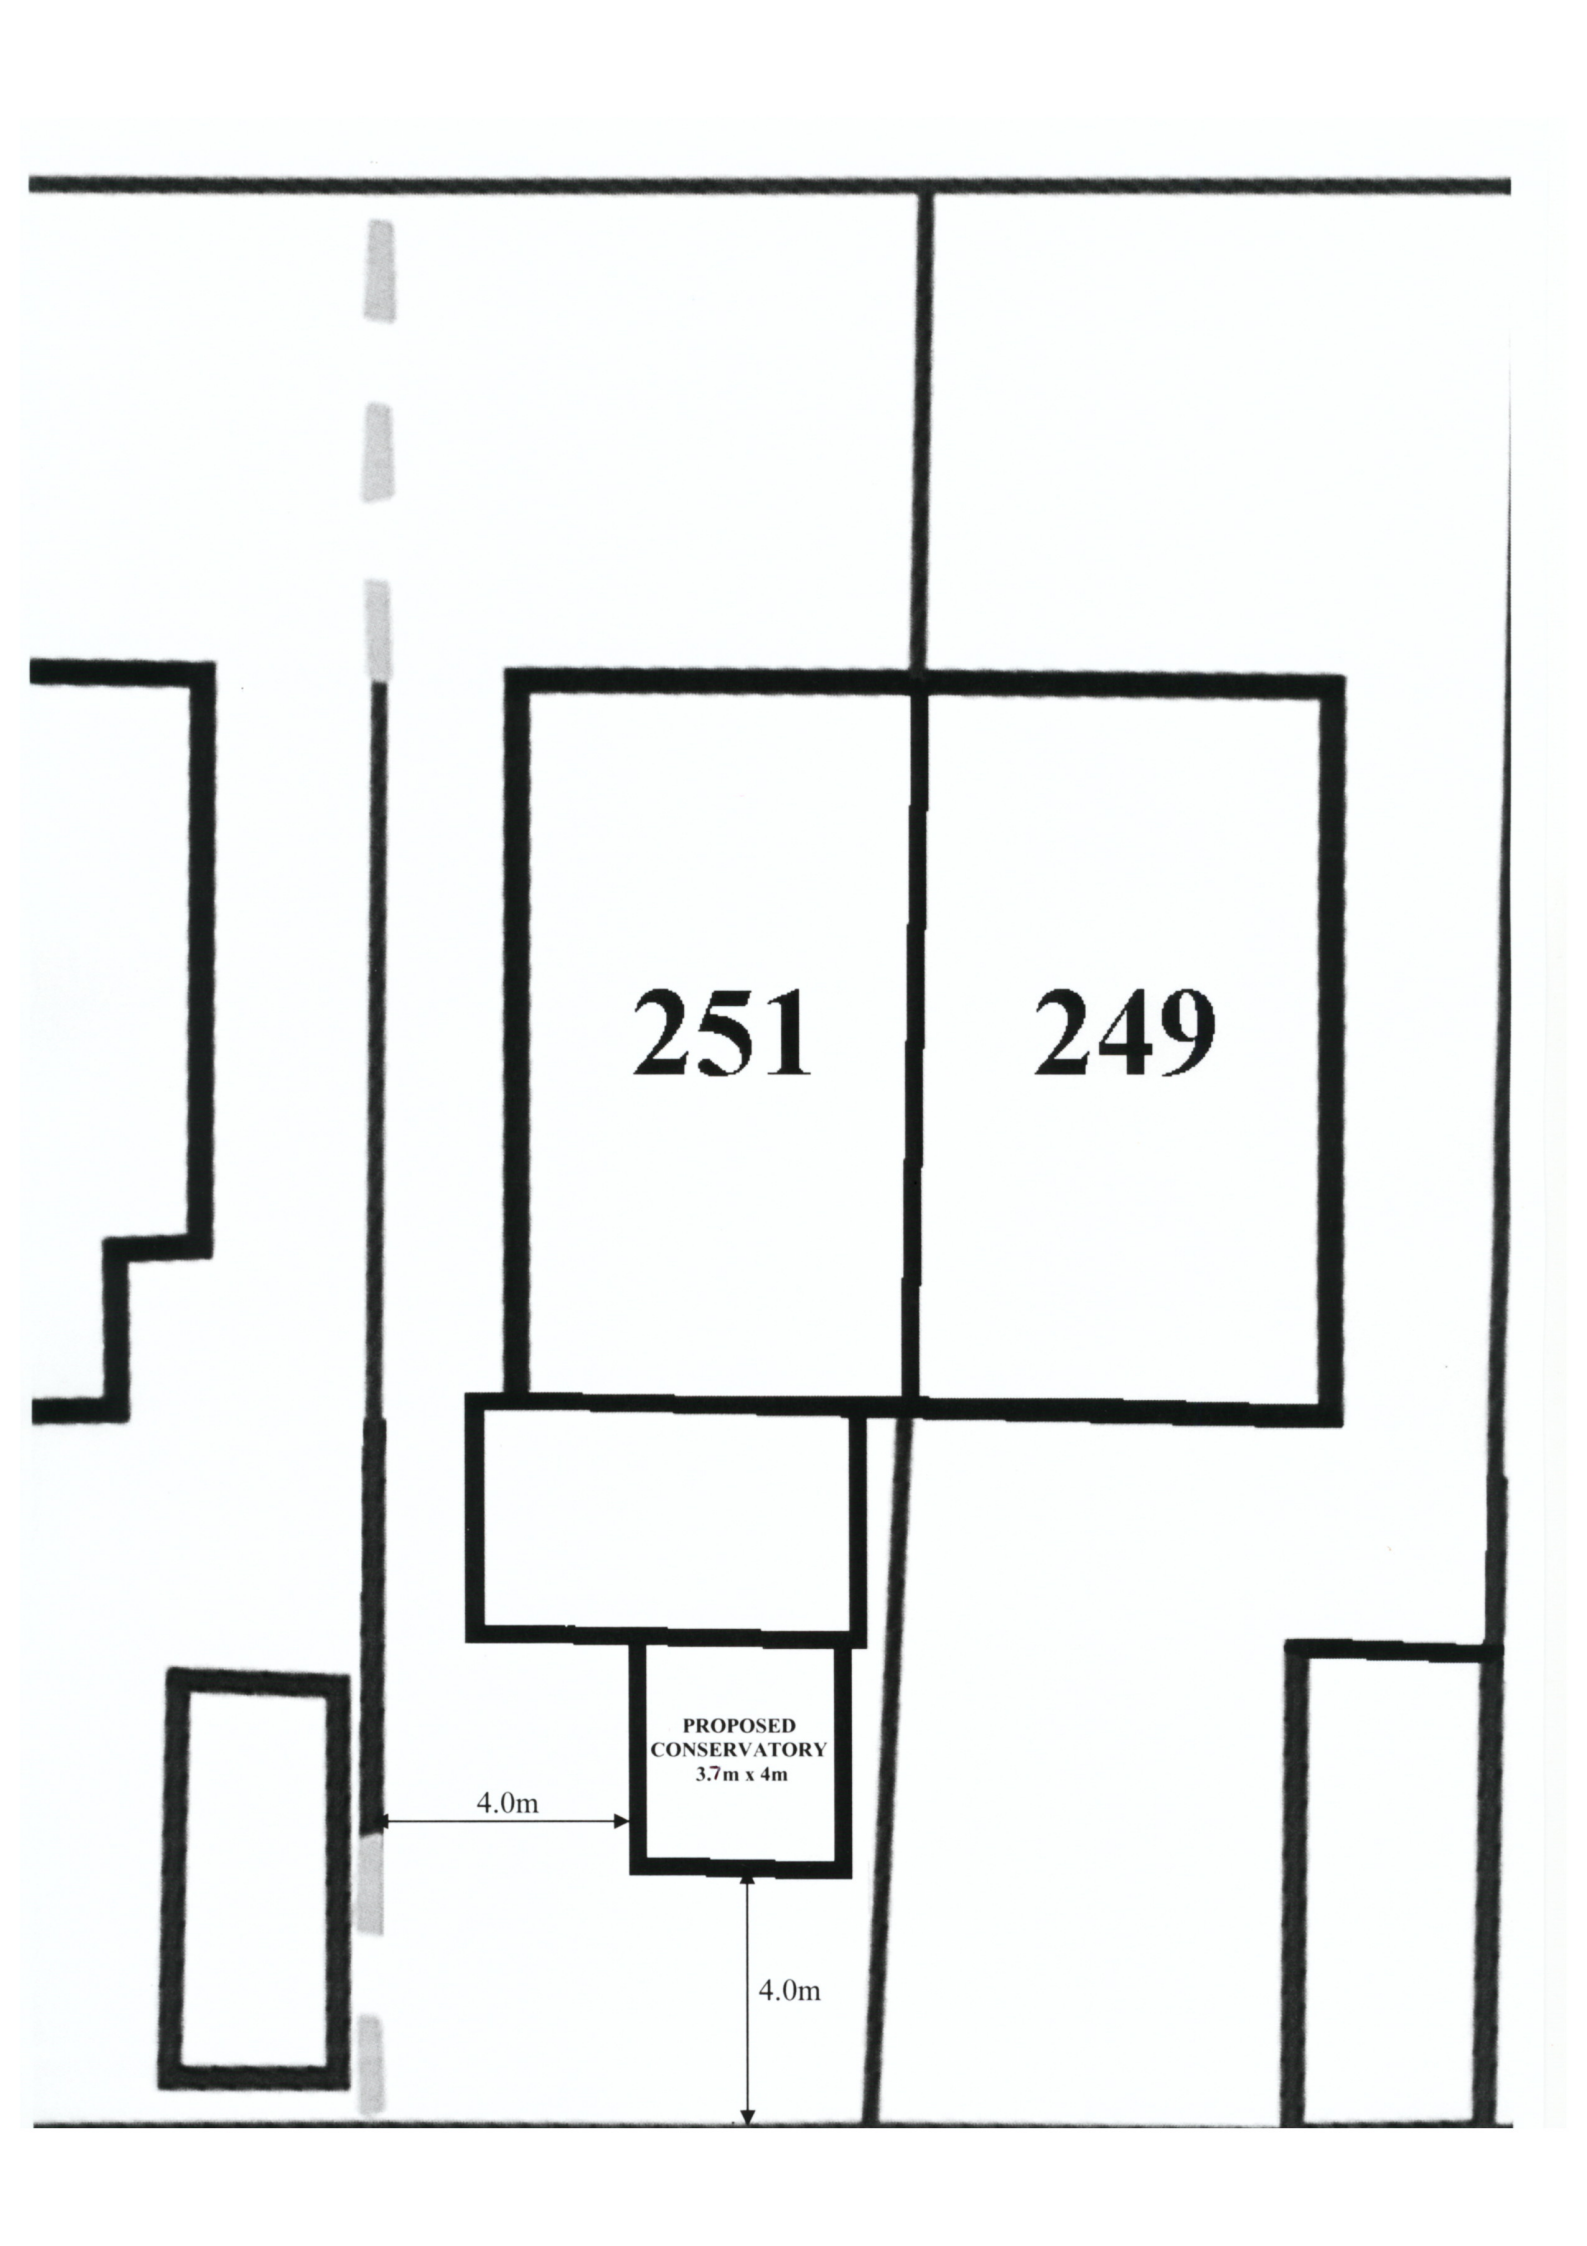

251

249

PROPOSED
CONSERVATORY
3.7m x 4m

4.0m

4.0m