
Chartered Building Consultancy

DM Eco Design

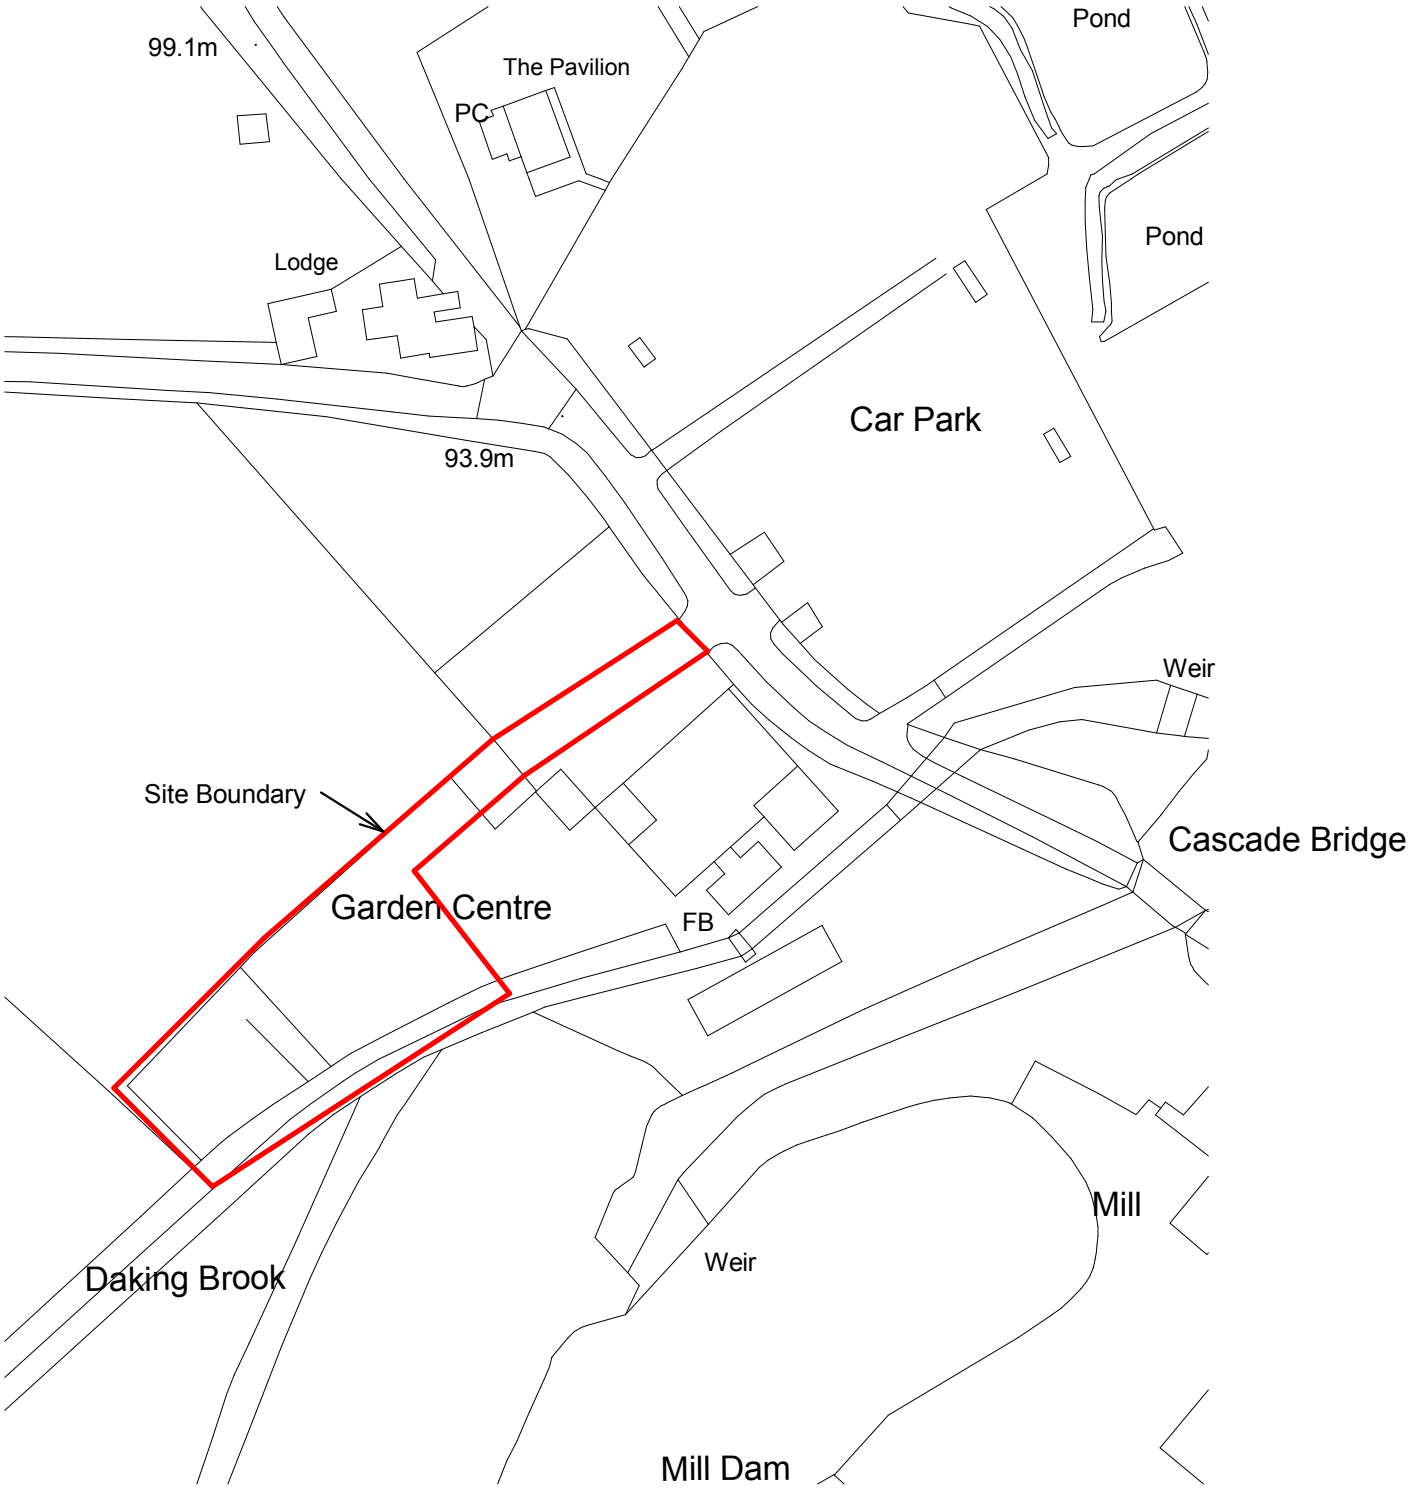

0 10 20 30 40 50
meters

© Crown copyright 2015. Supplied by mapserve.co.uk a licensed Ordnance Survey partner number 100053143
Reproduction in whole or part is prohibited without the prior permission of Ordnance Survey.

Rev. B- Boundary line extended to include retaining wall works adjacent to Daking Brook

Rev. A - Boundary line extended to Highway

Cannon Hall Garden Centre
Bark House Lane, Barnsley
S75 4AT

Site Plan 1:1250