Layout width 175mm



This map is reproduced from Ordnance Survey material with the permission of Ordnance Survey on behalf of the Controller of Her Majesty's Stationary Office © Crown copyright. Unauthorised reproduction infringes Crown copyright and may lead to prosecution or civil proceedings. 100022264. (2012)


BARNSLEY MBC - Strategy Growth & Regeneration
Assistant Director: Mahmood Azam
PO Box 598, Barnsley. S70 9EX
Tel: (01226) 772621

[redacted]

NORTH

Scale 1: 2500

Layout width 175mm

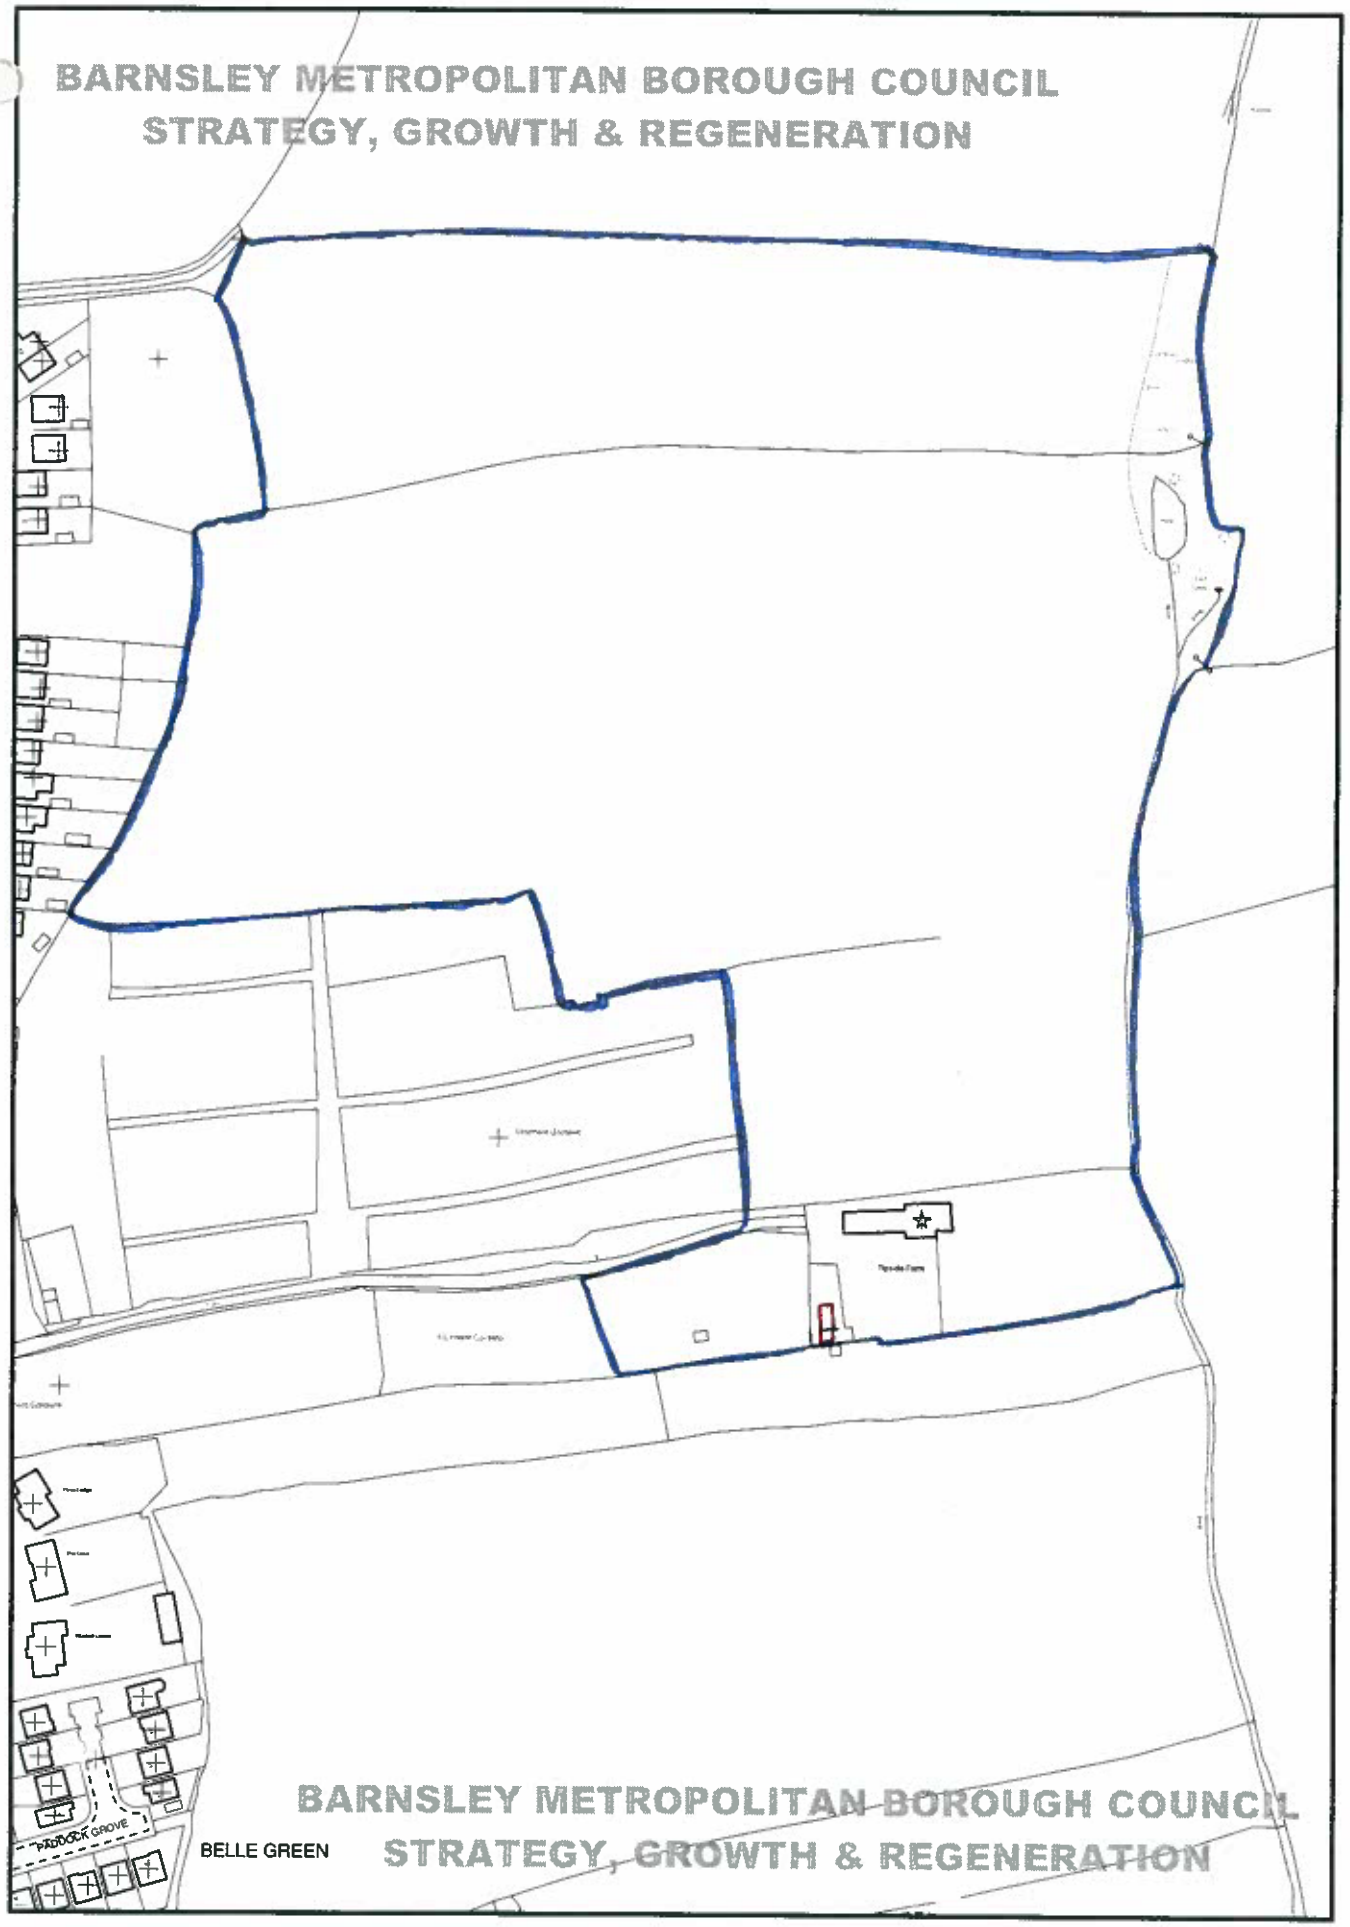

This map is reproduced from Ordnance Survey material with the permission of Ordnance Survey on behalf of the Controller of Her Majesty's Stationary Office © Crown copyright. Unauthorised reproduction infringes Crown copyright and may lead to prosecution or civil proceedings. 100022264. (2012)


BARNSLEY MBC - Strategy Growth & Regeneration
Assistant Director: Mahmood Azam
PO Box 598, Barnsley. S70 9EX
Tel: (01226) 772621
[redacted]

NORTH

Scale 1: 1250

Layout width 175mm

BARNSLEY METROPOLITAN BOROUGH COUNCIL
STRATEGY, GROWTH & REGENERATION

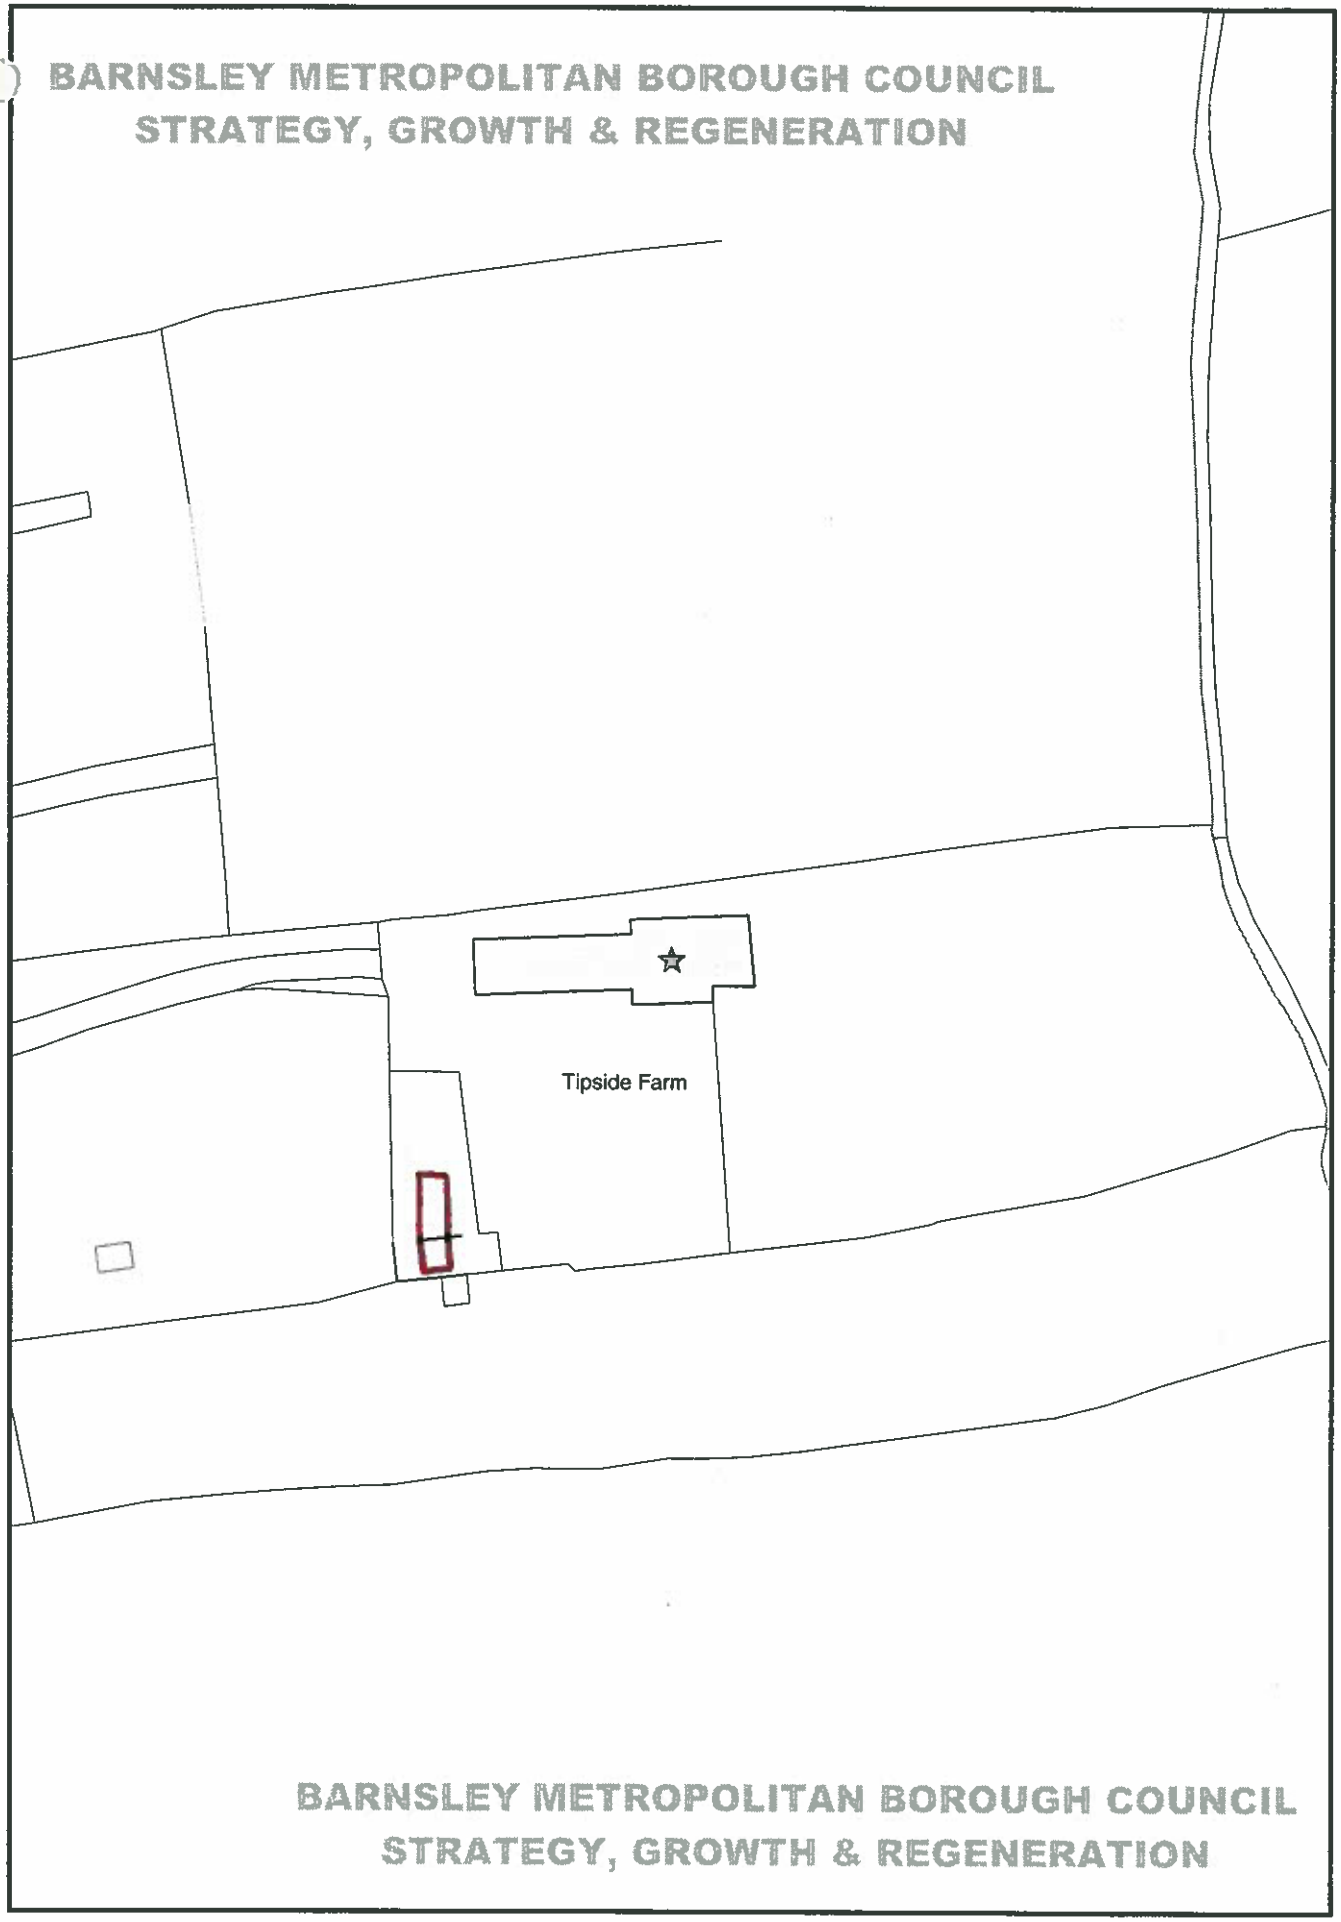

BARNSLEY METROPOLITAN BOROUGH COUNCIL
STRATEGY, GROWTH & REGENERATION

This map is reproduced from Ordnance Survey material with the permission of Ordnance Survey on behalf of the Controller of Her Majesty's Stationary Office © Crown copyright. Unauthorised reproduction infringes Crown copyright and may lead to prosecution or civil proceedings. 100022264. (2012)

BARNSLEY MBC - Strategy Growth & Regeneration
Assistant Director: Mahmood Azam
PO Box 598, Barnsley. S70 9EX
Tel: (01226) 772621

[redacted]

NORTH

Scale 1: 500