




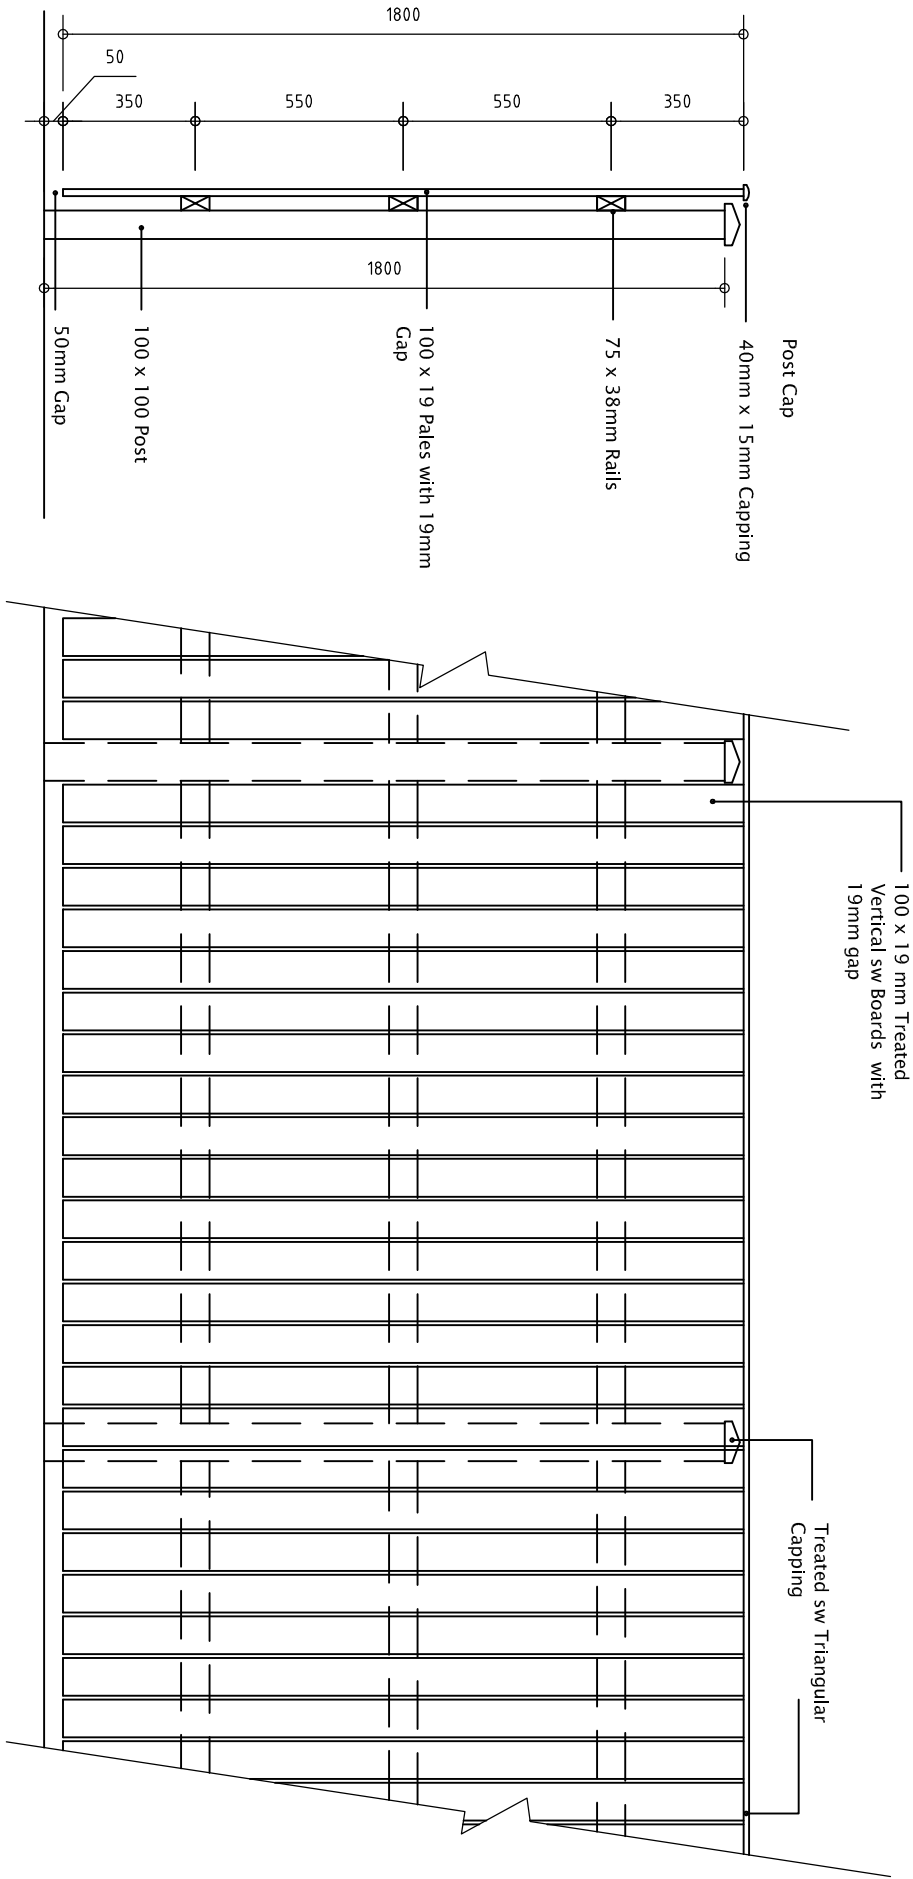

1800mm HIGH CLOSE BOARDED FENCE

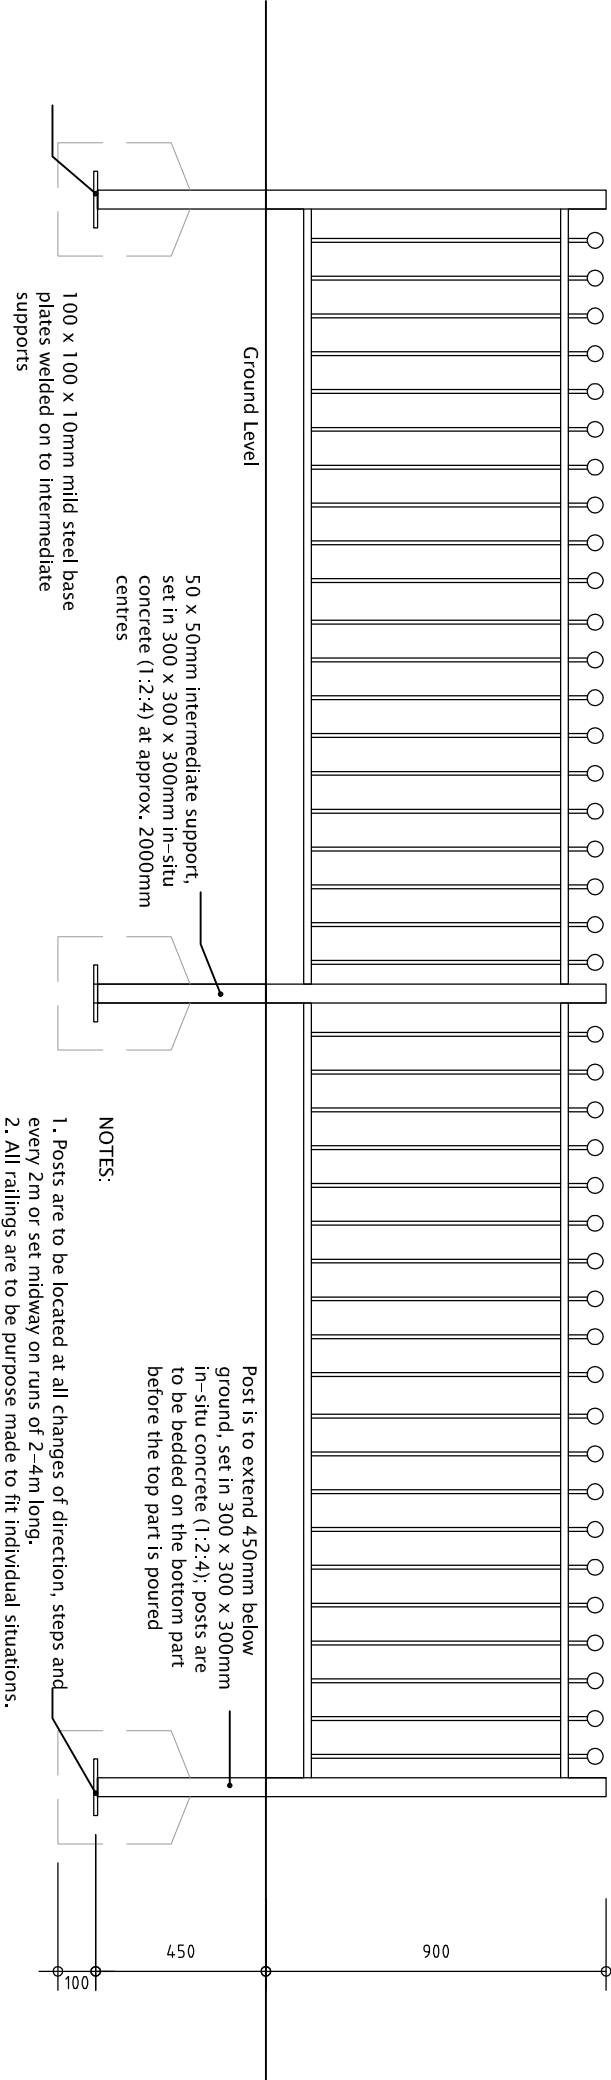


900mm HIGH METAL RAILINGS

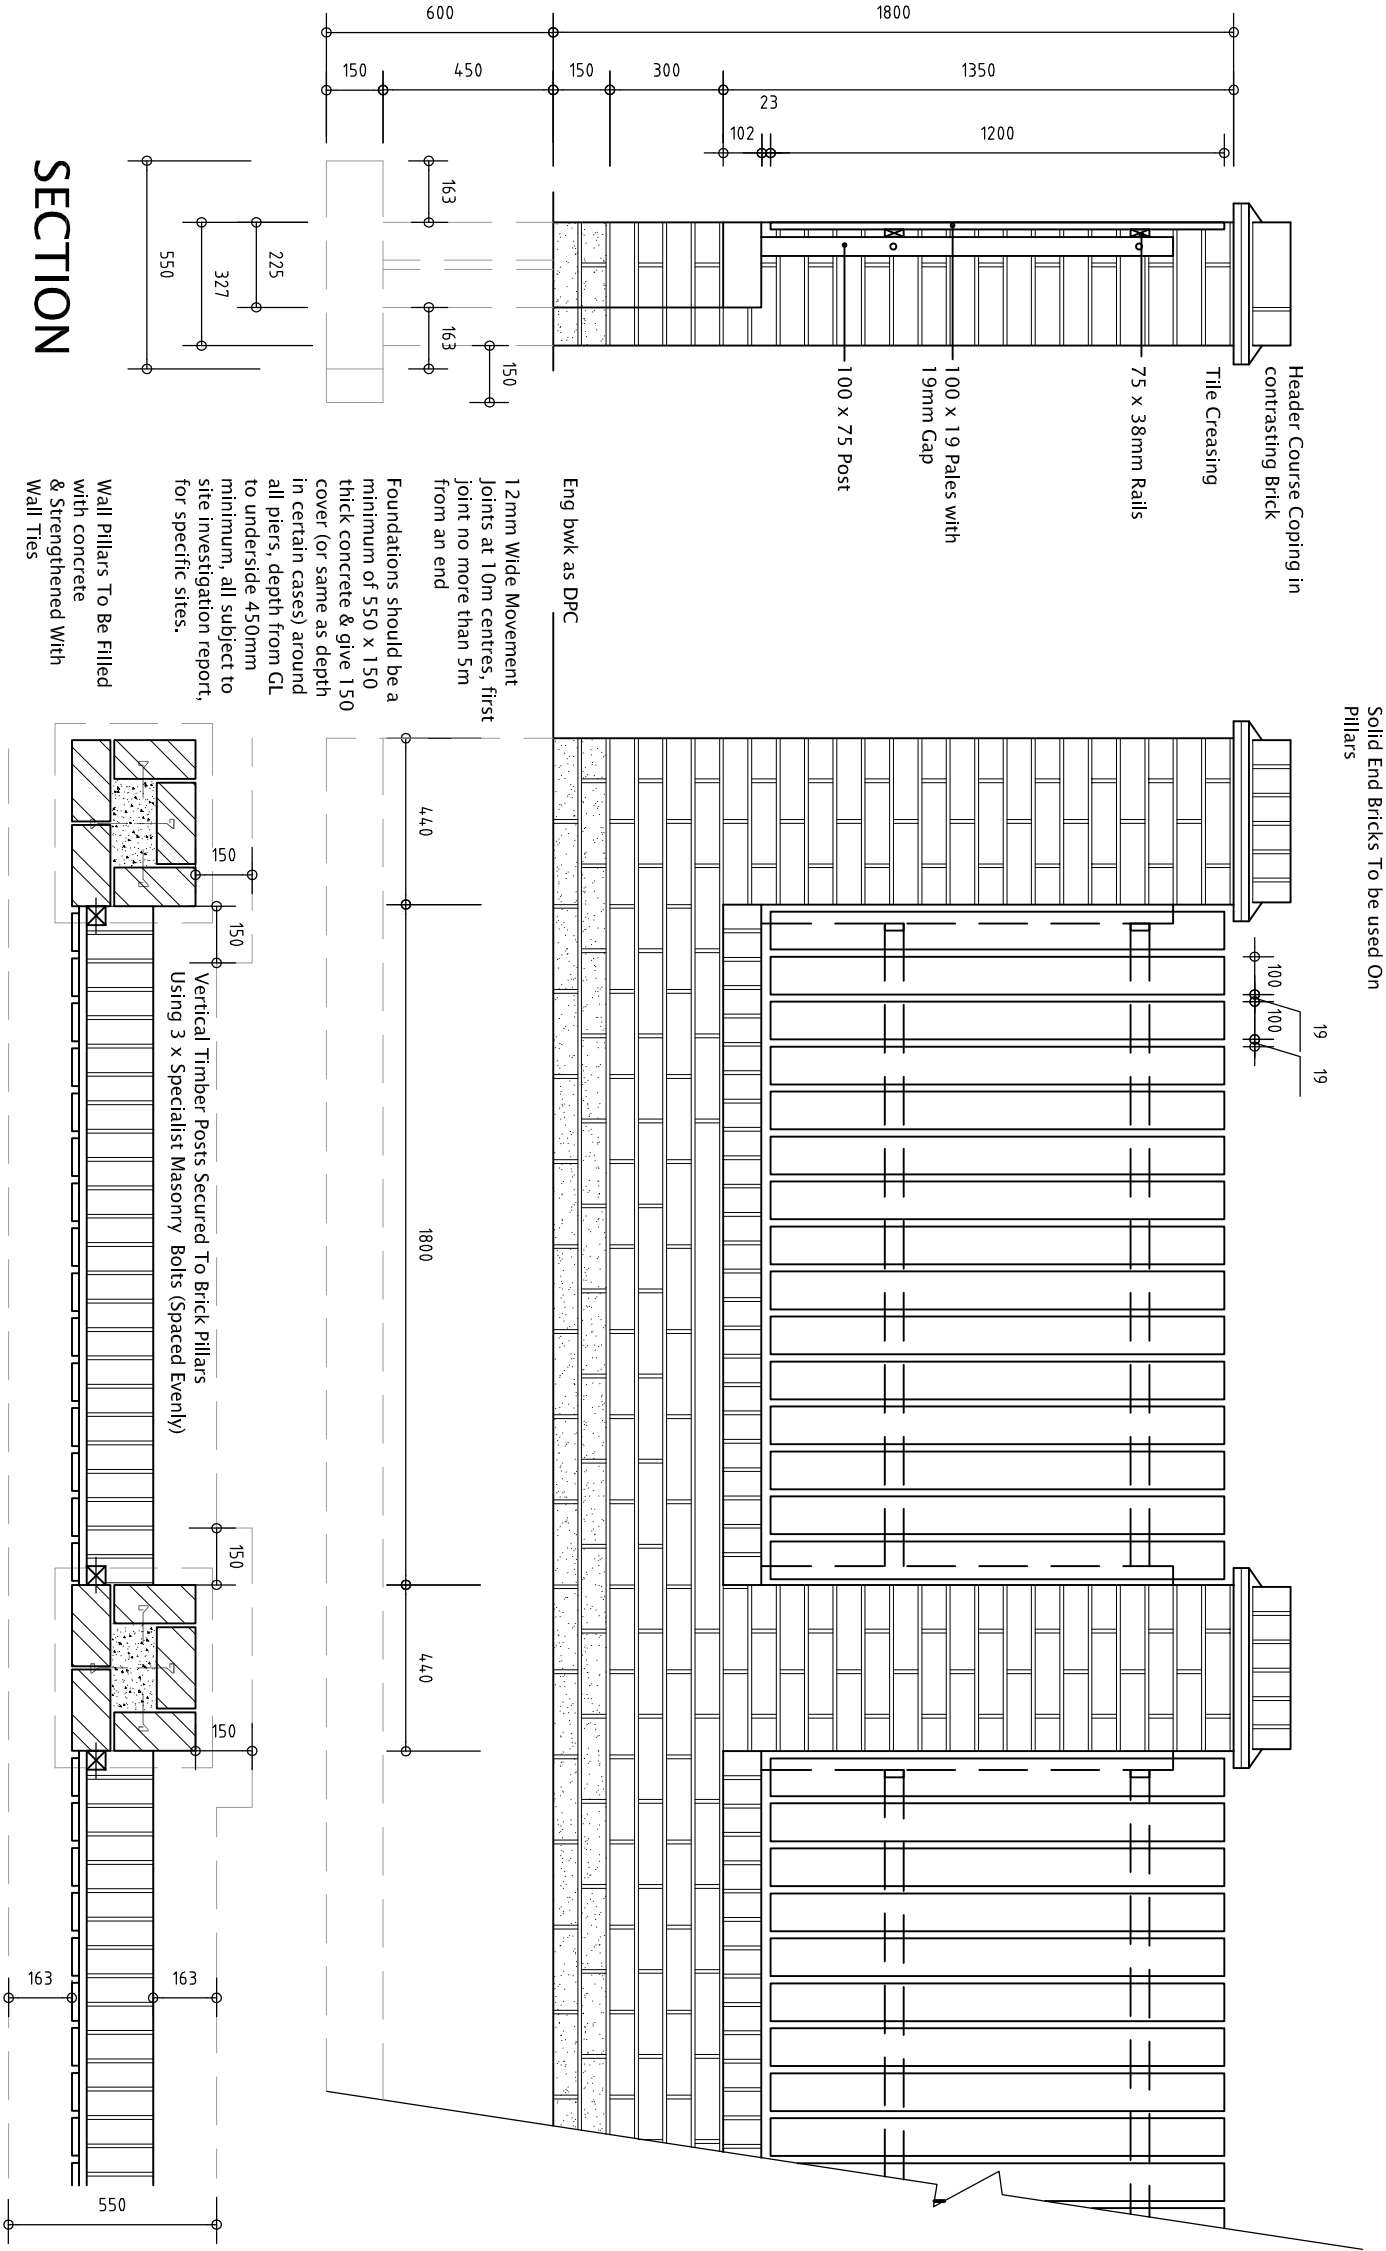

1800mm HIGH BOUNDARY WALL & FENCE

03 / BOUNDARY TREATMENTS

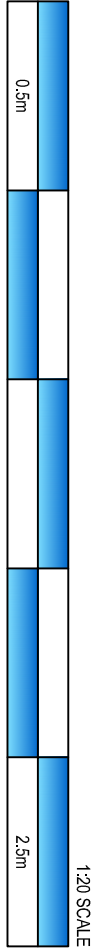

Do not scale off this drawing - Only figured dimensions to be taken from this drawing. Drawings based on Ordnance Survey and/or existing record drawings - Design and Drawing content subject to Site Survey, Structural Survey, Site Investigations, Planning and Statutory Requirements and Approvals. Authorised reproduction from Ordnance Survey Map with permission of the Controller of Her Majesty's Stationery Office. Crown Copyright reserved.



ARCHITECTURE | PLANNING | LANDSCAPE

CLIENT:
NETHERTON HOMES

PROJECT:
46 UNIT RESIDENTIAL DEVELOPMENT
LAND OF WEST WAKEFIELD ROAD, MAPPLEWELL

DRAWING:
BOUNDARY TREATMENTS

DRAWING NUMBER:
P14:4905:03

SCALE @ A2:
1:20

DRAWN:
RB

CHECKED:
RAN

DATE:
OCT 15

14 MARINER COURT / CALDER PARK / WAKEFIELD / WF4 3FL

01924 383322 / www.jrpsoc.co.uk / info@jrpsoc.co.uk

jrpsoc.co.uk is a trading style of John R. Phipps / Associates Limited