




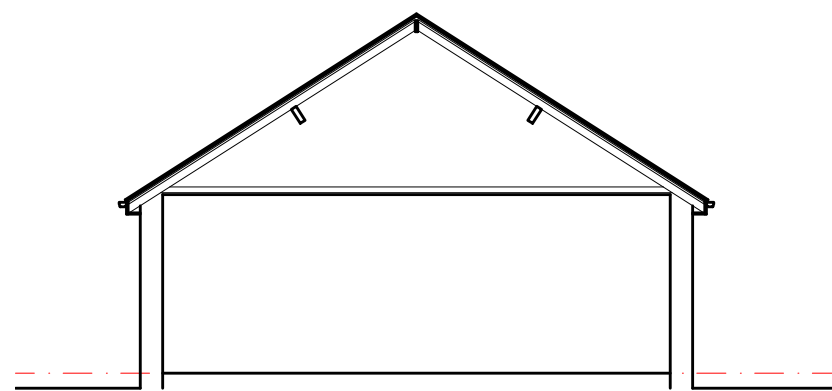


OUTLINE SECTION

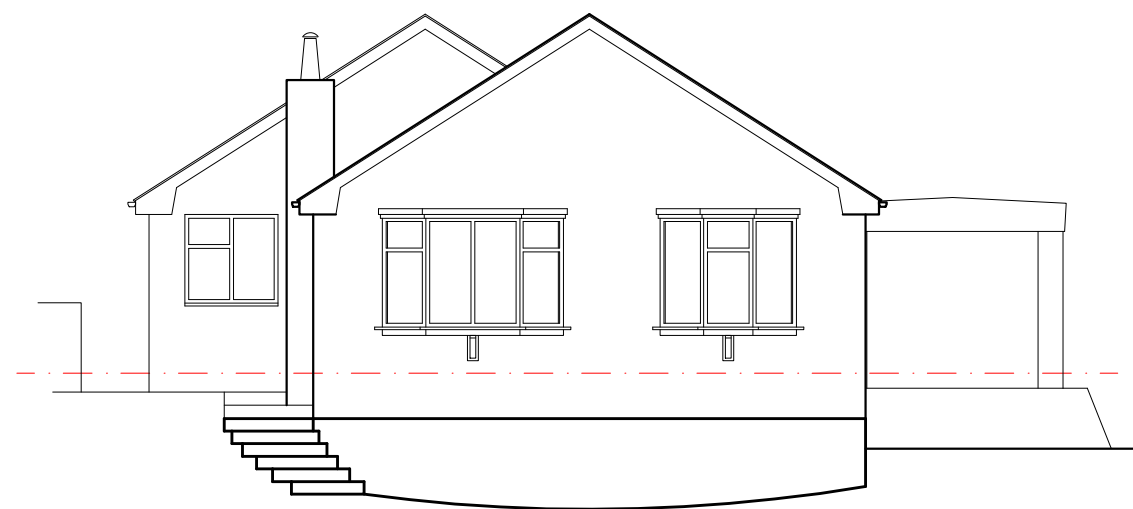

FRONT ELEVATION (south)

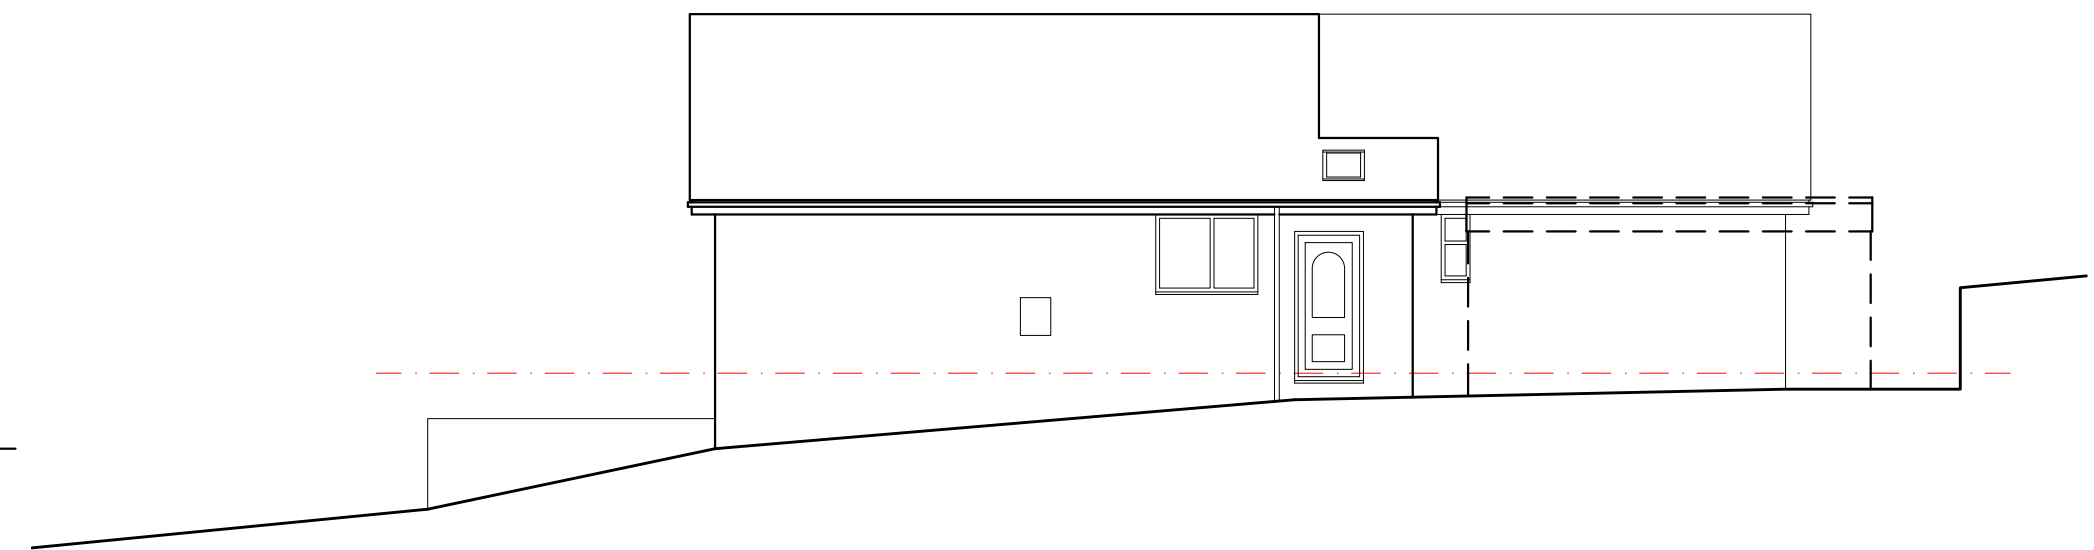


SIDE ELEVATION (east)

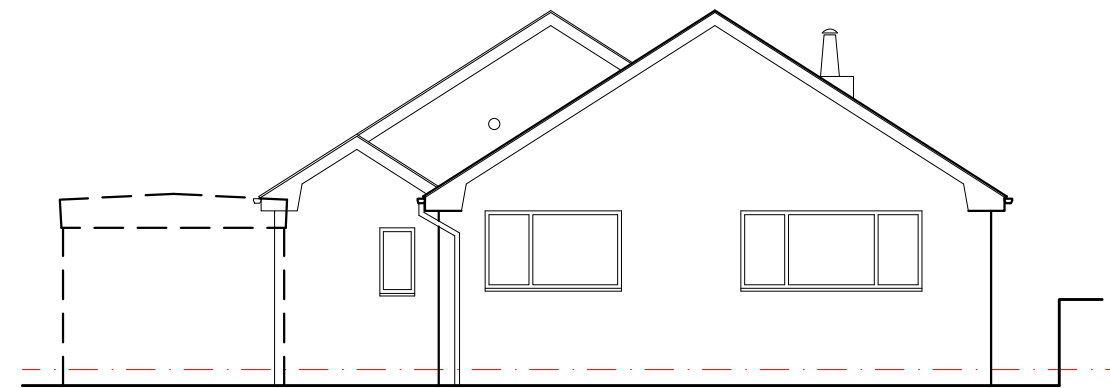


REAR ELEVATION (north)




SIDE ELEVATION (west)

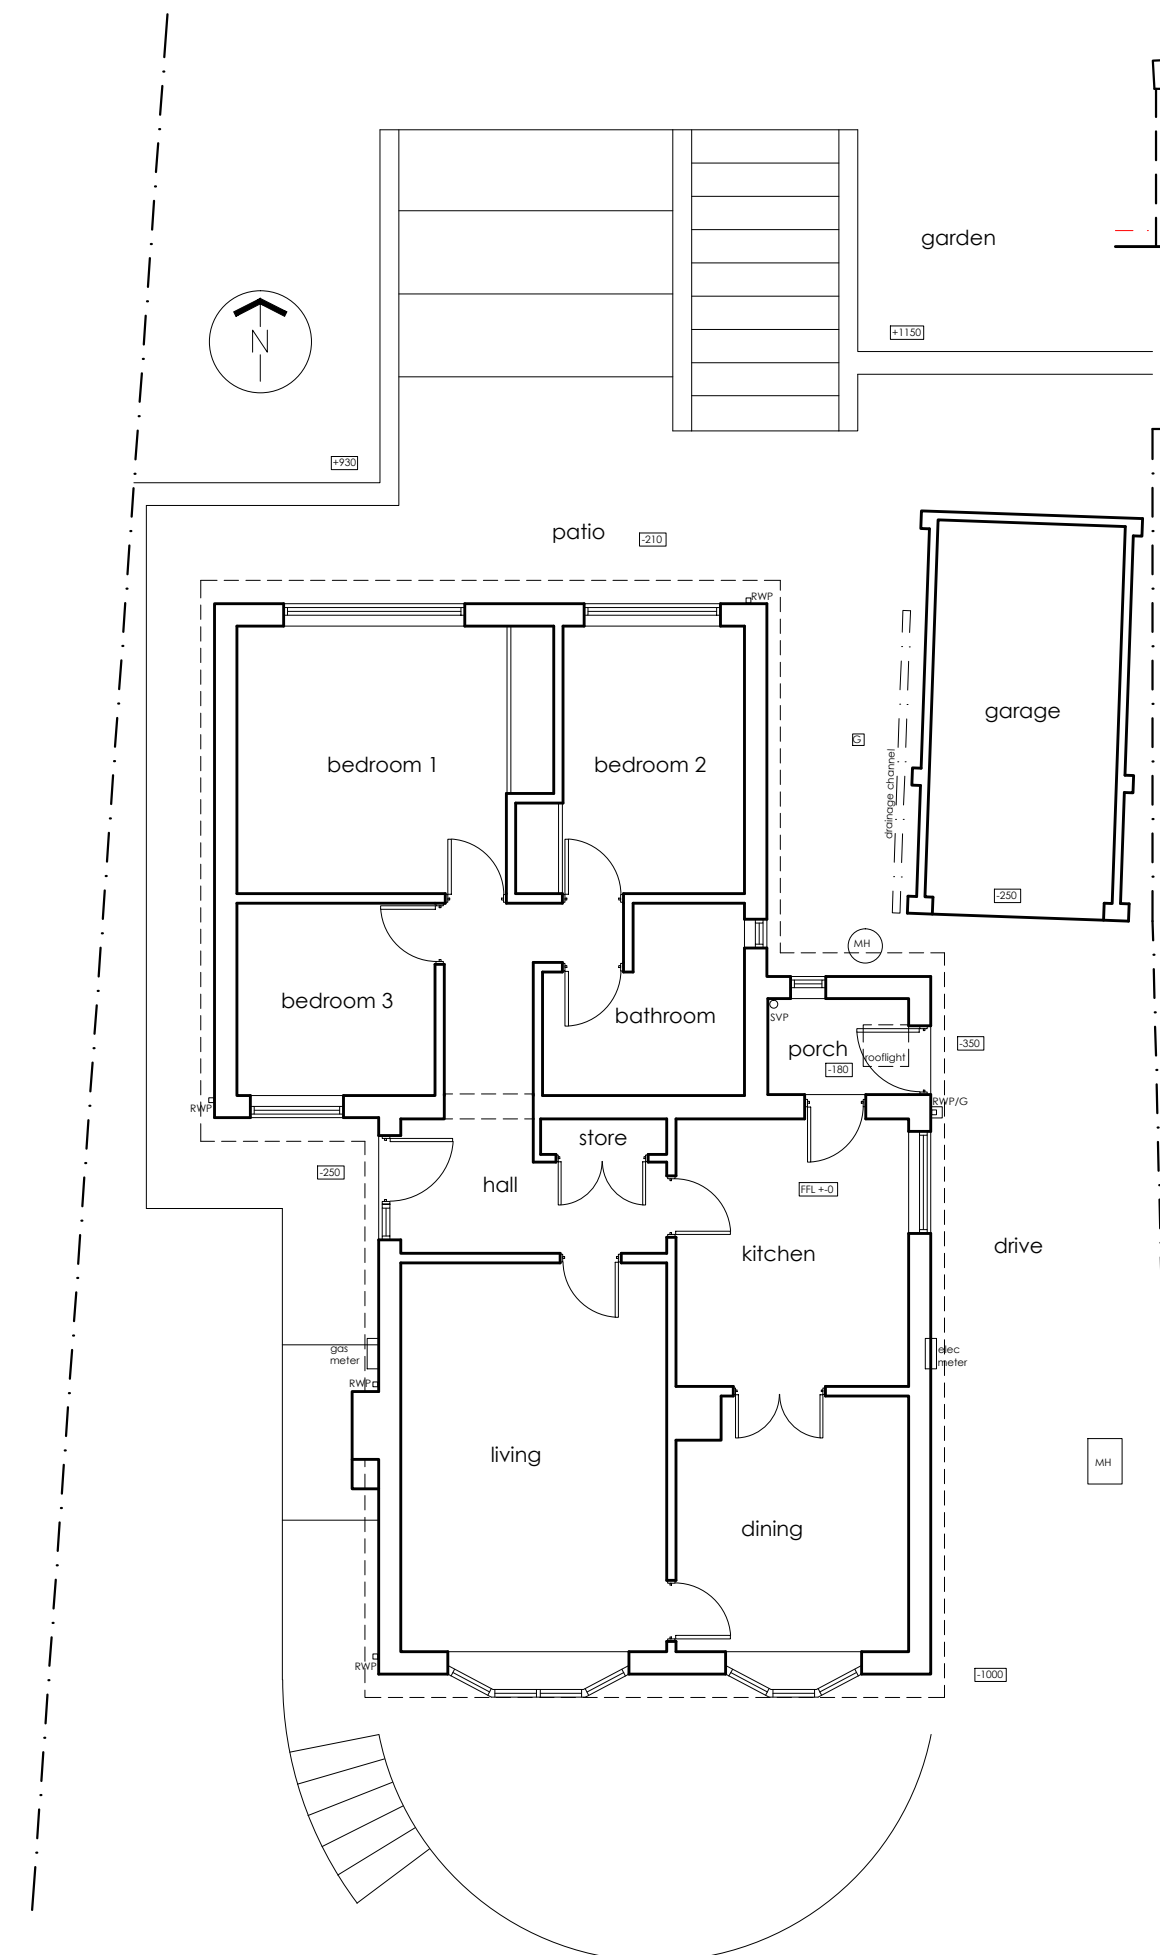

GROUND FLOOR PLAN

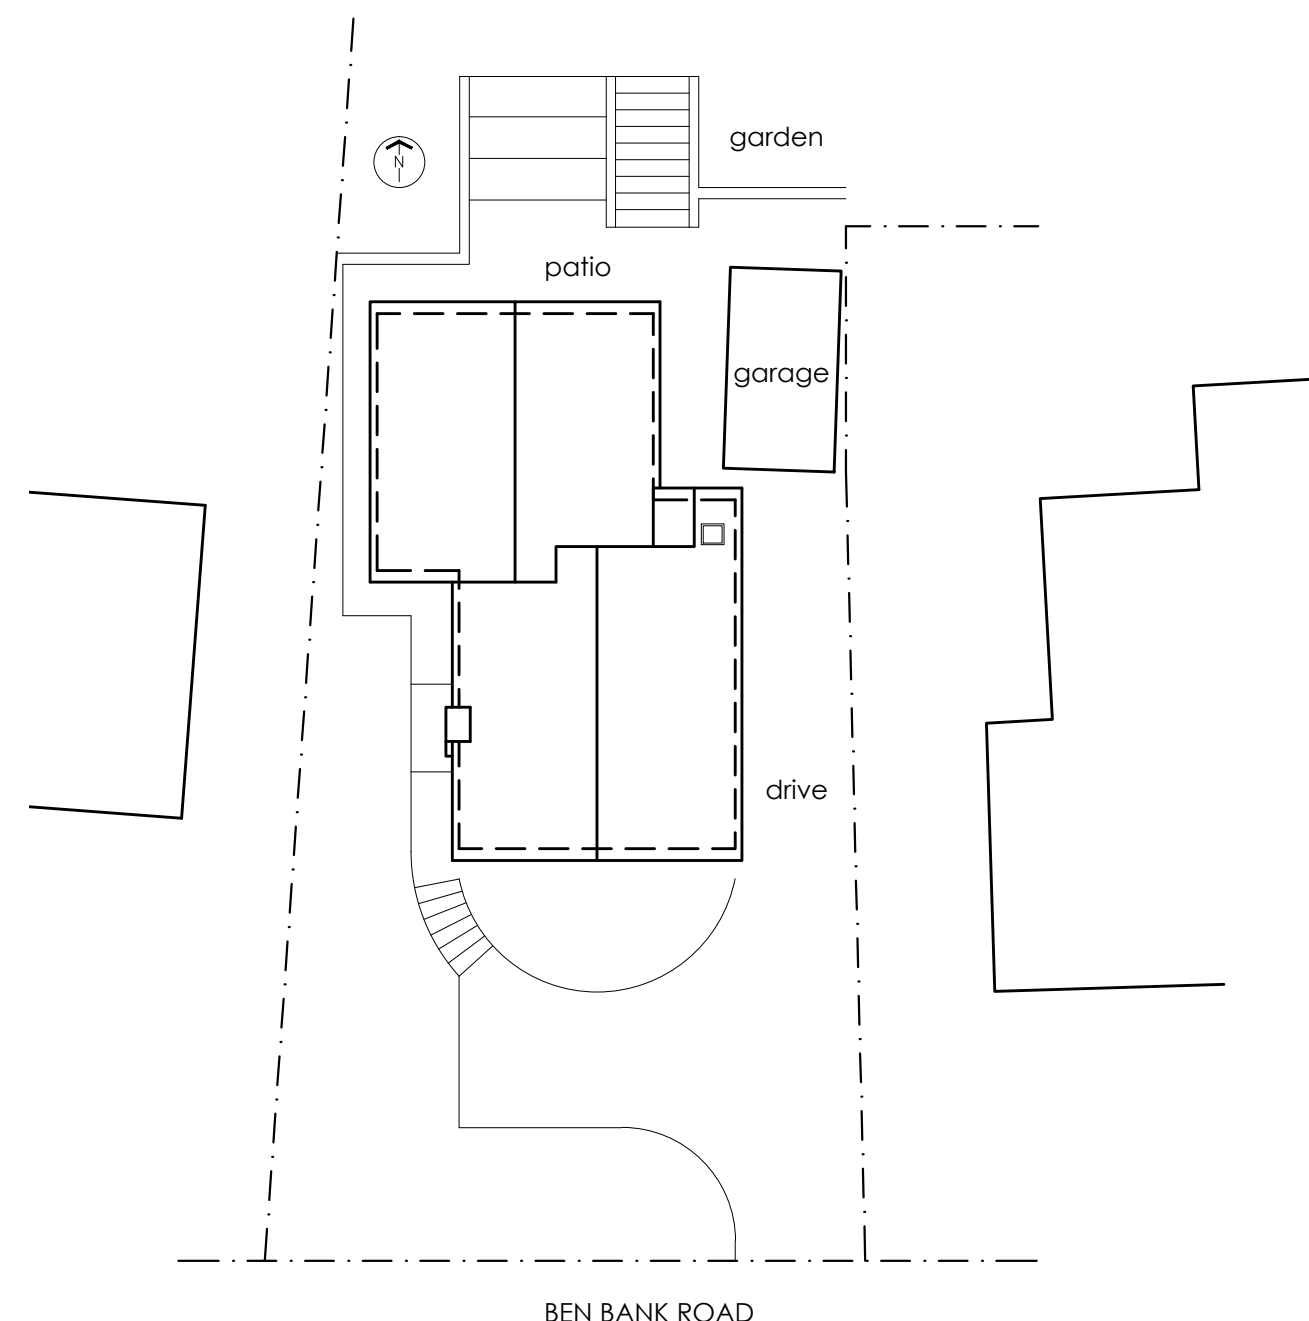

SITE BLOCK PLAN 1:200

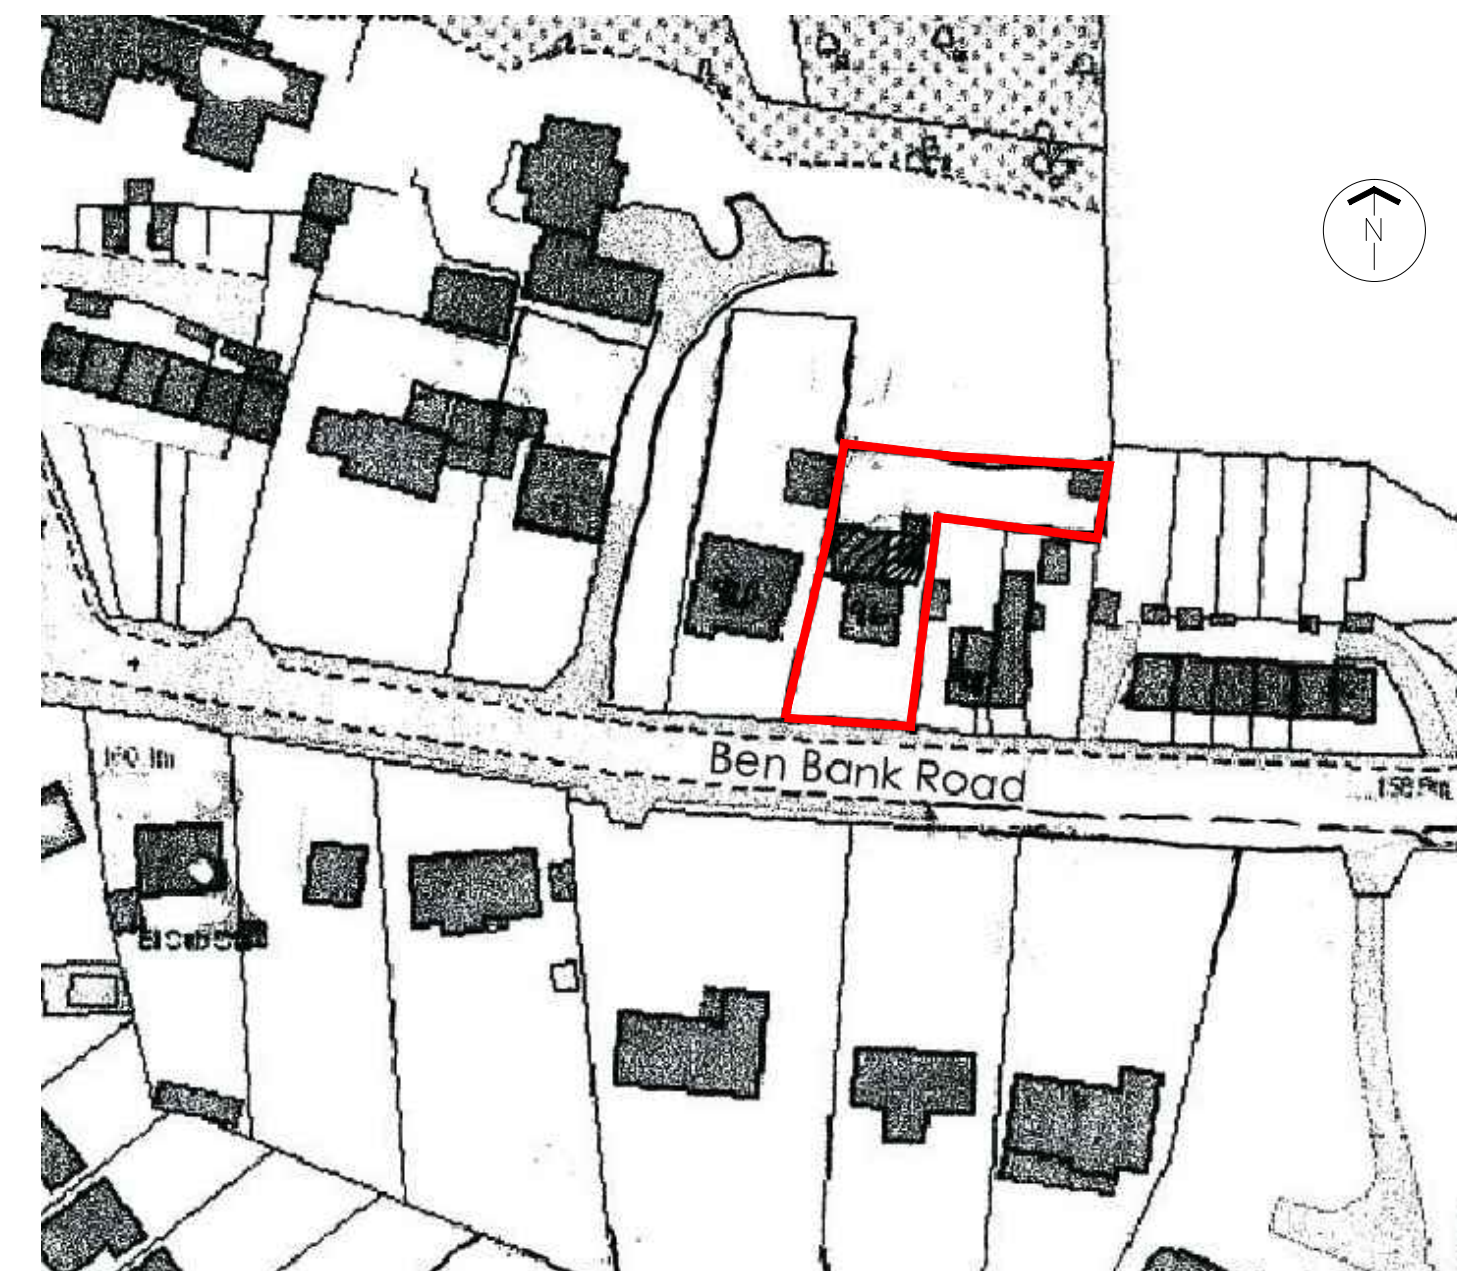

SITE LOCATION PLAN 1:1000