


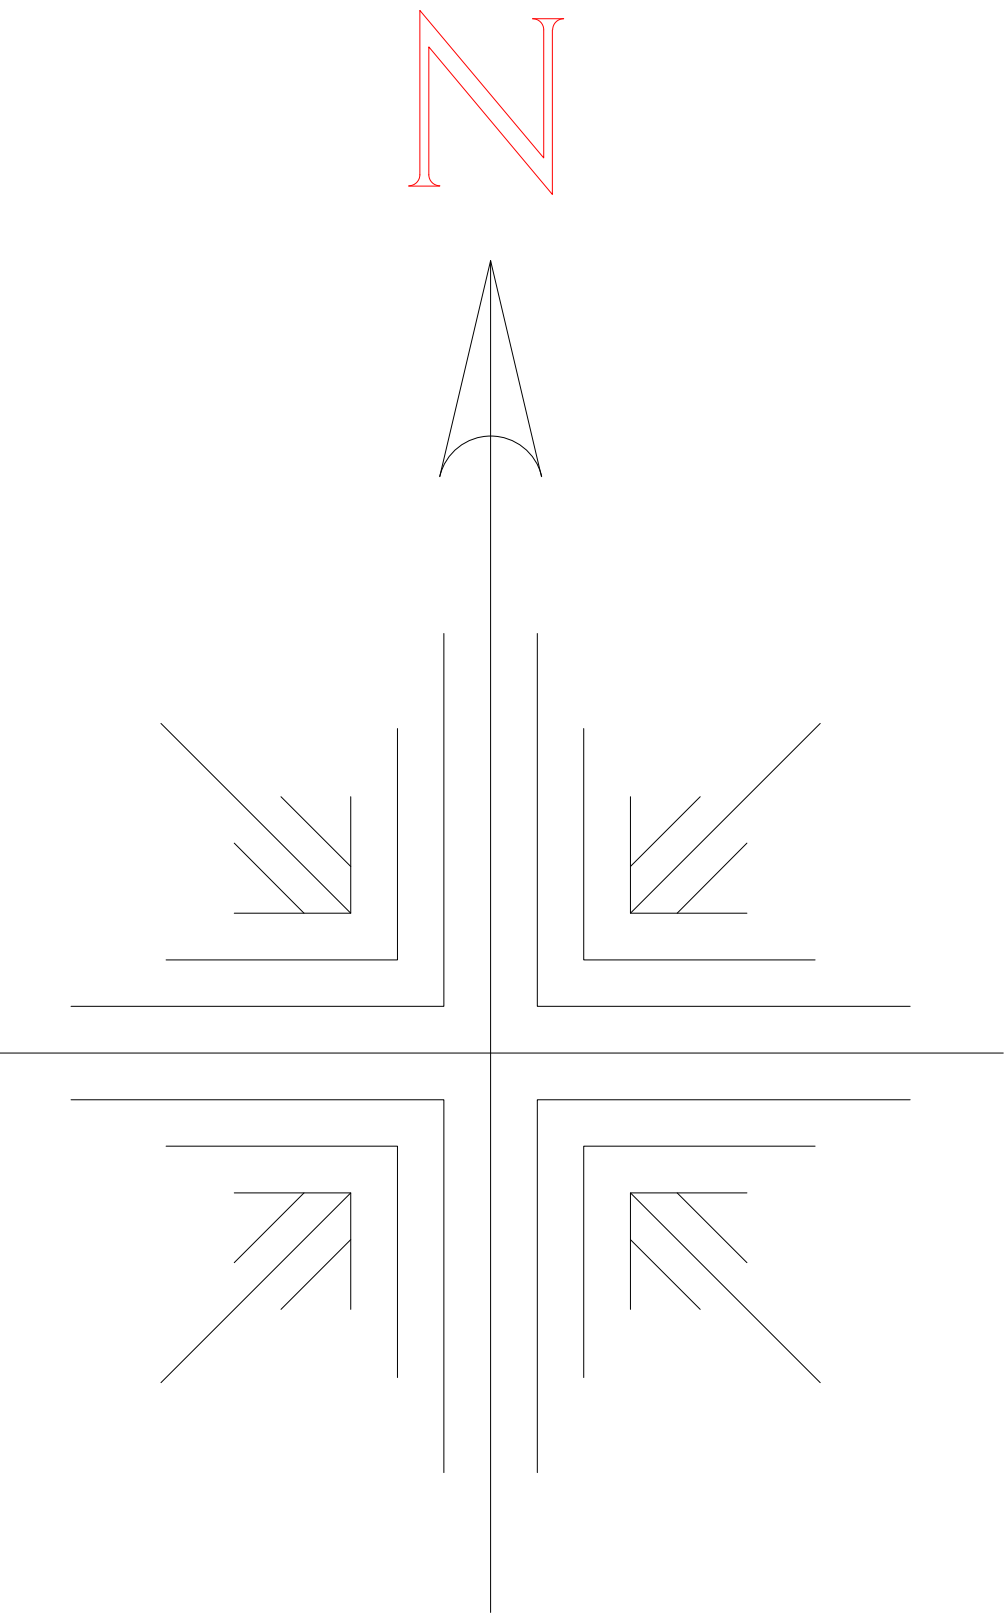

NOTES:

This drawing is produced for use in this project only and may not be used for any other purpose. Wainwright & Co (Chartered Surveyors) accept no liability for the use of this drawing other than the purpose for which it was intended in connection with this project as recorded on the title block fields 'Purpose for Issue' and 'File Status Code'.
This drawing may not be reproduced in any form without prior written agreement.
Do not scale from the drawing, use written dimensions only.

© COPYRIGHT WAINWRIGHT & CO



WAINWRIGHT & CO.
CHARTERED SURVEYORS

5, Park Place, Leeds, LS1 2RU
T - 0113 3453933
W - www.wainwrightandco.co.uk

PURPOSE OF ISSUE
Planning

CLIENT
South Street Capital

PROJECT
Refurbishment Works
Unit 3, Junction 38 Business Park
Barnsley, S75 5QQ

TITLE
Site Location Plan

SCALES	DATE	DRAWN	CHECKED
1:1250 @A1	11/07/2017	JW	GW

FILE / DRAWING NAME	UNIQUE NR	REV CODE
PROJECT NR WACBLD355	07	03